


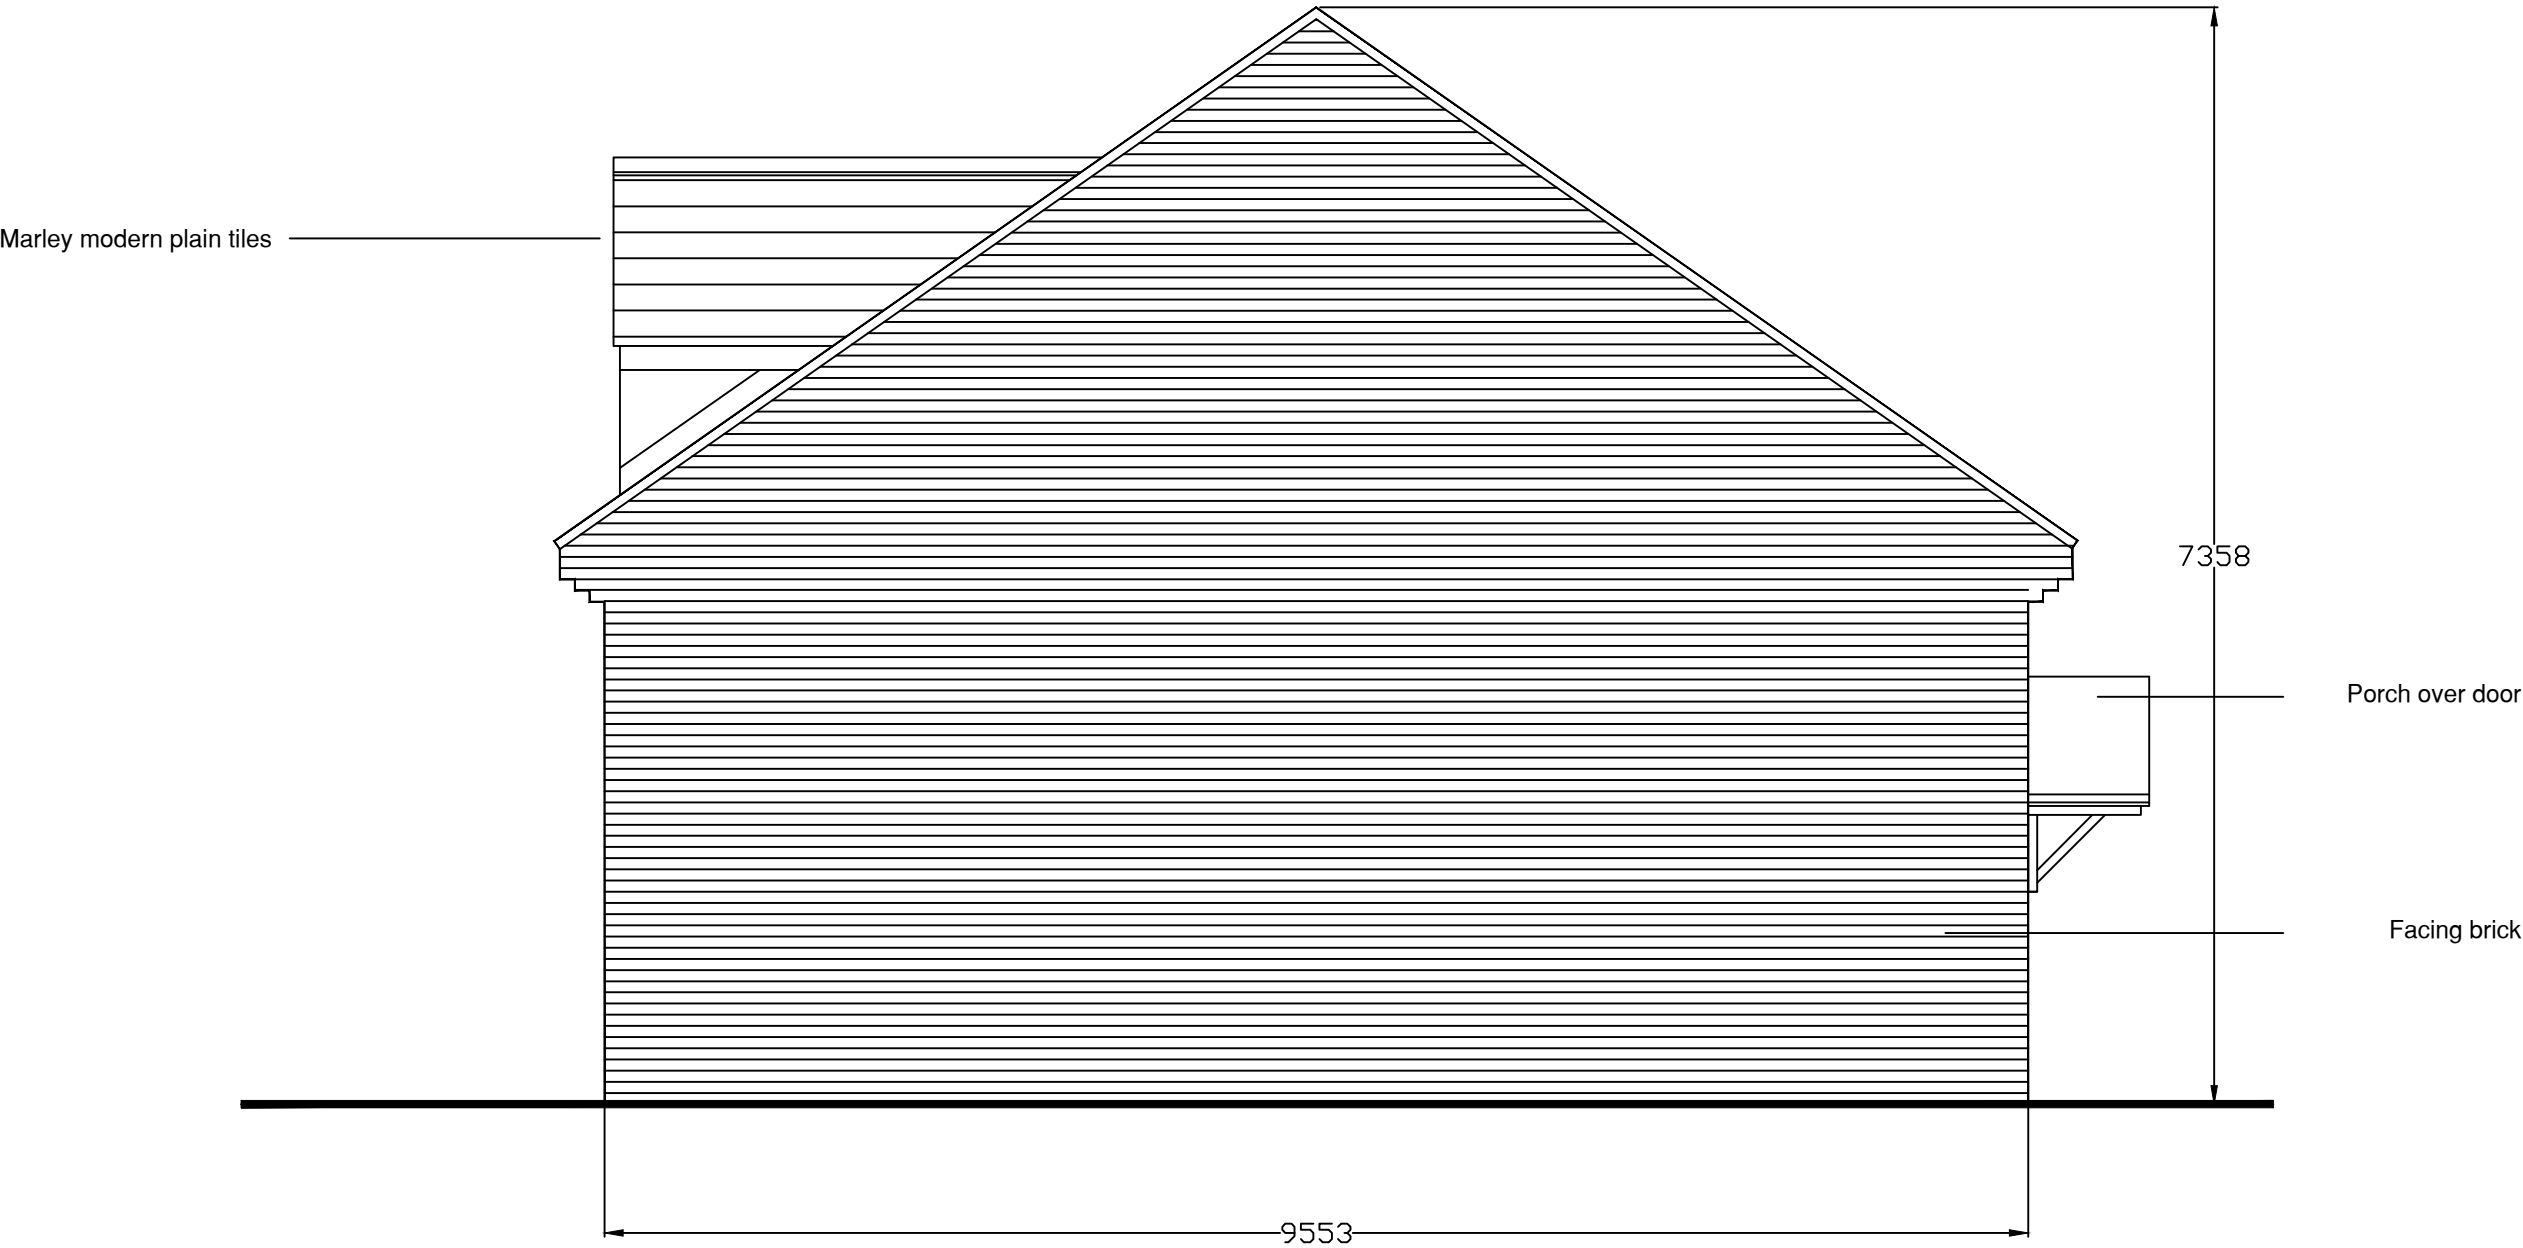

Proposed side elevation
1:50

Revisions	A.	
This drawing is for planning permission only and is not a construction drawing.		
Drawing Title	PROPOSED-SIDE-ELEVATION	
Job No. - Dwg No.	DC /2022/4	-
Client:	David Alan Coles 28 Bar Lane Mapplewell Barnsley S75 6DQ	
Scale.	1:50	