


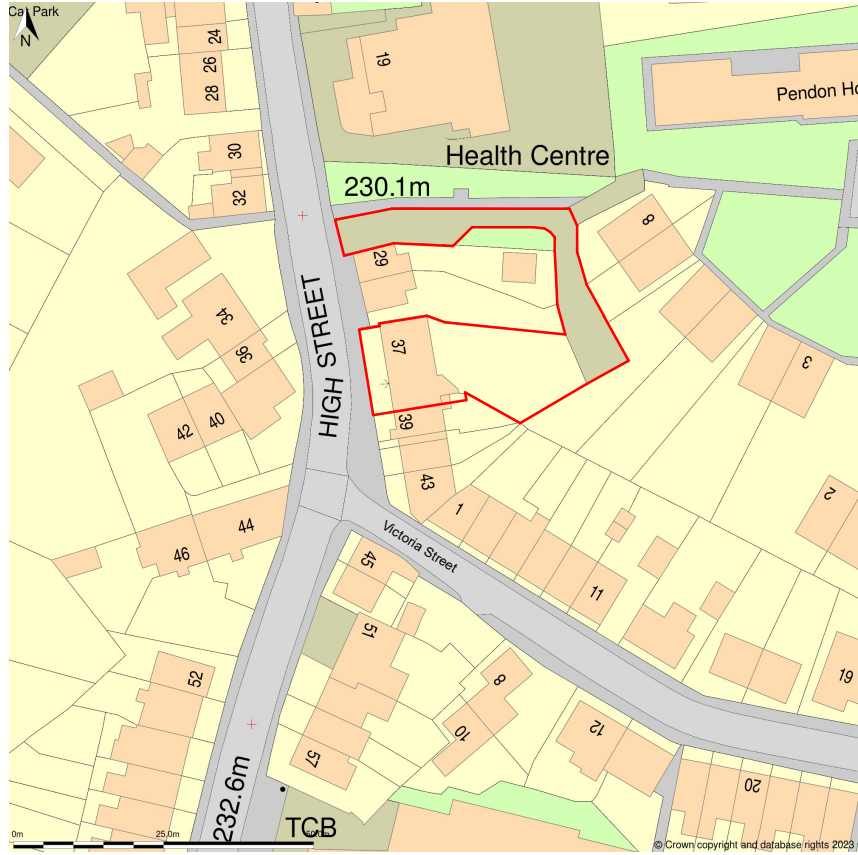

Location
Plan
Scale 1 : 1250



Charrette Architecture Ltd

Charrette Architecture Ltd
Clayton West Huddersfield
West Yorkshire HD8 9QG
Tel: 01484 975770
Mobile: 07801 816598
Email: dale@charrettearchitecture.co.uk
Web: www.charrettearchitecture.co.uk

This drawing is the copyright and remains the property of Charrette Architecture Ltd and must not be reproduced in whole or in part without their written permission.
Refer to printed dimensions. All dimensions are to be checked by using site measurements and discrepancies reported to the designers.
This drawing must be read in conjunction with all other Consultants and Subcontractors drawings, together with any written specifications and relevant contract documents

REV	DESCRIPTION	BY	DATE
A	Red line amended	DRJ	19.06.23

Client	Mr M & Mrs A Thompson	Sheet Size	A4
Project	37 High Street, Penistone, S36 6BR	Drawn	DRJ
Title	Location Plan A4		
Date	16/05/23	Scale	1 : 1250
Issue	Planning		
Project Ref.	123	Drawing No.	P01
		Revision	A