


DO NOT SCALE DRAWING

ALL DIMENSIONS IN MILLIMETRES

IF IN DOUBT ASK

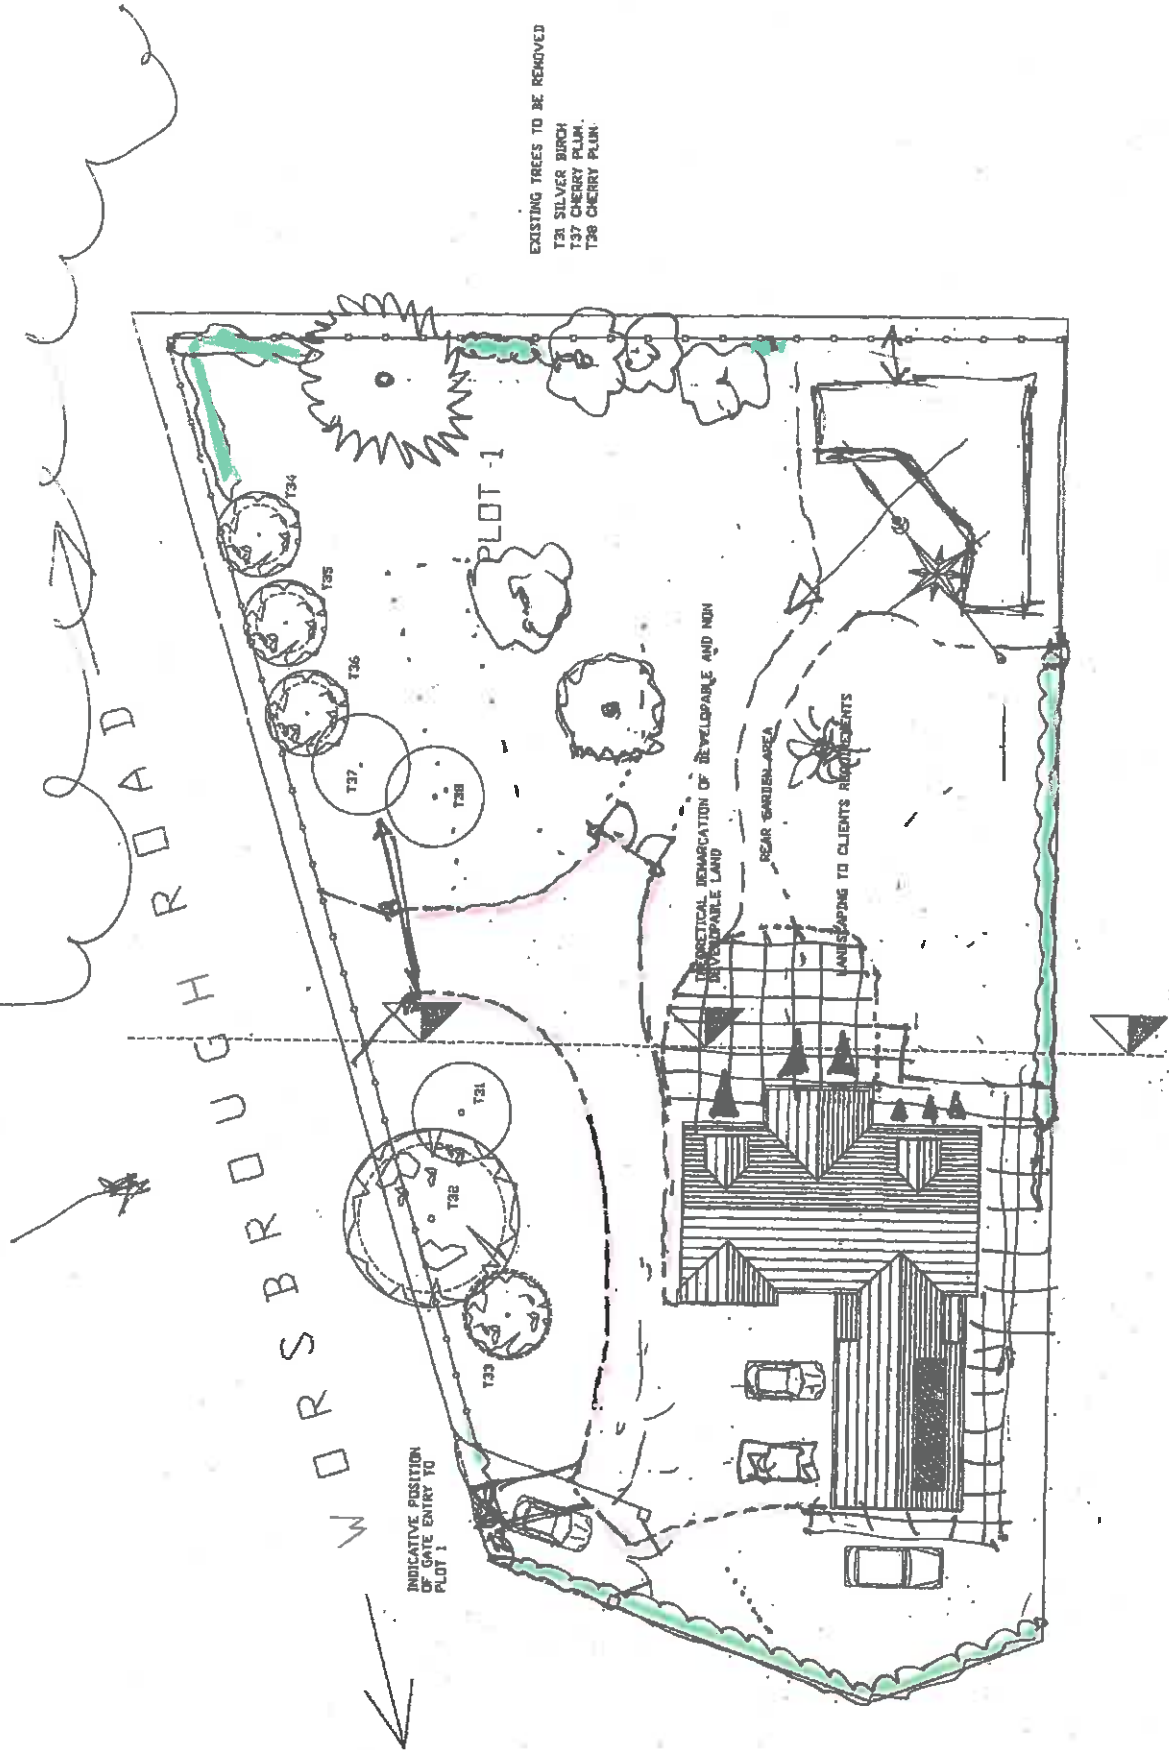

CLIENT

MR & MRS P GLIDVER
PLOT 1
WORSBROUGH ROAD, BIRDWELL

TITLE

DRAWING SHOWING INDIVIDUAL SITE PLOT 1 WITH 3NO
EXISTING TREES TO BE REMOVED, T31, T37, T38

Quill

ARCHITECTURE ©

THIS DRAWING IS COPYRIGHT AND MUST NOT BE USED OR
DISCLOSED IN ANY WAY EXCEPT WHERE AUTHORIZED IN
WRITING BY QUILL ARCHITECTURE.

TELEPHONE: (01226) 755446

REG No 5210984

SCALE 1 : 250

DRAWN AD

DATE 16/06/15

REV

DRG No CAD/DA/1501

