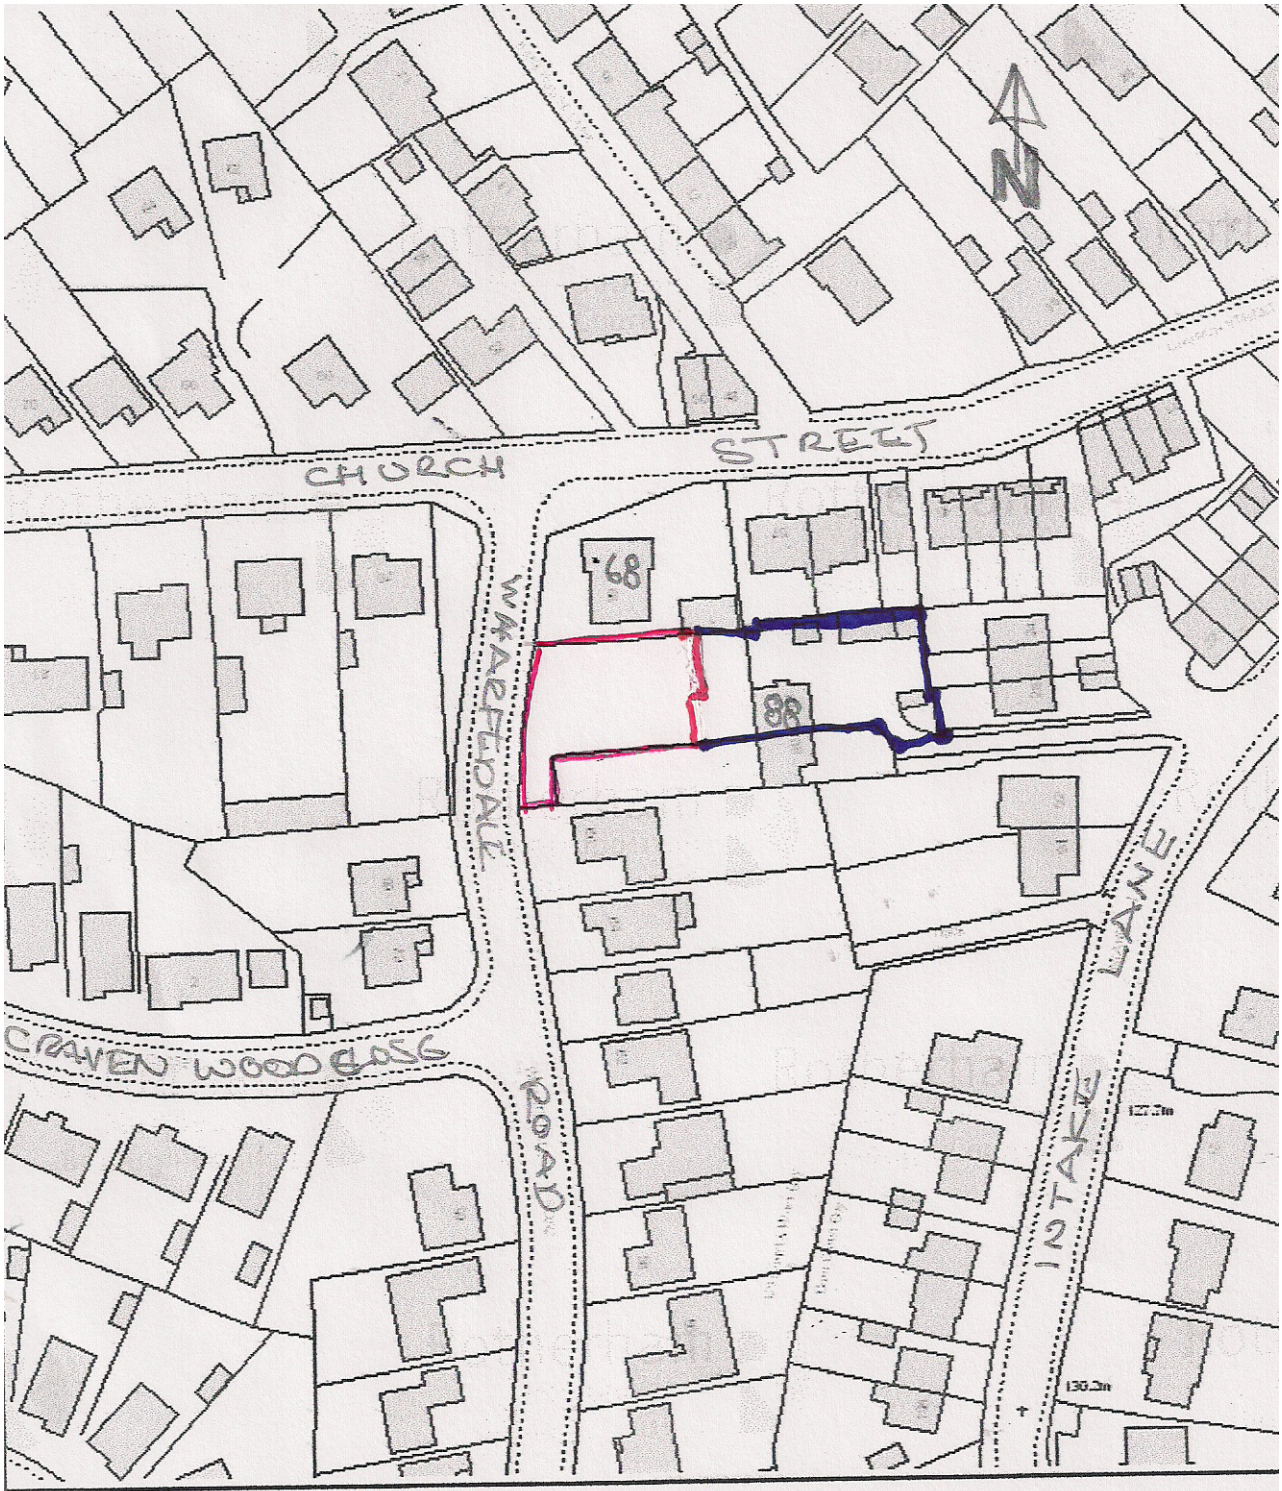


LOCATION PLAN 1:1250
LAND ADJ 68 WHARFEDALE RD
POCKLEY