



MIDDLE TIER


Wall Piece 2A

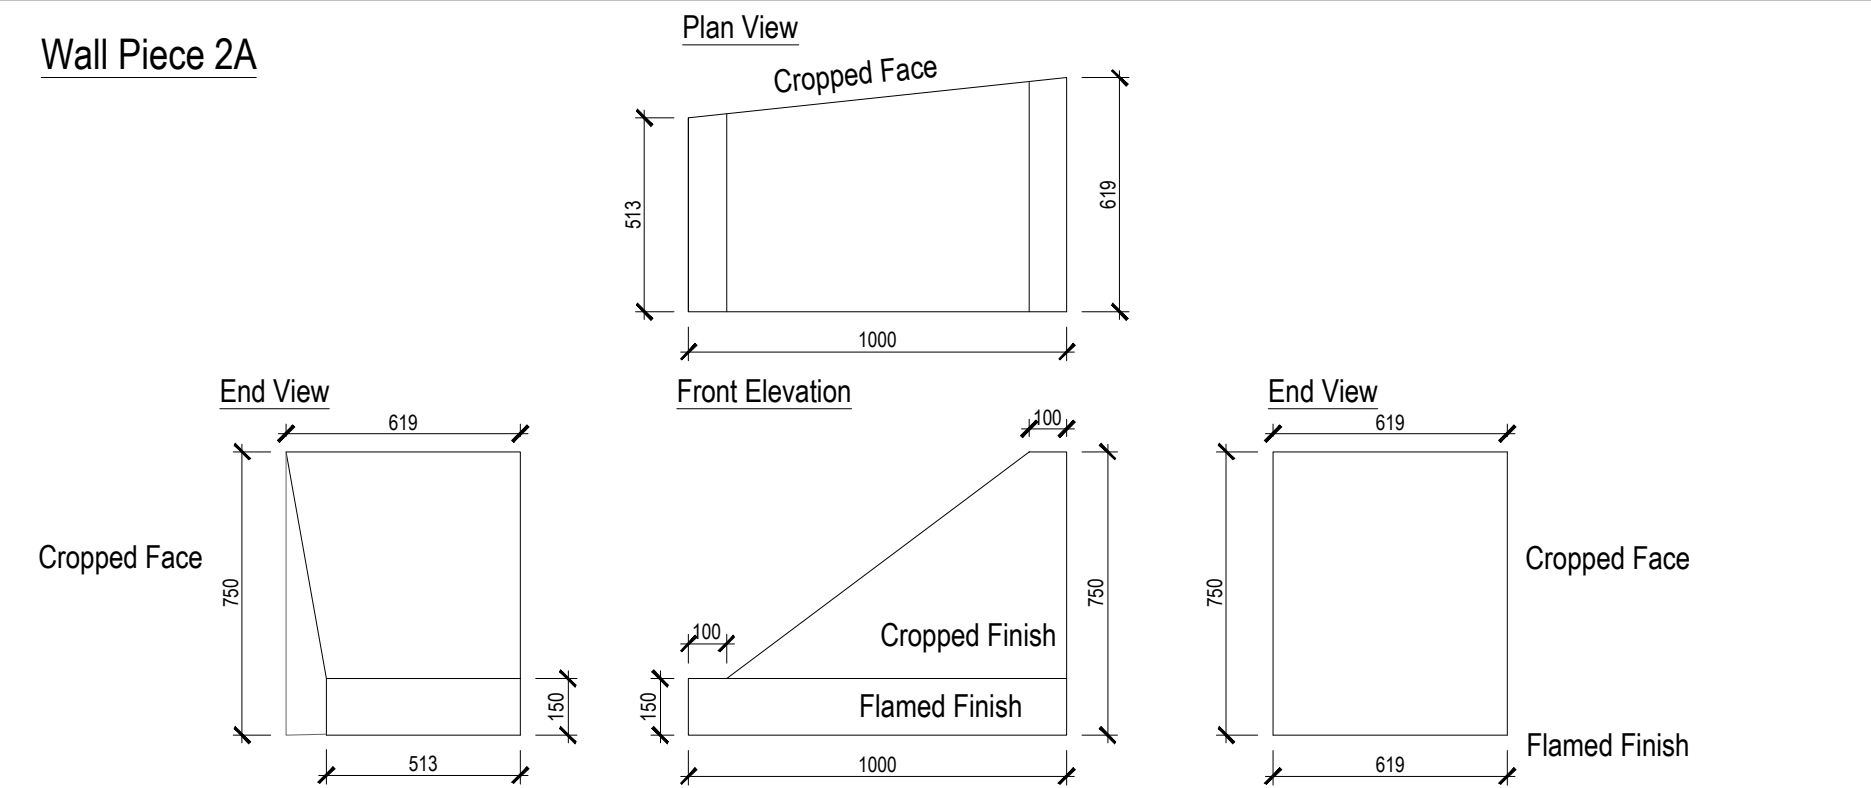


Wall Piece 2B

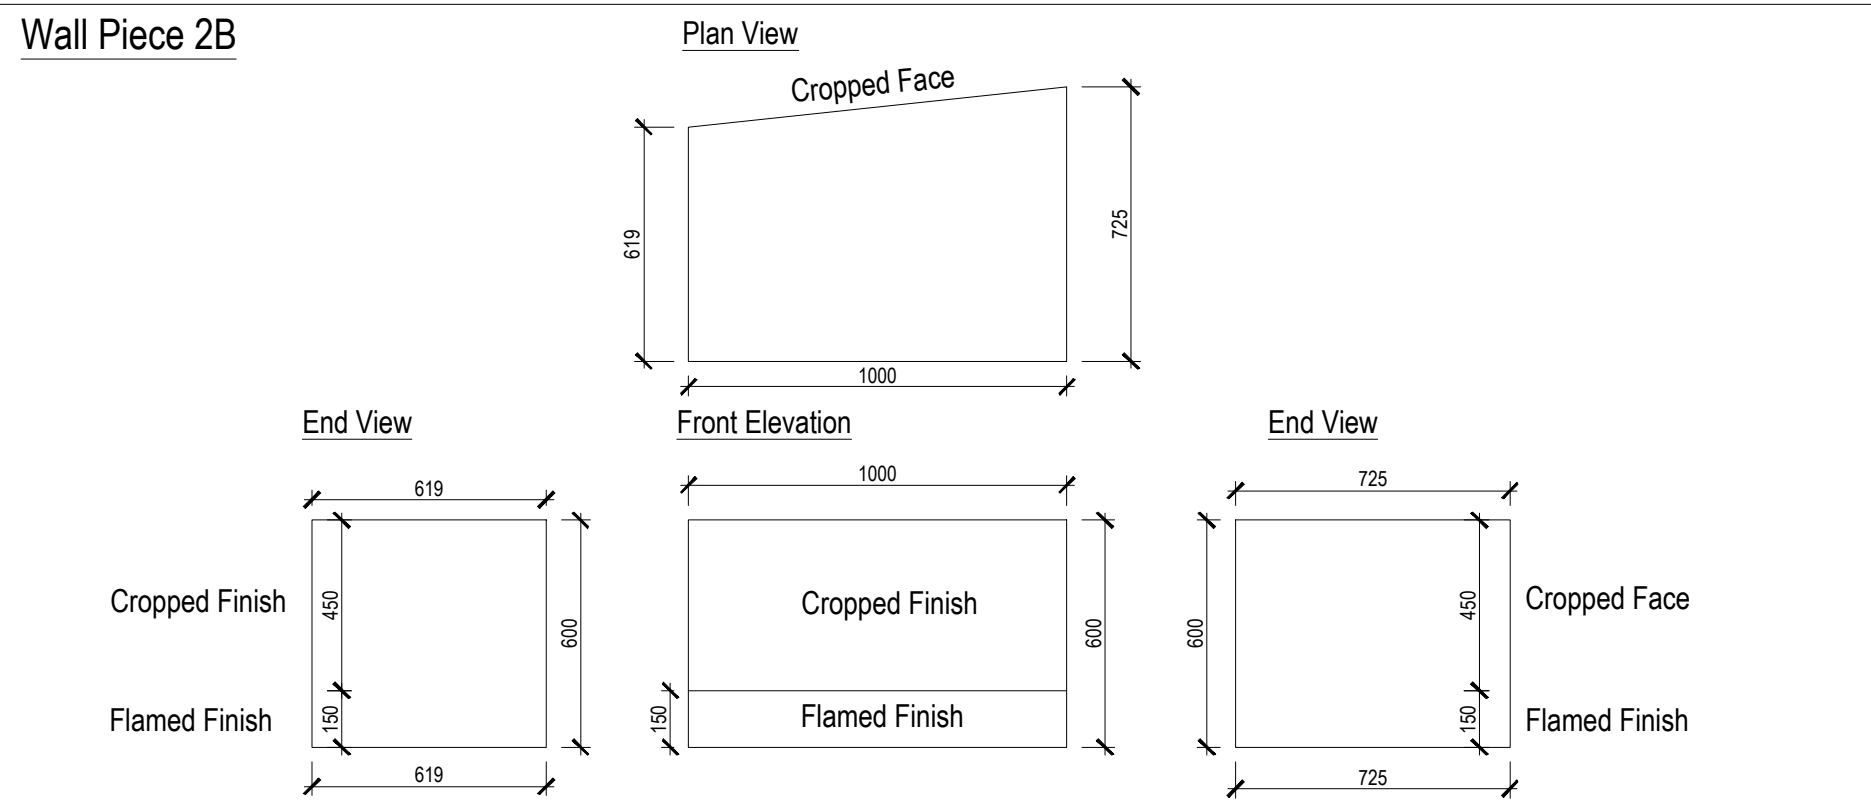


Wall Piece 2C

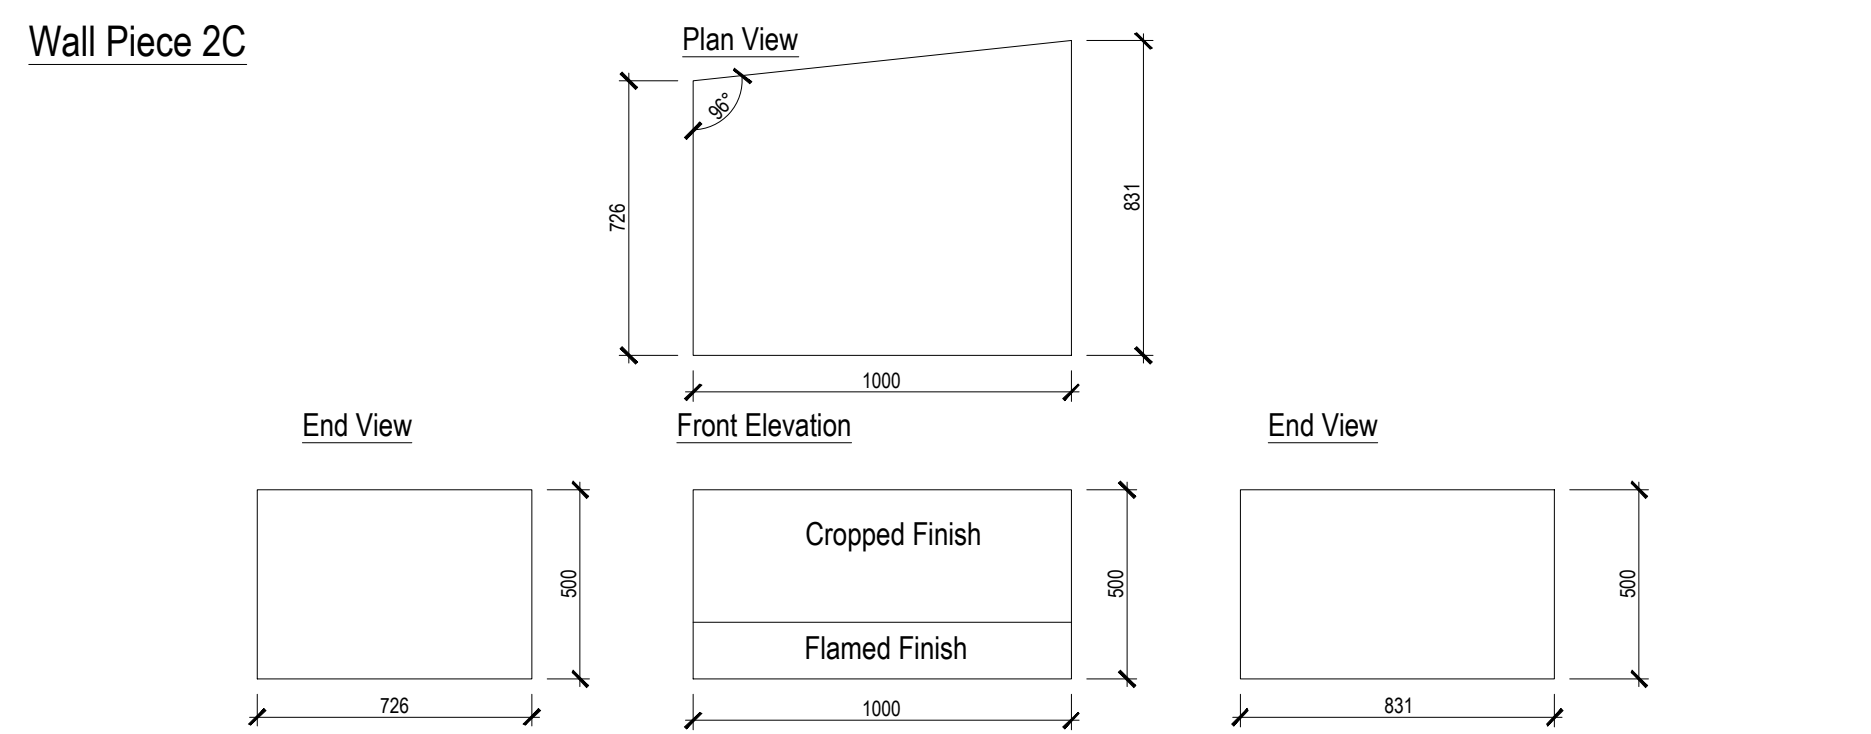


Wall Piece 2D

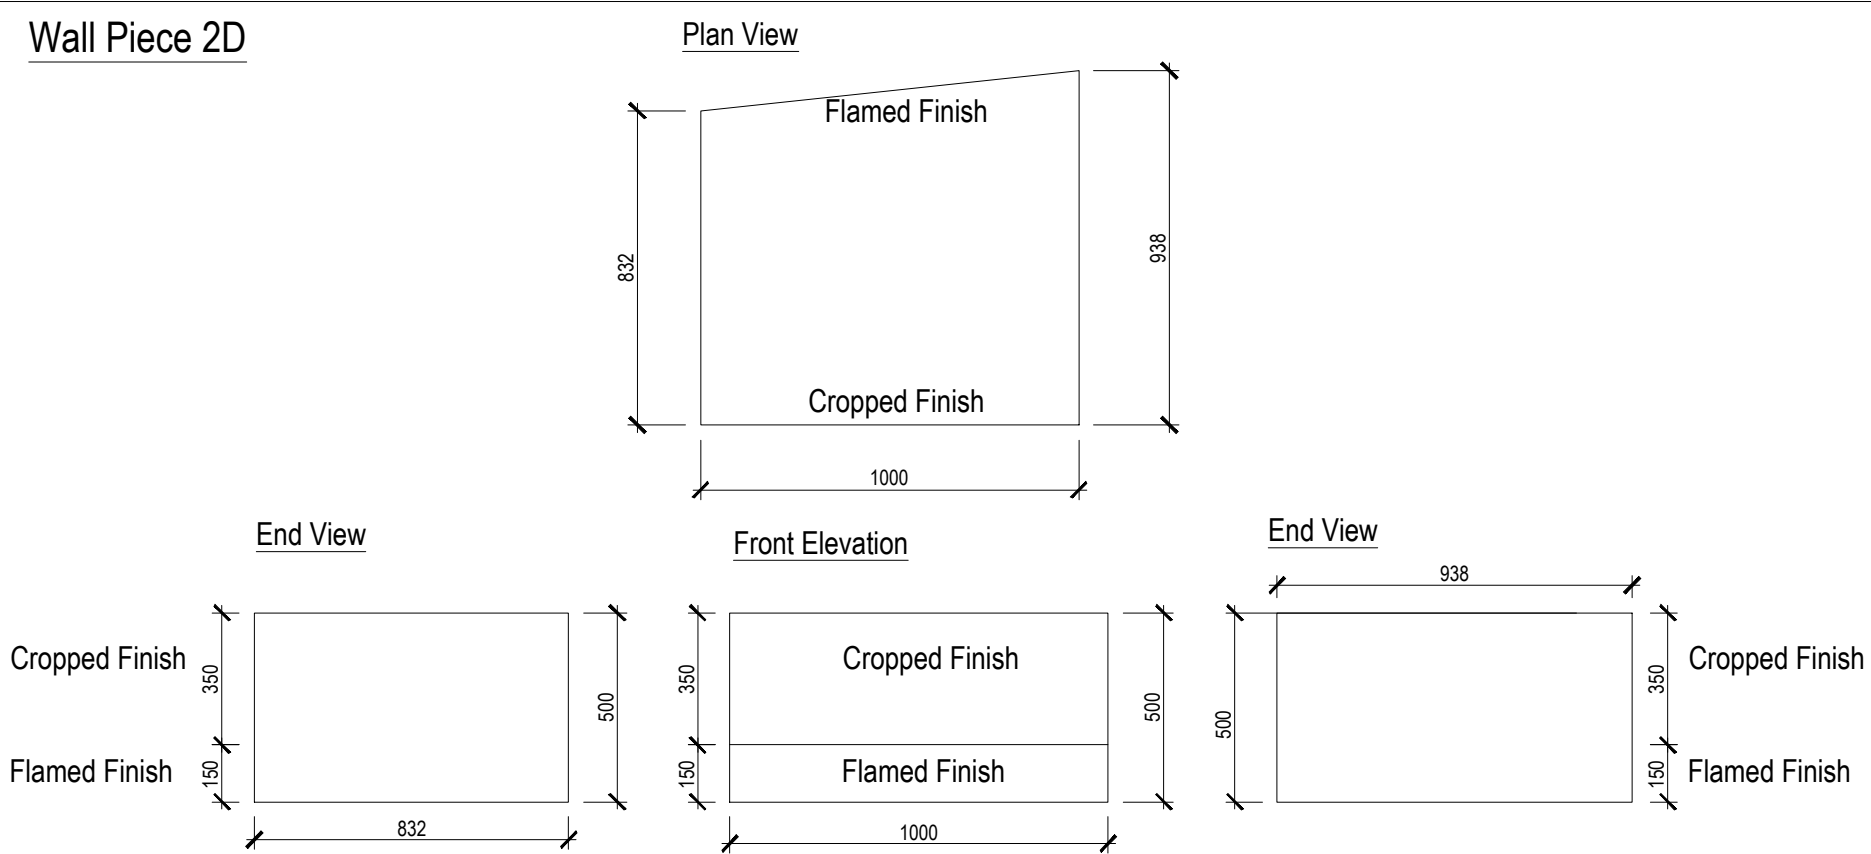


Wall Piece 2E

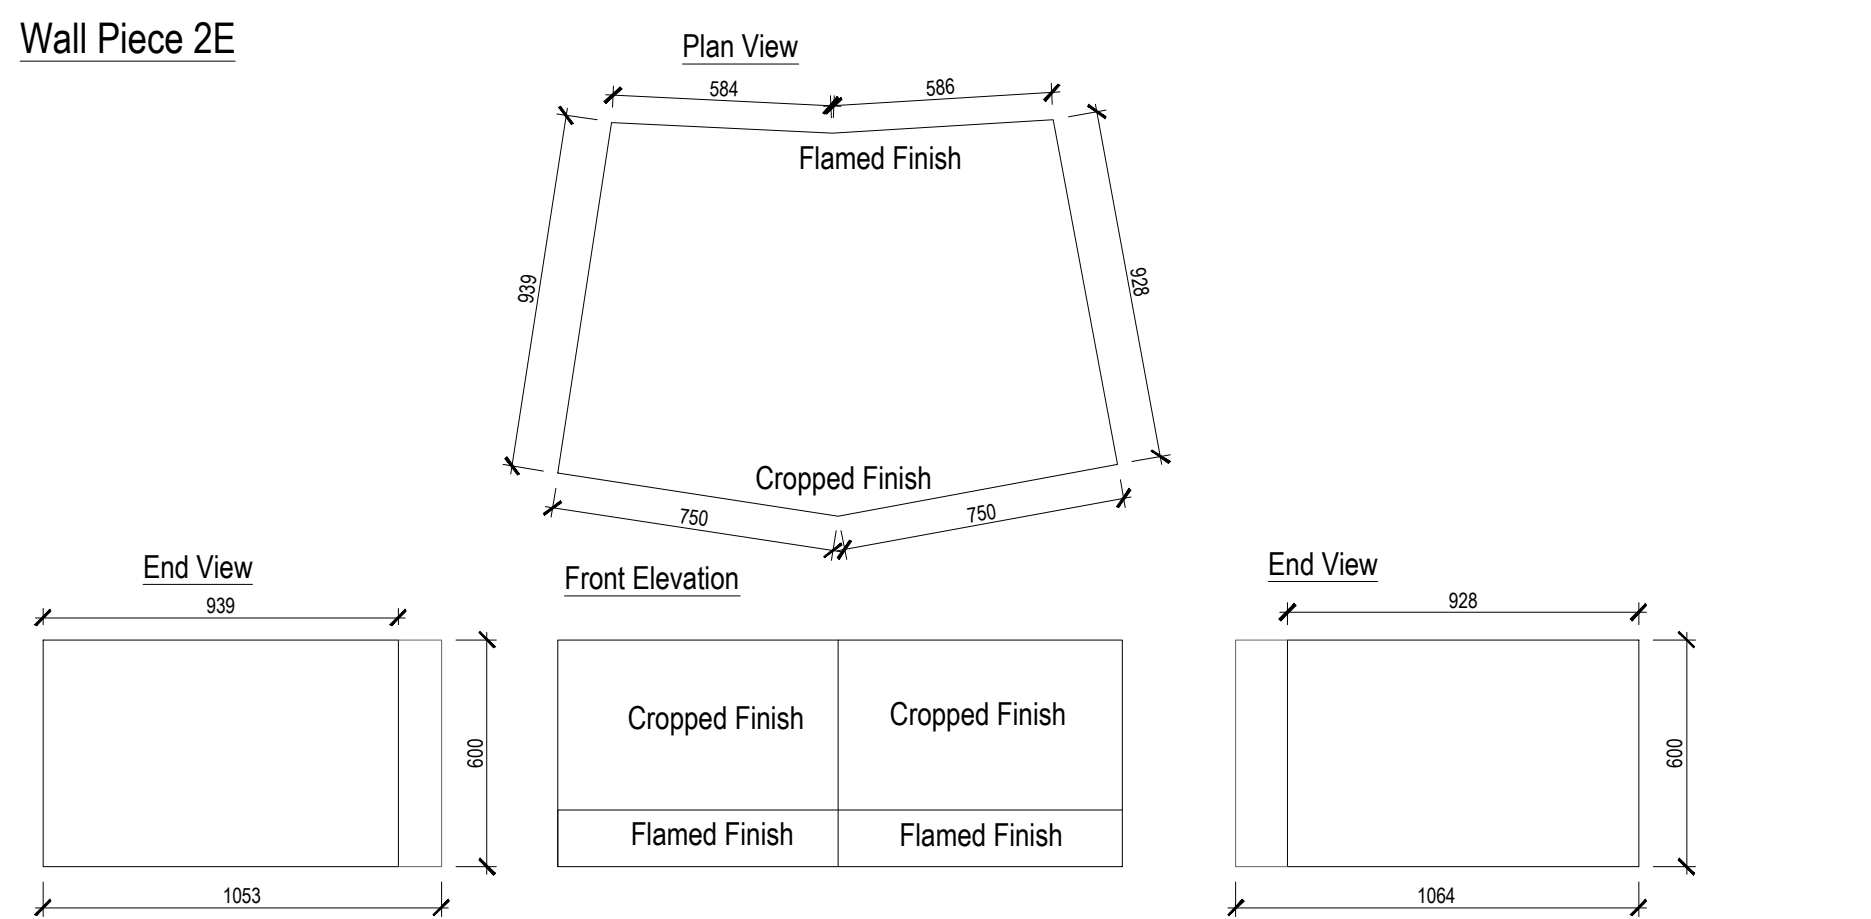


Wall Piece 2F

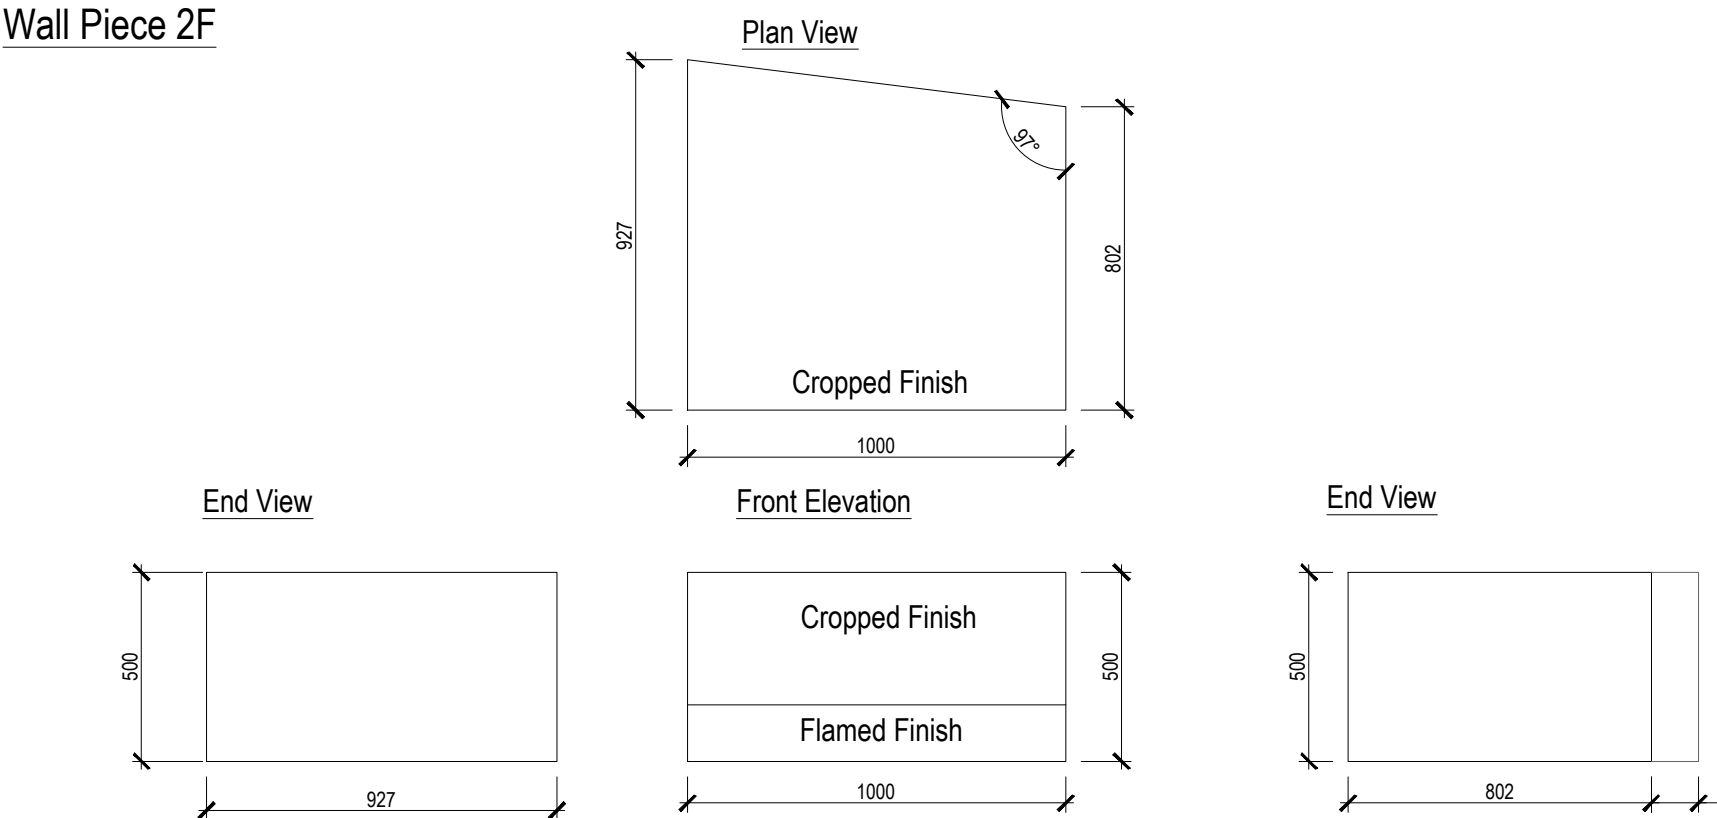


Wall Piece 2G

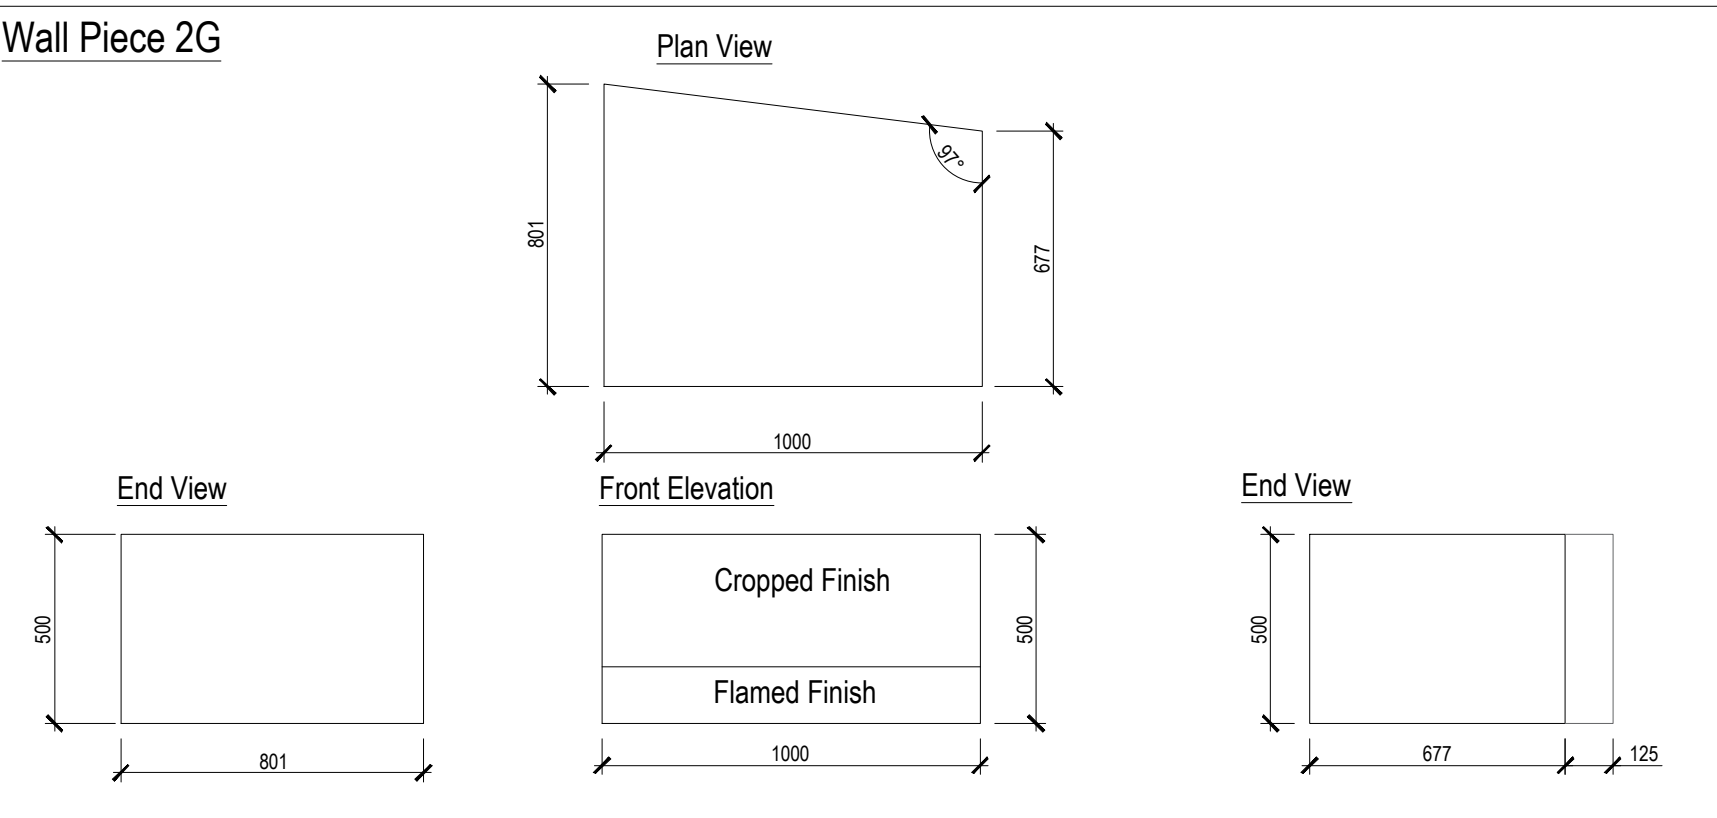


Wall Piece 2H

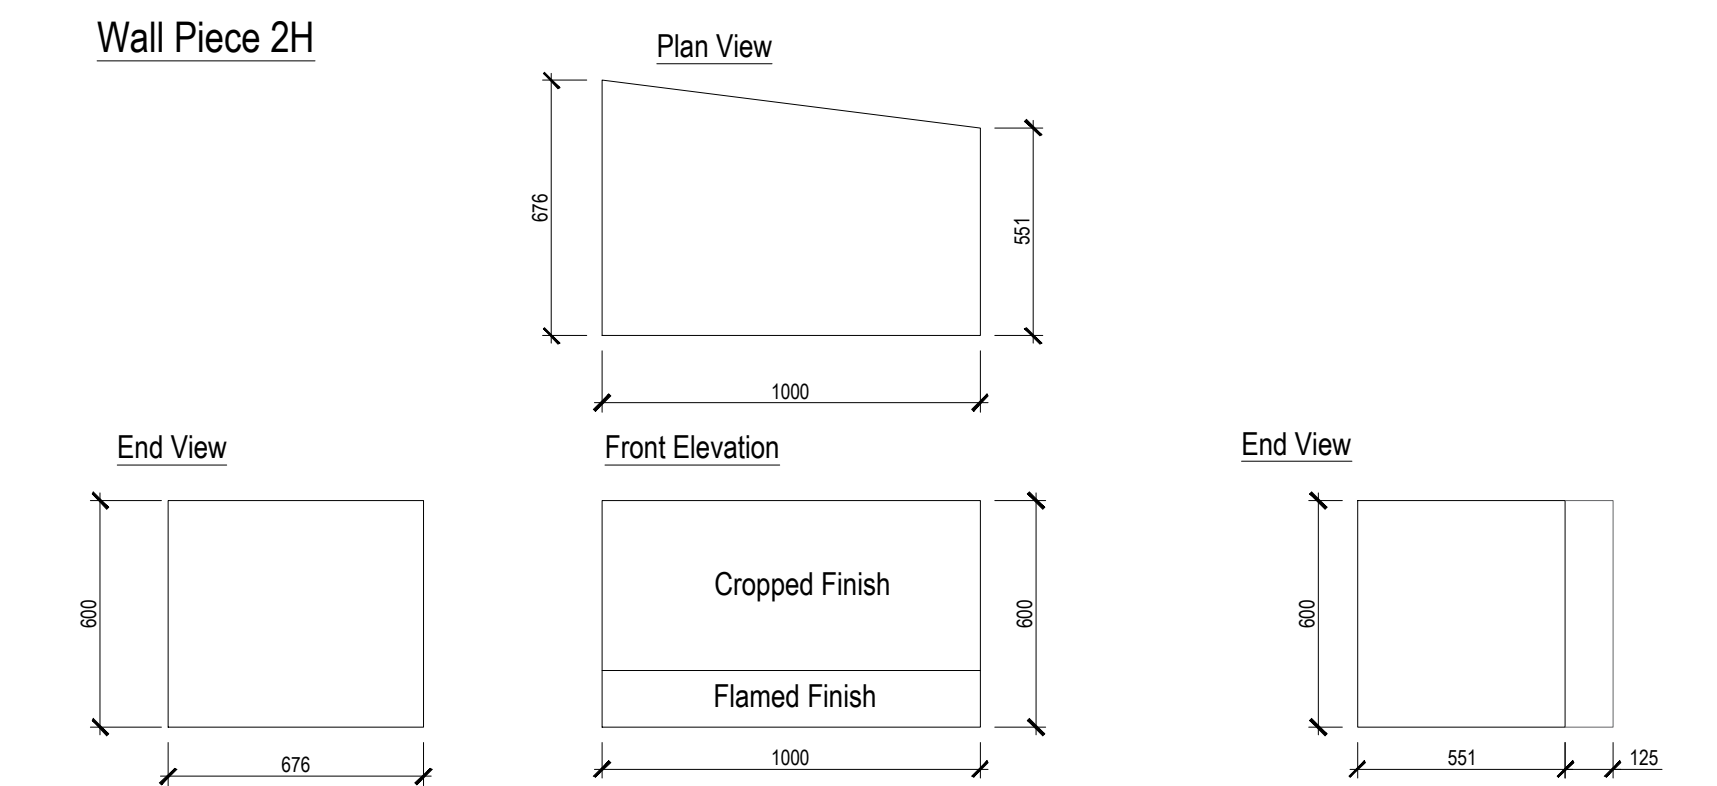


Wall Piece 2I

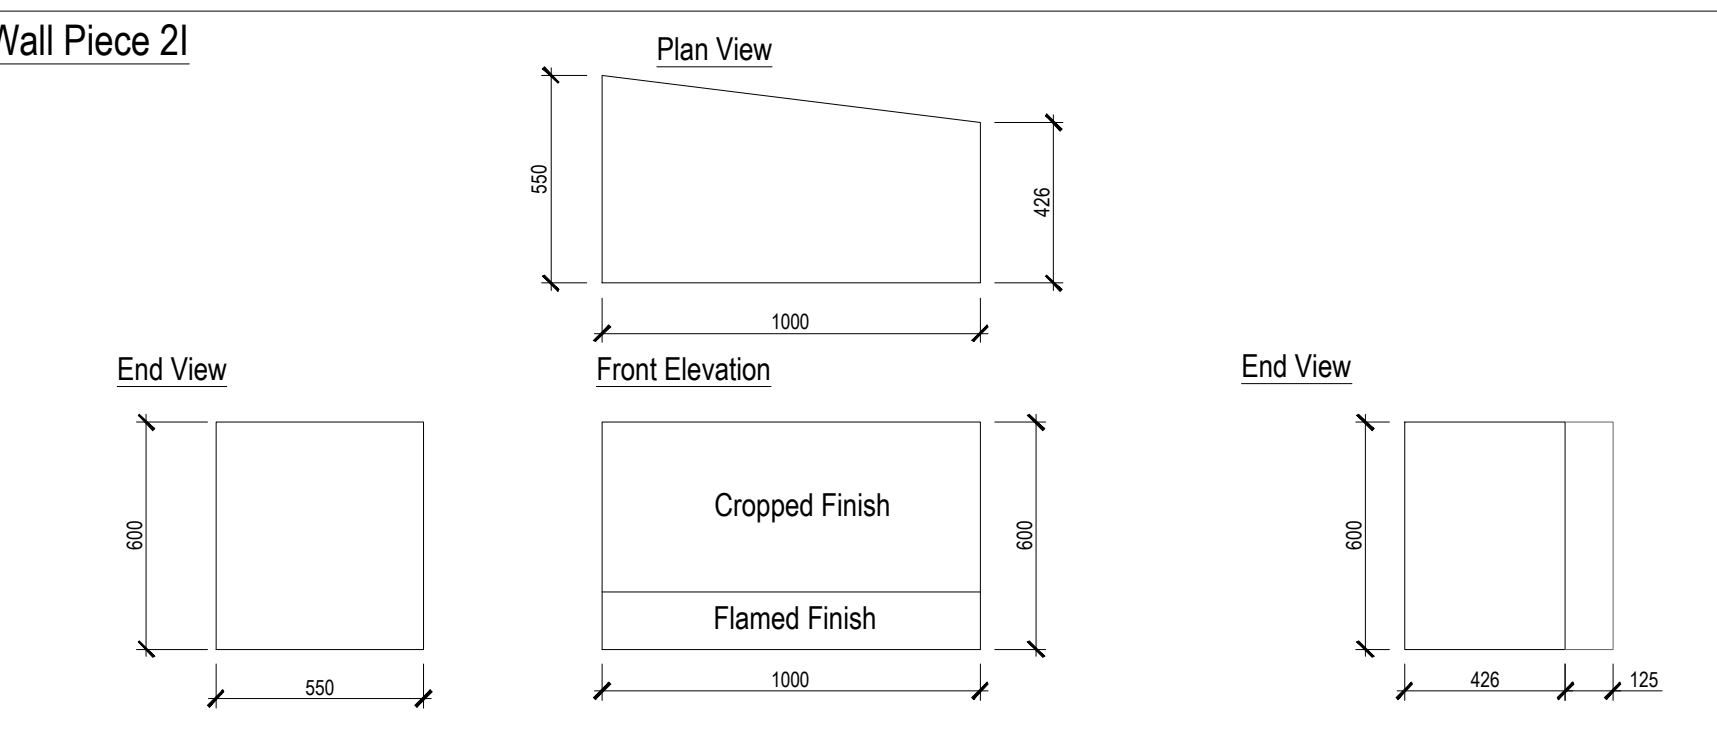


Wall Piece 2J

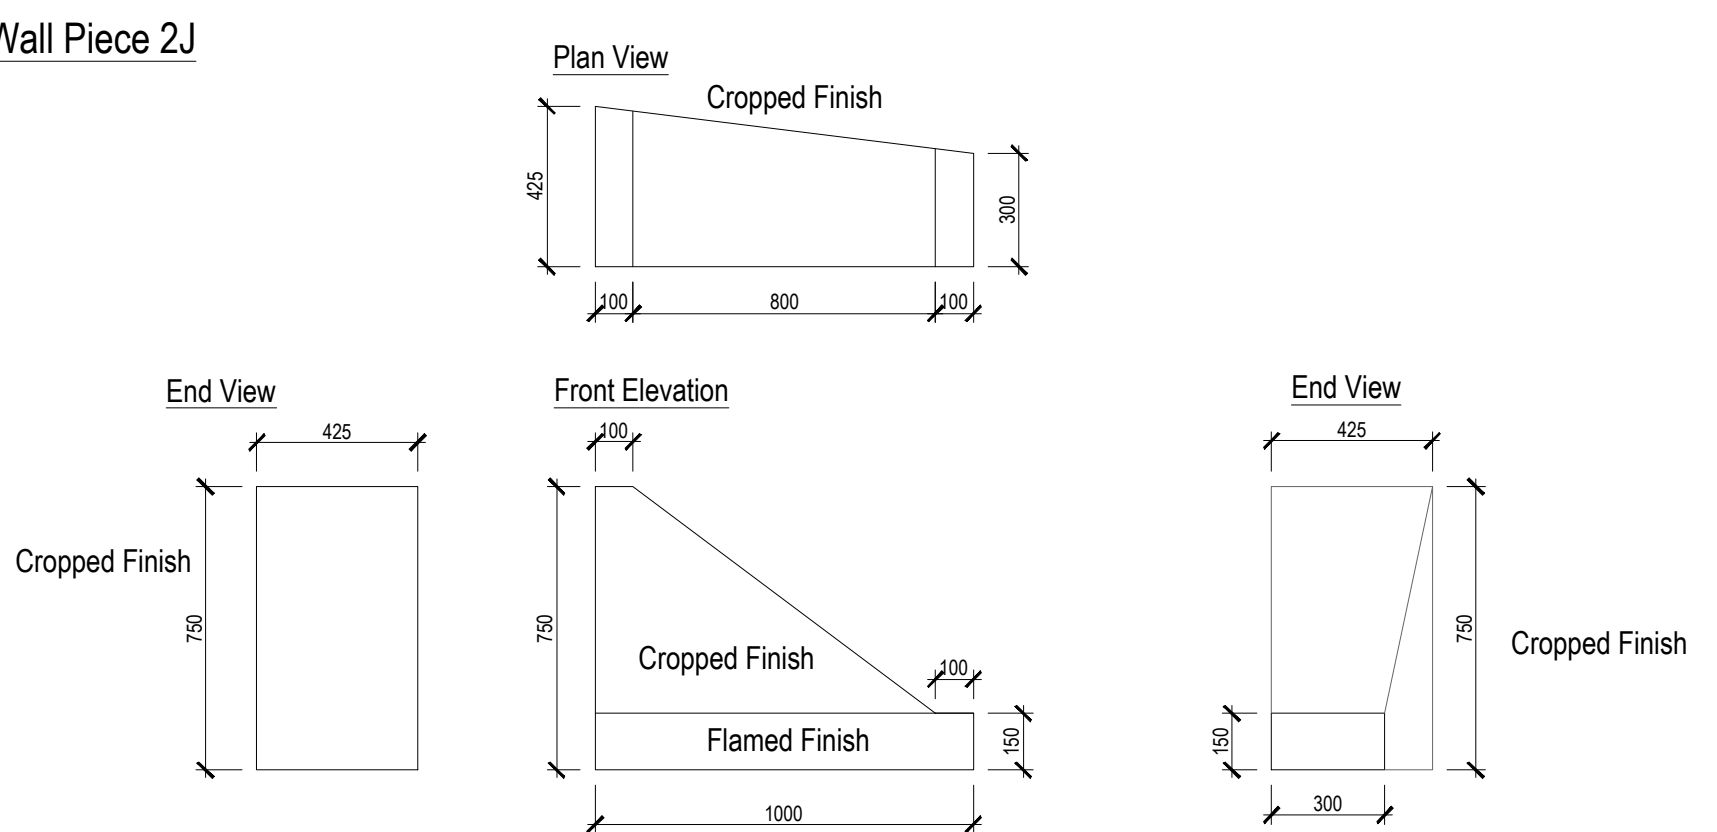


Wall Piece 3A

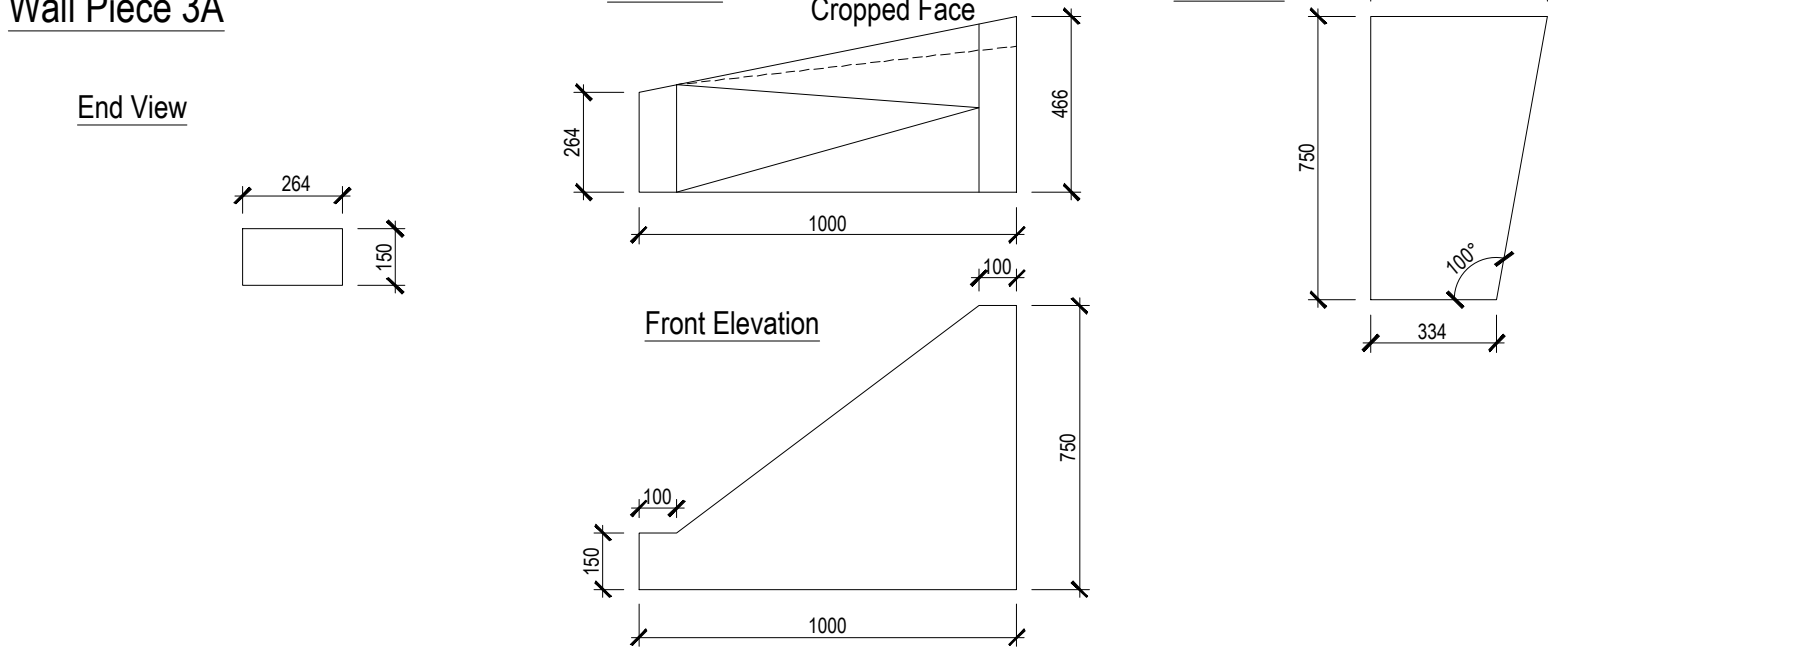


Wall Piece 3B

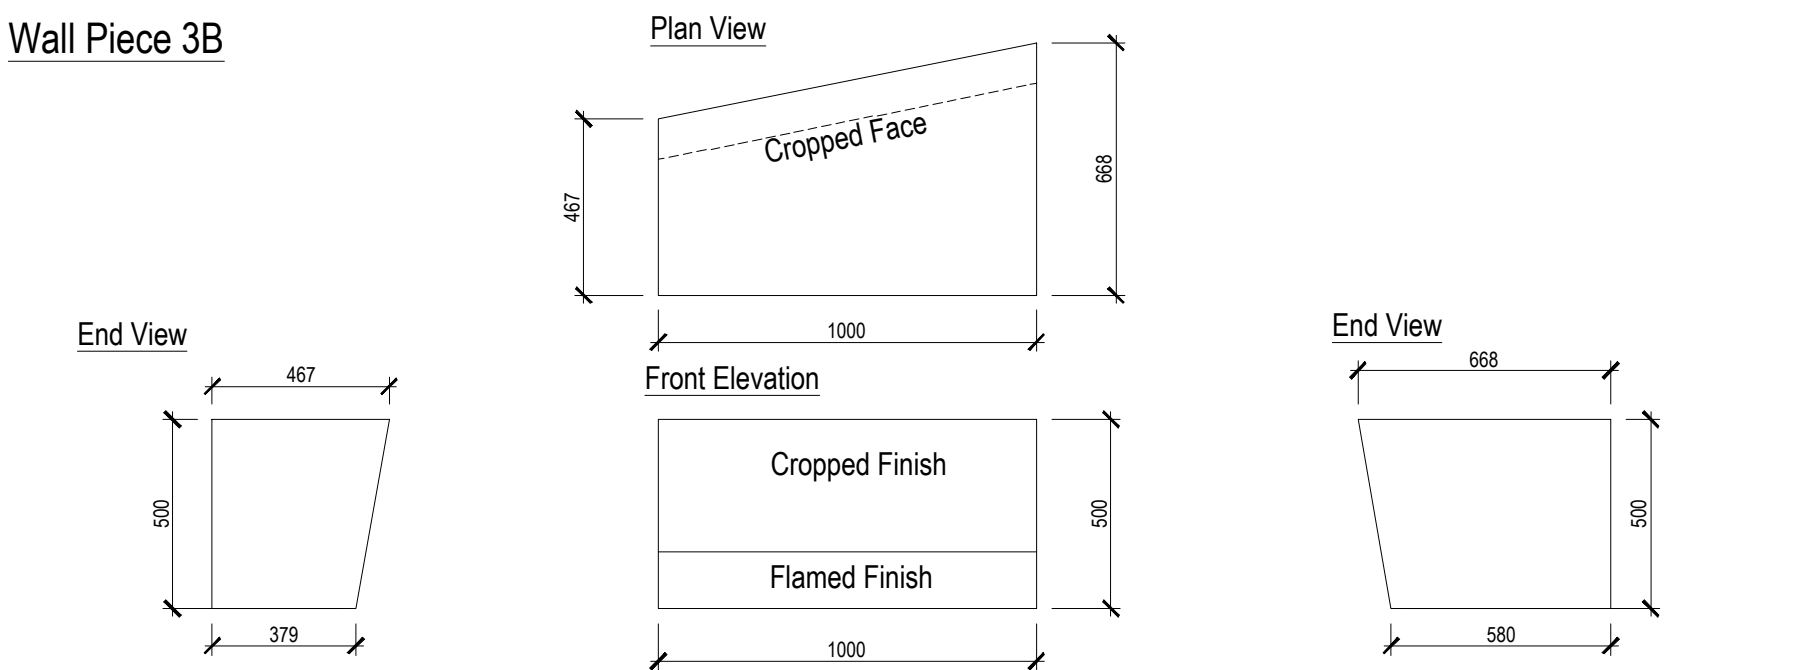


Wall Piece 3C

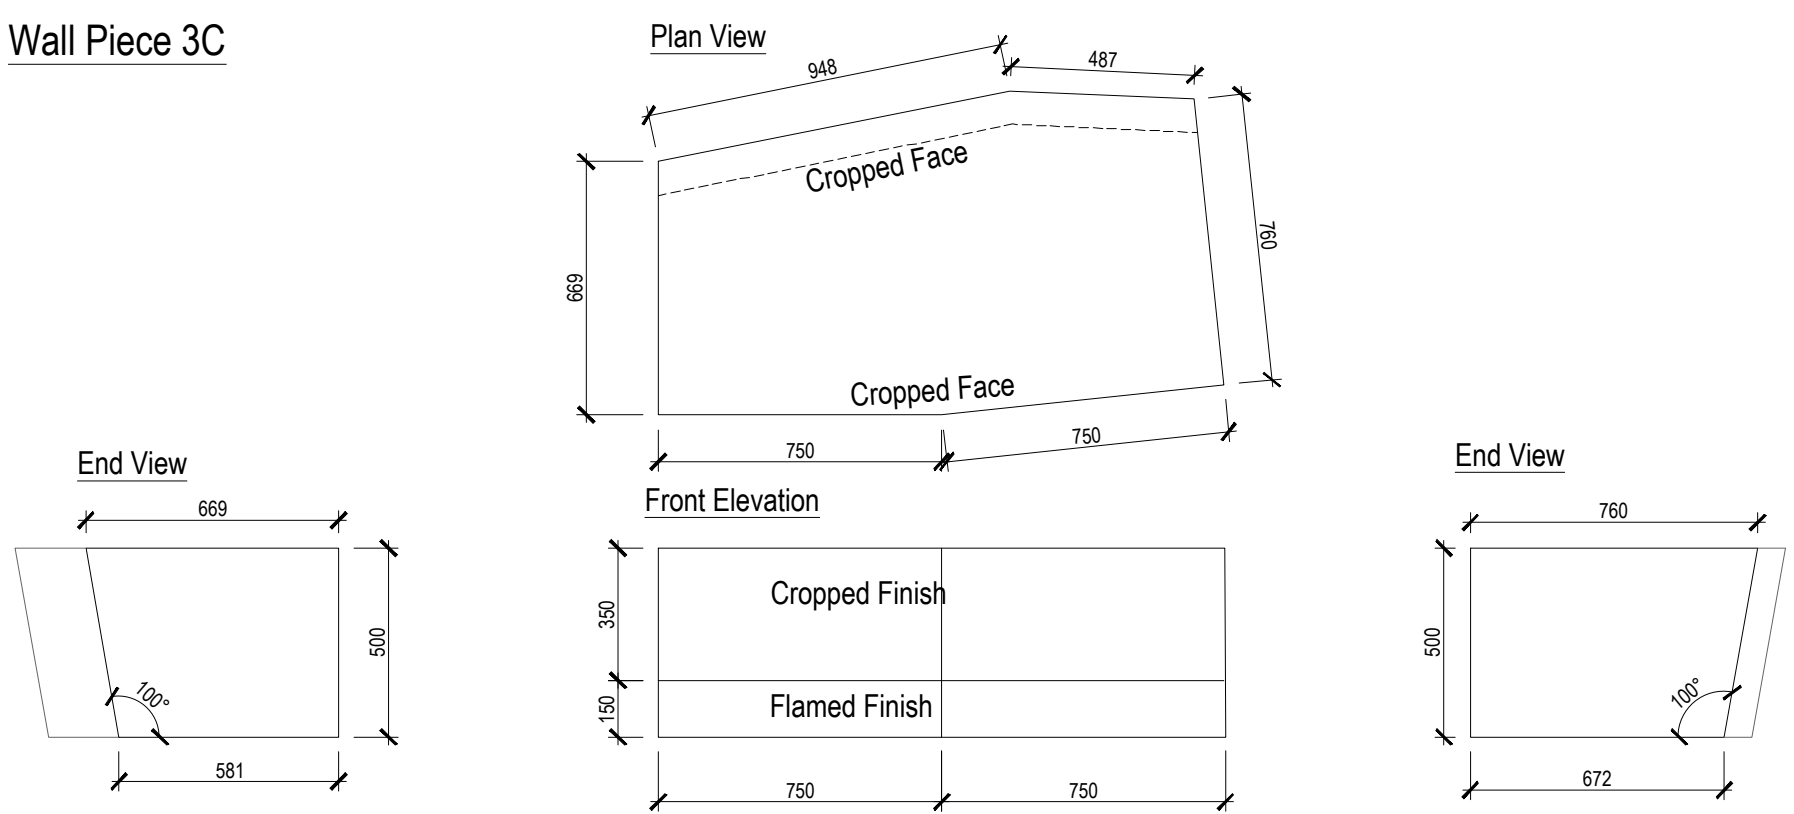


Wall Piece 3D

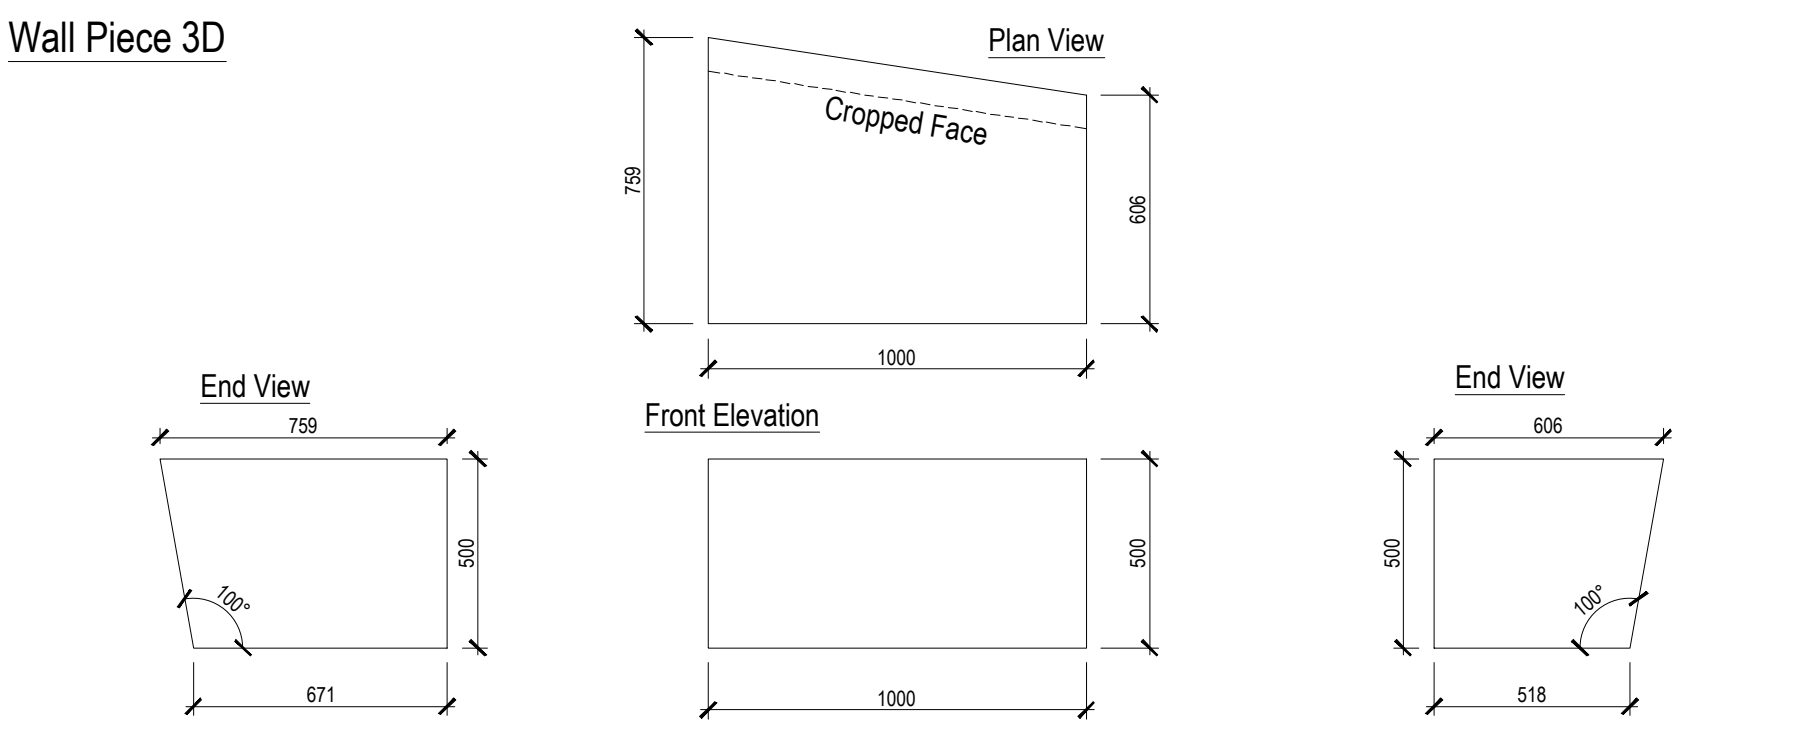

Wall Piece 3E

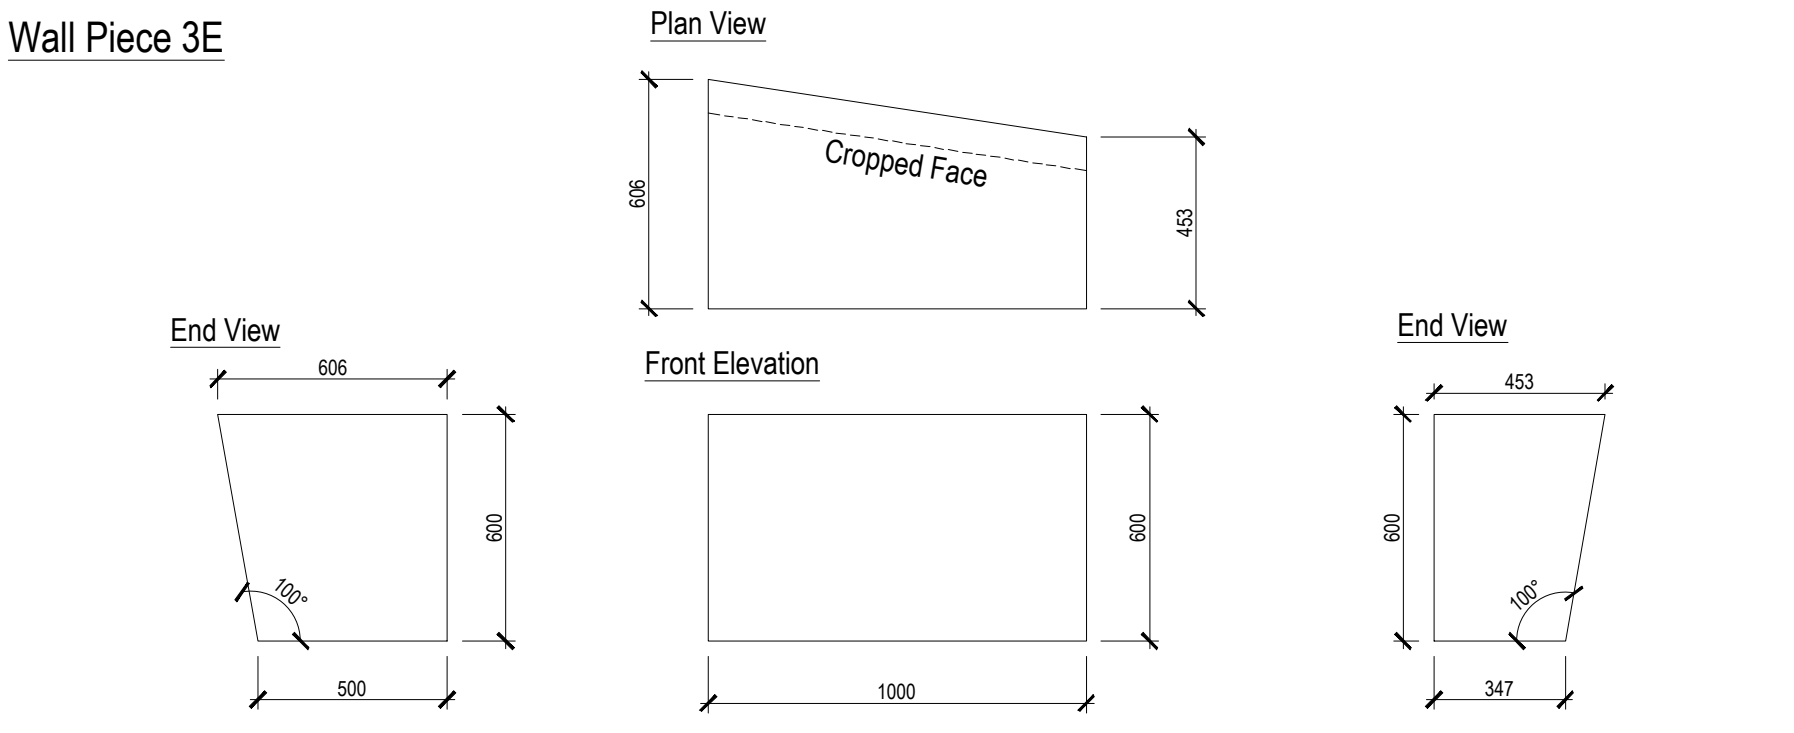

Wall Piece 3F

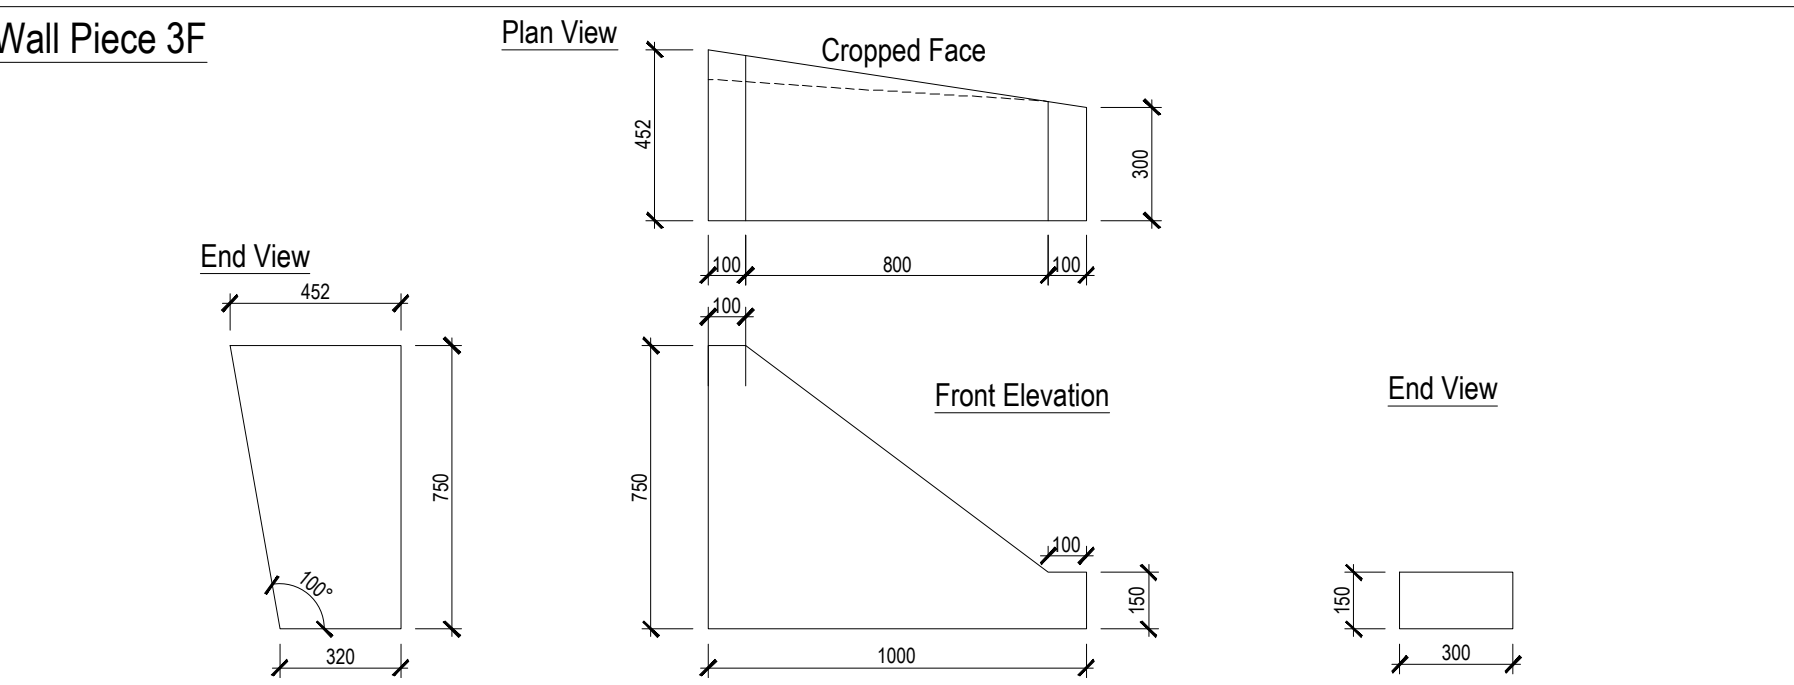

Notes:
• This drawing is copyright.
• Do not scale dimensions from this drawing.
• This drawing is to be read in conjunction with all other relevant drawings.
• All discrepancies on this drawing are to be reported to the architect.
• Do not modify any element of this drawing.
• Use drawing only for purpose(s) issued.

North Sign / Key Plan

The following external model files are included within this drawing:

Note: For all below surface structural elements and drainage details refer to engineers drawings and specifications. For illustrative purposes only to demonstrate a design intent. Contractor's engineer to develop proposals to submit for approval

D	24/05/20	CCP rotating planters 1 & 2 to face into square, avoiding clash between seating & market stalls. Units 2A, 2J, 3A & 3F amended	CL	CL	
C	27/02/20	Status amended to Construction. Minor amendments to wall unit and dims.	NV	CL	
B	13/12/18	Status amended to Comment and Approval. Wall pieces 3A and 3F amended.	DW	DM&K	
A	03/10/18	Amendments to unit dimensions in relation to paving levels	DMA	DW	
Rev	Date	Revision Notes	Dn	Rv	
Client / Contractor					



Project
BARNSELY PUBLIC REALM

Drawing Title
WALL TYPE 1 DETAILS [RAISED PLANTER 1]
- MAIN SQUARE - [SHEET 4 OF 4]

Job Number 50035 Scale@A1 1:20	Drawing Originated Date 26/02/2018 Purpose CONSTRUCTION	PAS 1192 Status Code -
---	--	---------------------------

Drawing Number BBTC_IBI_N1_L_G700_DT_00_04	Revision D
---	---------------