

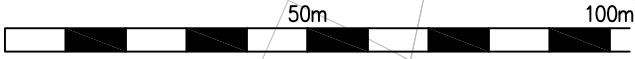


1:1250

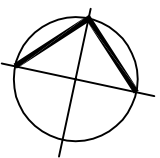

Copyright exist on the designs and information shown on this drawing. No part of this drawing can be reproduced without written confirmation of Heppenstalls. This drawing should only be used for the purpose was issued for and should not be used for construction unless it is marked for construction. Heppenstalls must be notified should any discrepancies be found.

Revision

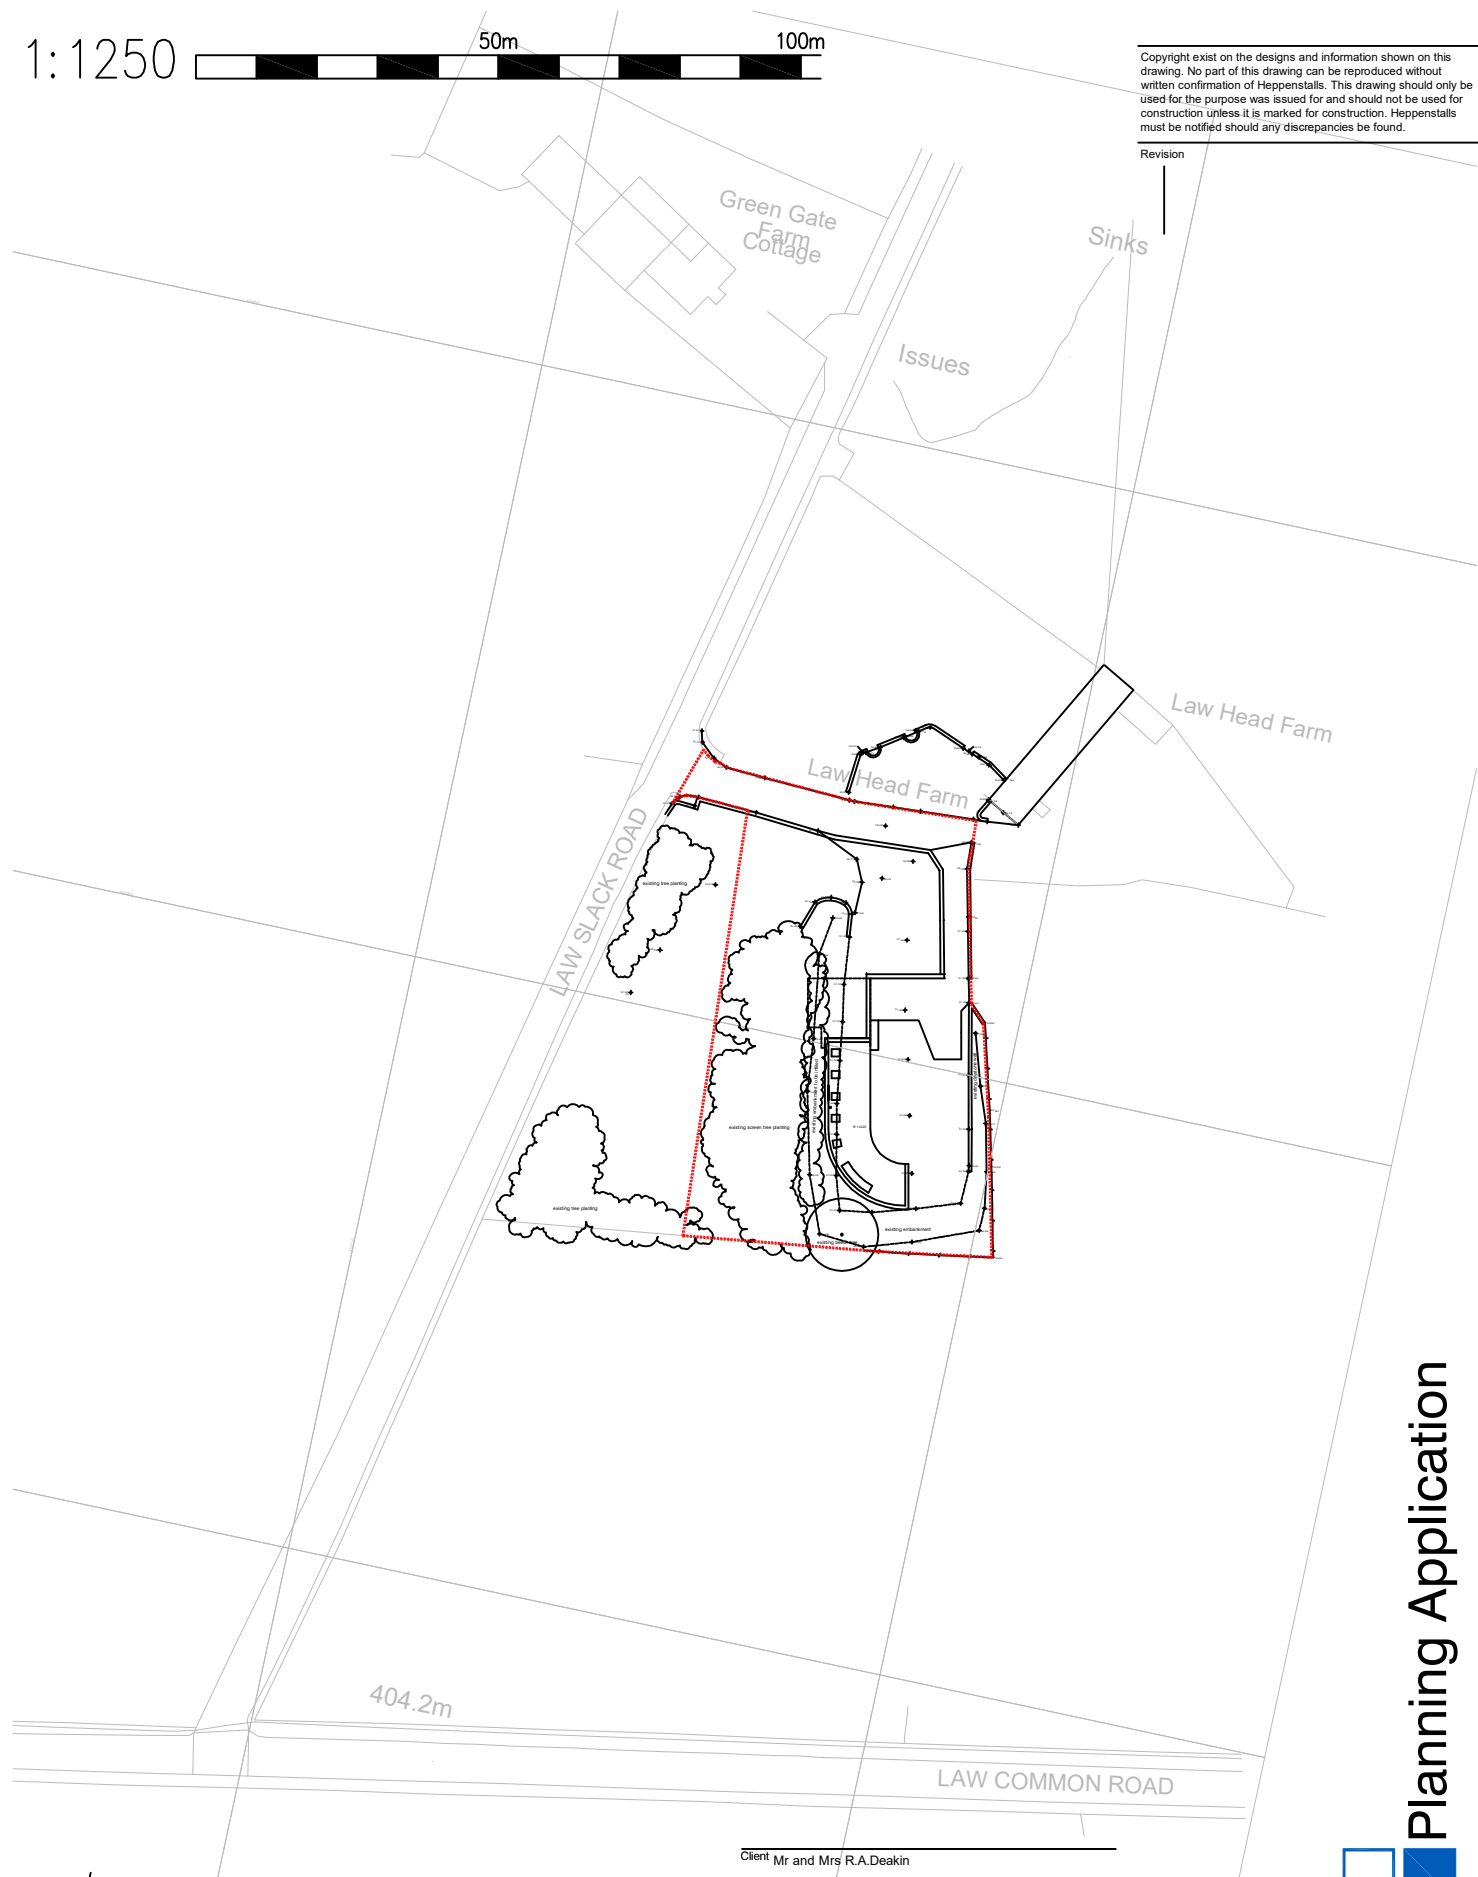

Location Plan 1:1250

Client Mr and Mrs R.A.Deakin		
Project Law Head Farm, Hade Edge Proposed single-storey dwelling		
Drawing Site Layout		
Number	Checked	Date
4238-03-05	Scale @ A4 1:1250	05/2016

HEPPENSTALLS

Chartered Architects & Surveyors

RIBA

Architecture
Surveying
Planning

RICS

Project Management

Allisons buildings, 135 Armitage Road Milsbridge,
Huddersfield, HD3 4JY
projects@heppenstalls.net

tel 01484 658411
www.heppenstalls.net

Planning Application