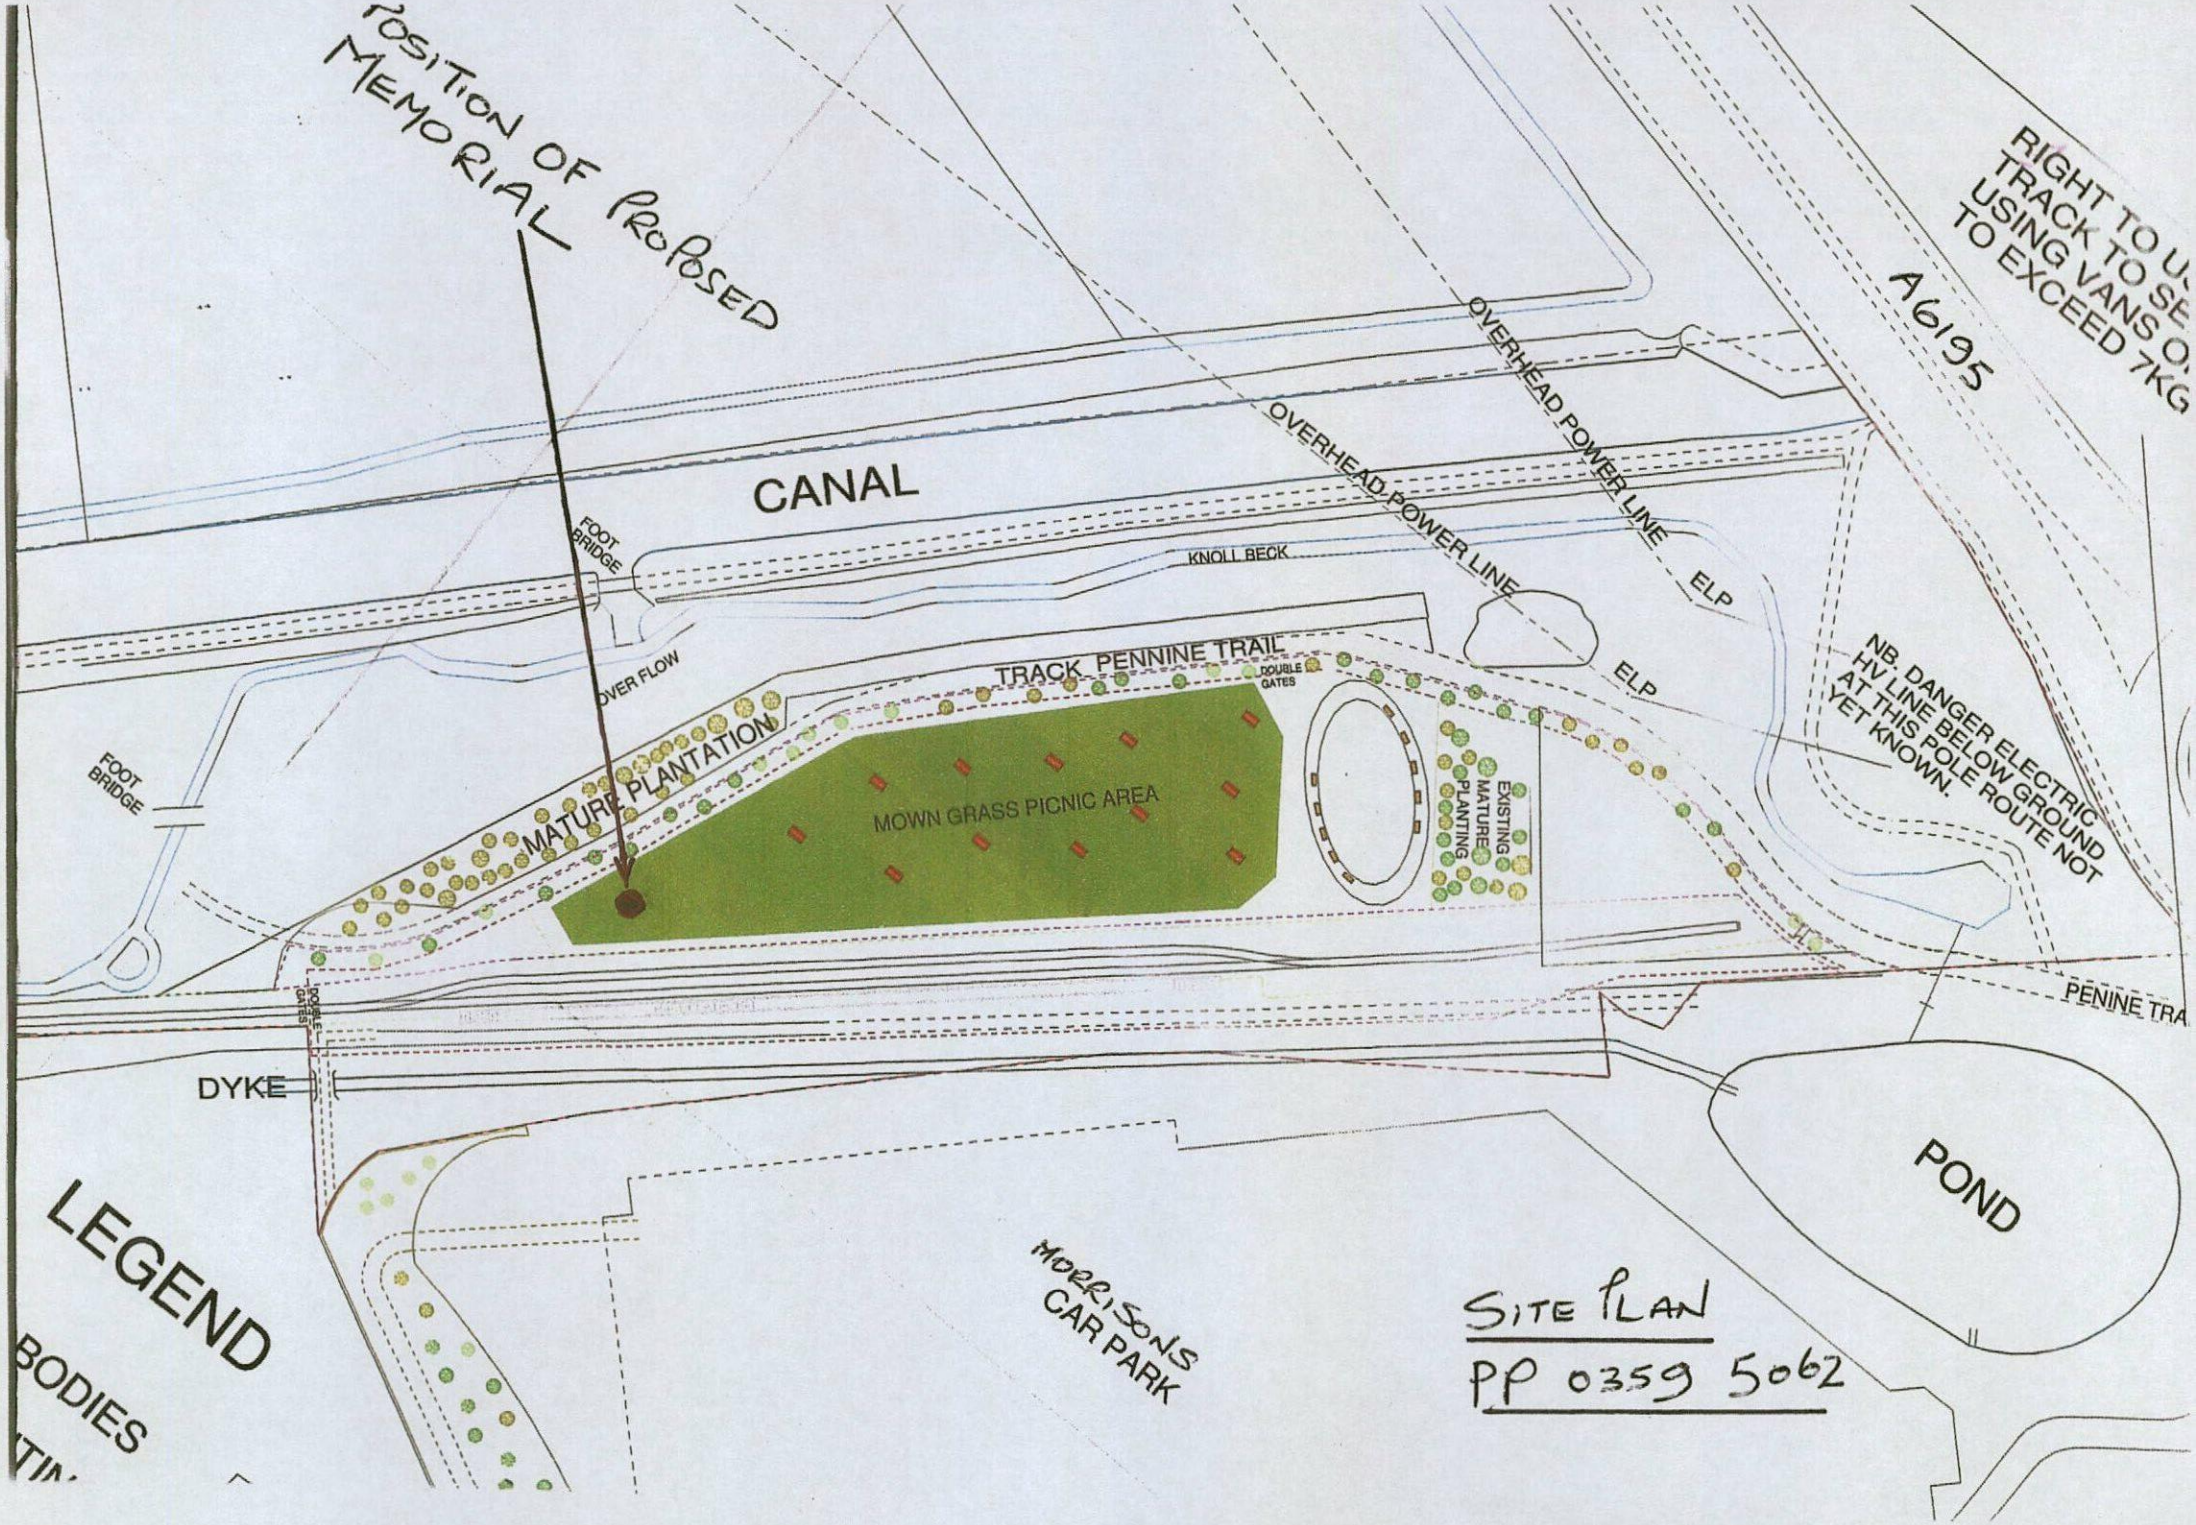

POSITION OF PROPOSED MEMORIAL
CANAL
FOOT BRIDGE
KNOLL BECK
OVERHEAD POWER LINE
OVERHEAD POWER LINE
ELP
ELP
A6195
RIGHT TO U
TRACK TO SE
USING VANS O
TO EXCEED 7KG
OVER FLOW
TRACK PENNINE TRAIL
DOUBLE GATES
MATURE PLANTATION
MOWN GRASS PICNIC AREA
FOOT BRIDGE
MATURE PLANTING
EXISTING
NB. DANGER ELECTRIC HV LINE BELOW GROUND AT THIS POLE ROUTE NOT YET KNOWN.
PENINE TRA
DOUBLE GATES
DYKE
POND
LEGEND
BODIES
MORRISONS CAR PARK
SITE PLAN
PP 0359 5062