


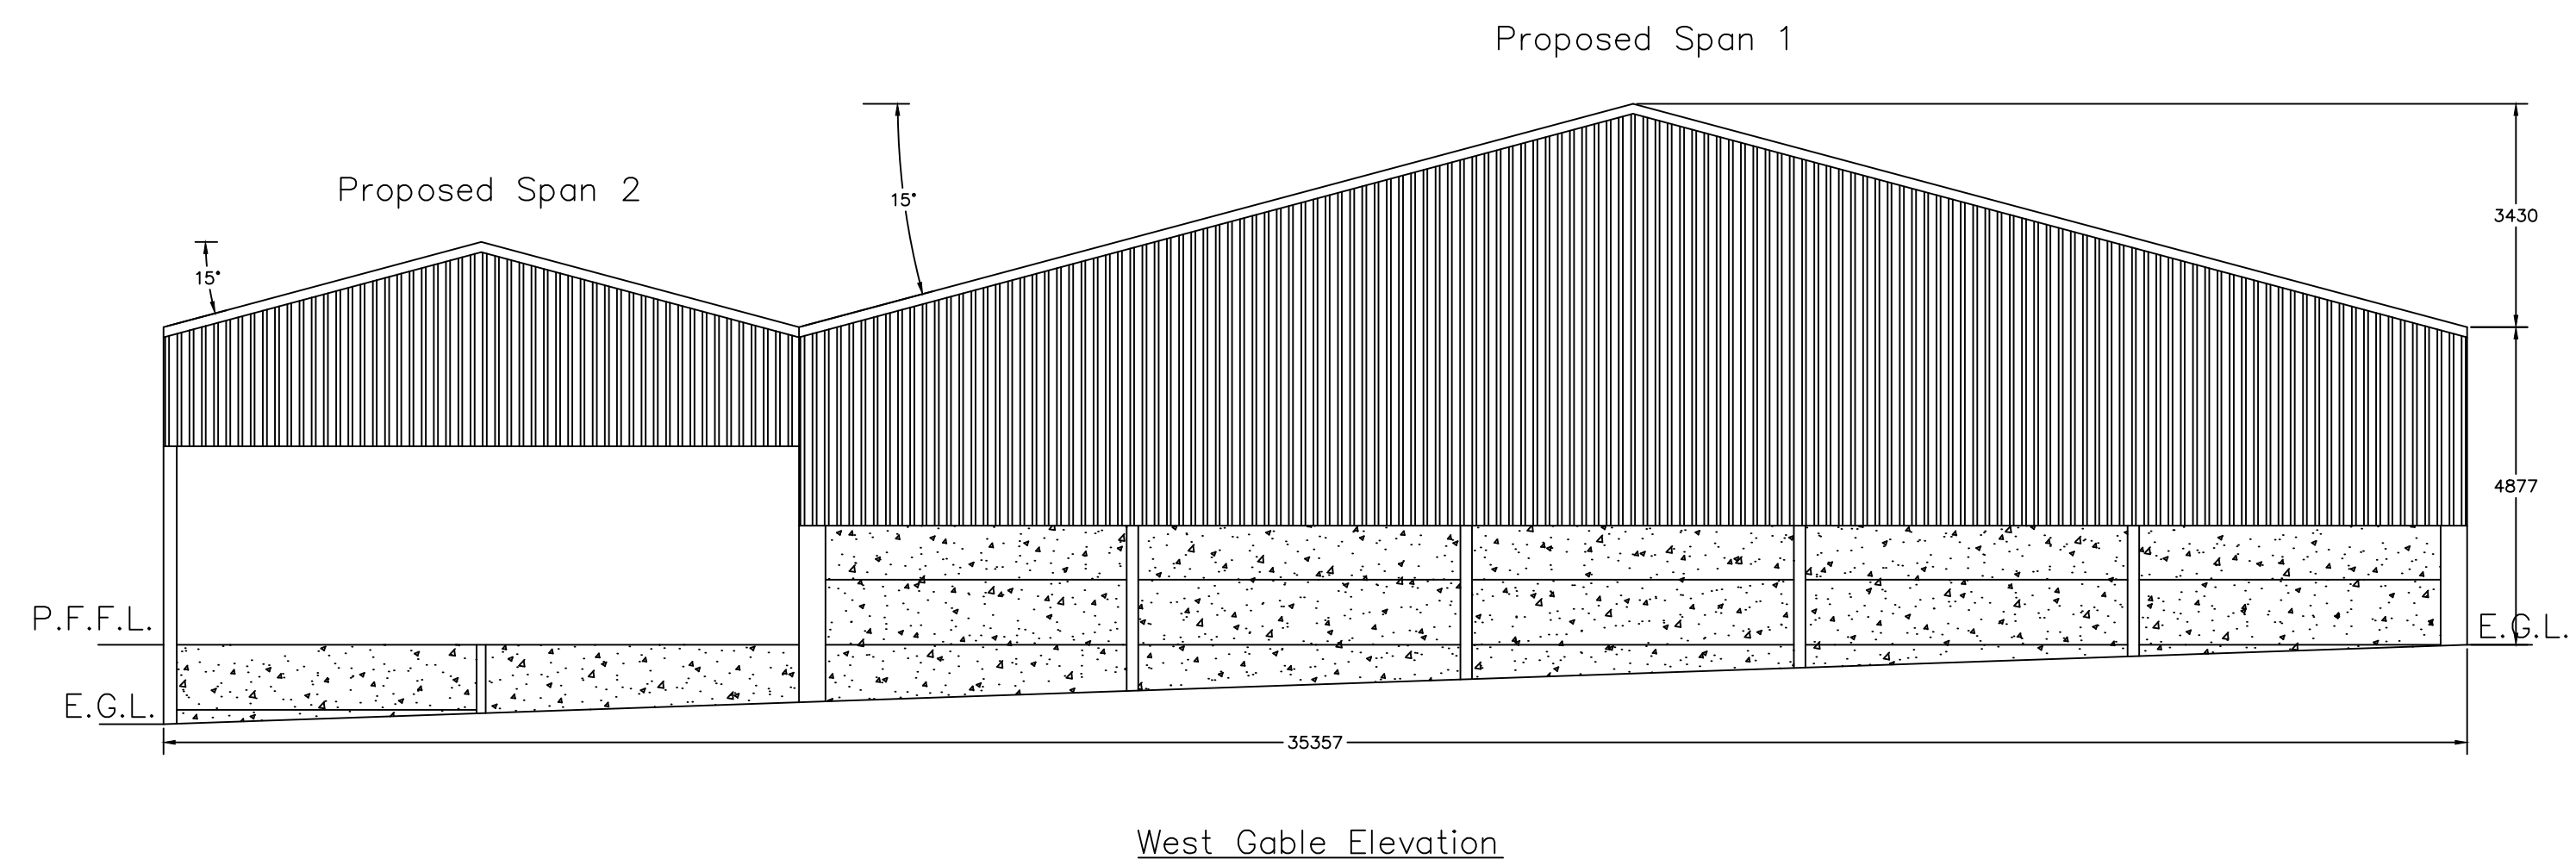

Rev.	Revision Description	Drn	Chkd	Appd	Date
© Copyright					
A & H Structures Ltd					
Narlow Works, Thorpe, ASHBOURNE. DE6 2AT Tel: 01335 350419 Fax: 01335 350533					
Client:					
Mr J P Hill Kidfield Farm, Hoyland Swaine, Sheffield, S36 7JX					
Project:					
Proposed Agricultural Livestock Building					
Title:					
Gable Elevation Drawings					
Drawn by:		Designed by:		Checked:	
Joanne Stanley					
Date:		Index No.:		Approved:	
24.01.2017					
Scales: 1:100 @ A1					
Drawing No:					Revision
1171-002					