


Legend:



Notes:

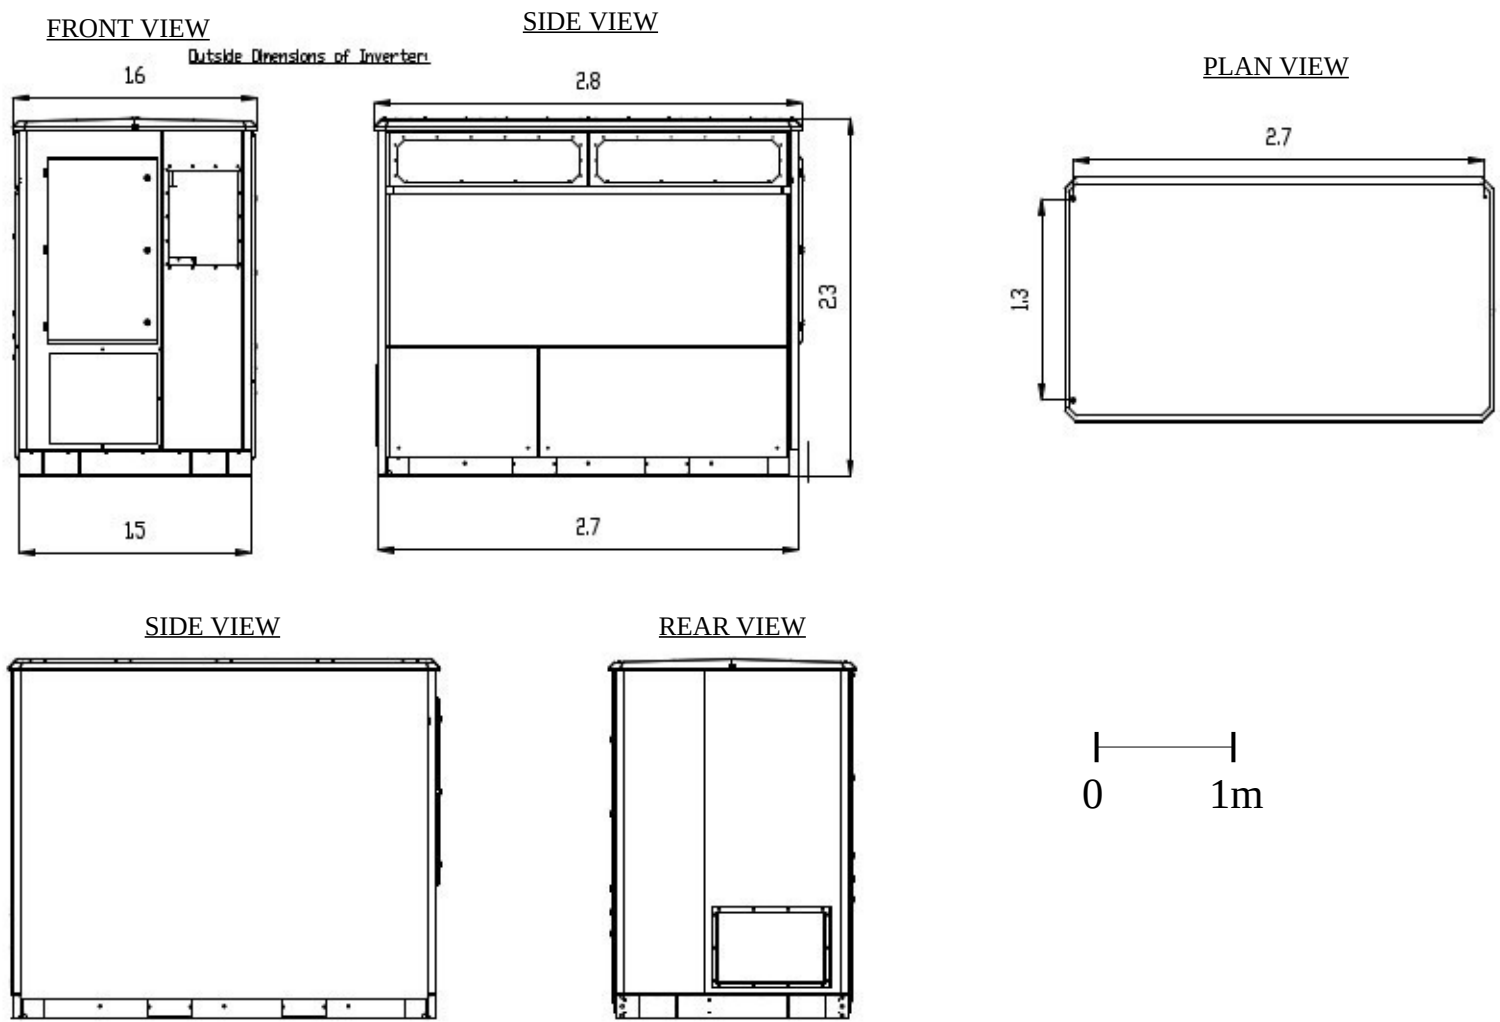

Company Name:

Noriker Power

Project Title:

Stairfoot

Drawing Title:

Inverter Elevations

Page Title:

STR-EL-Inverter-01

Date: 05-11-20

Drawing Number: 001

Scale: 1: 50

Drawn By: JW

Checked By:

Intended Paper Sizing: A3