
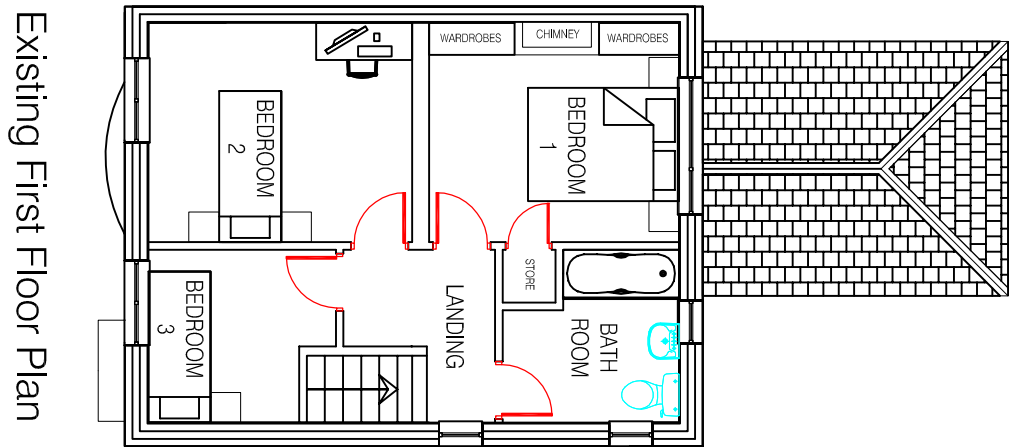
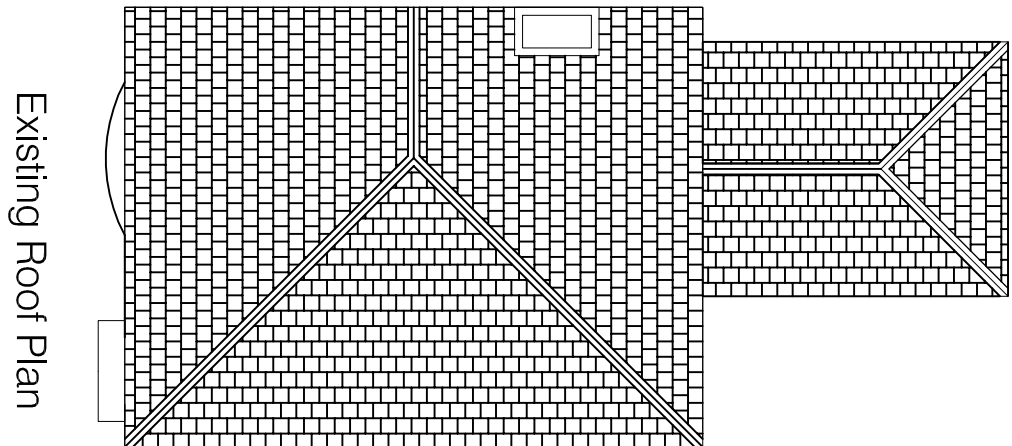
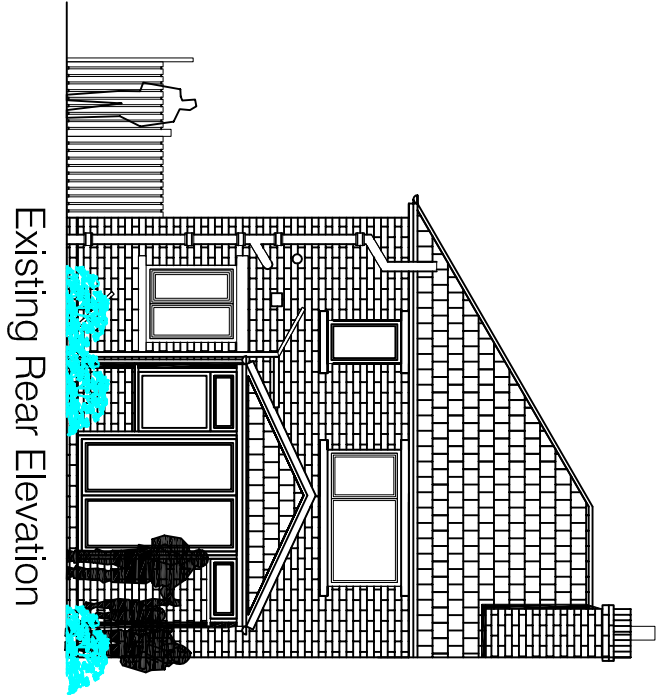
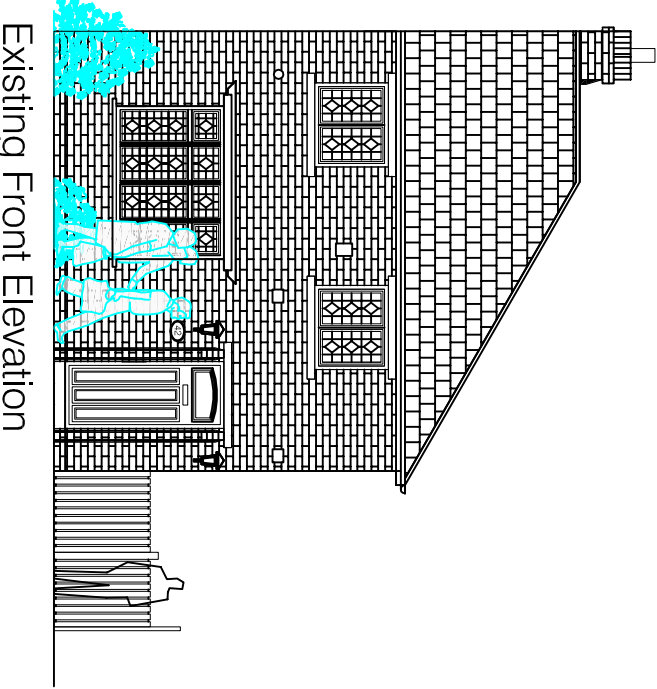
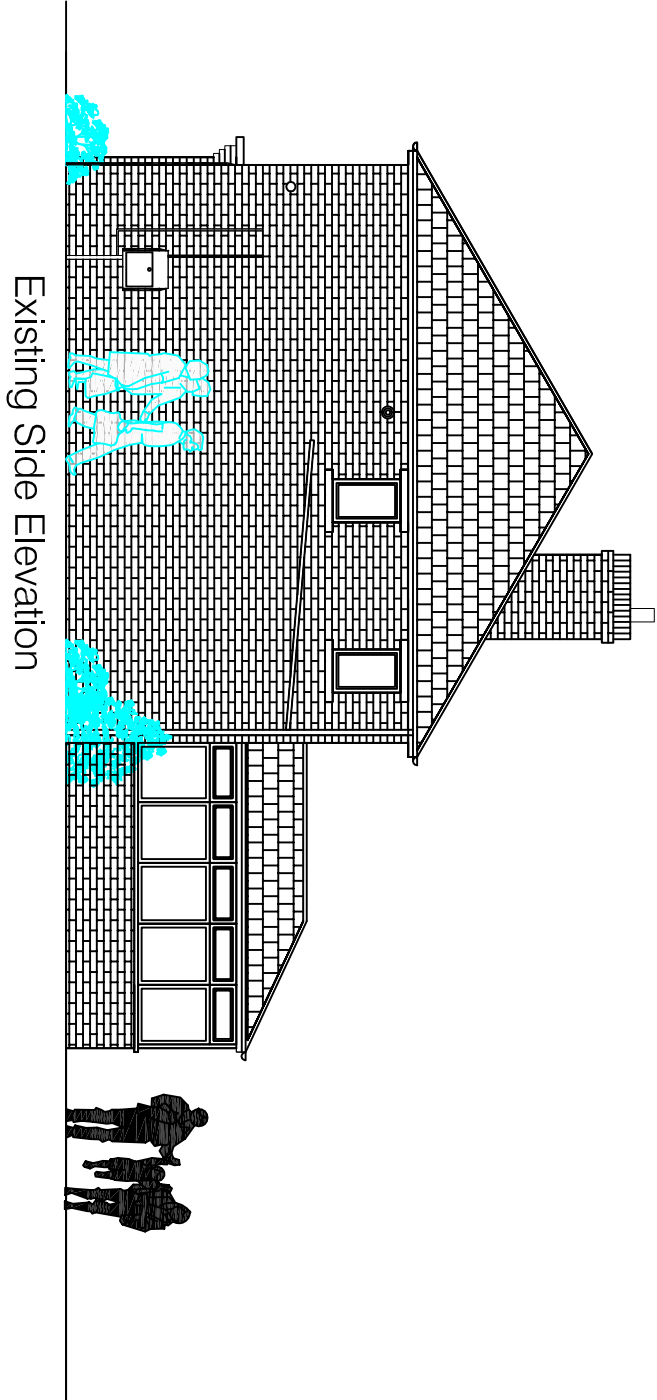
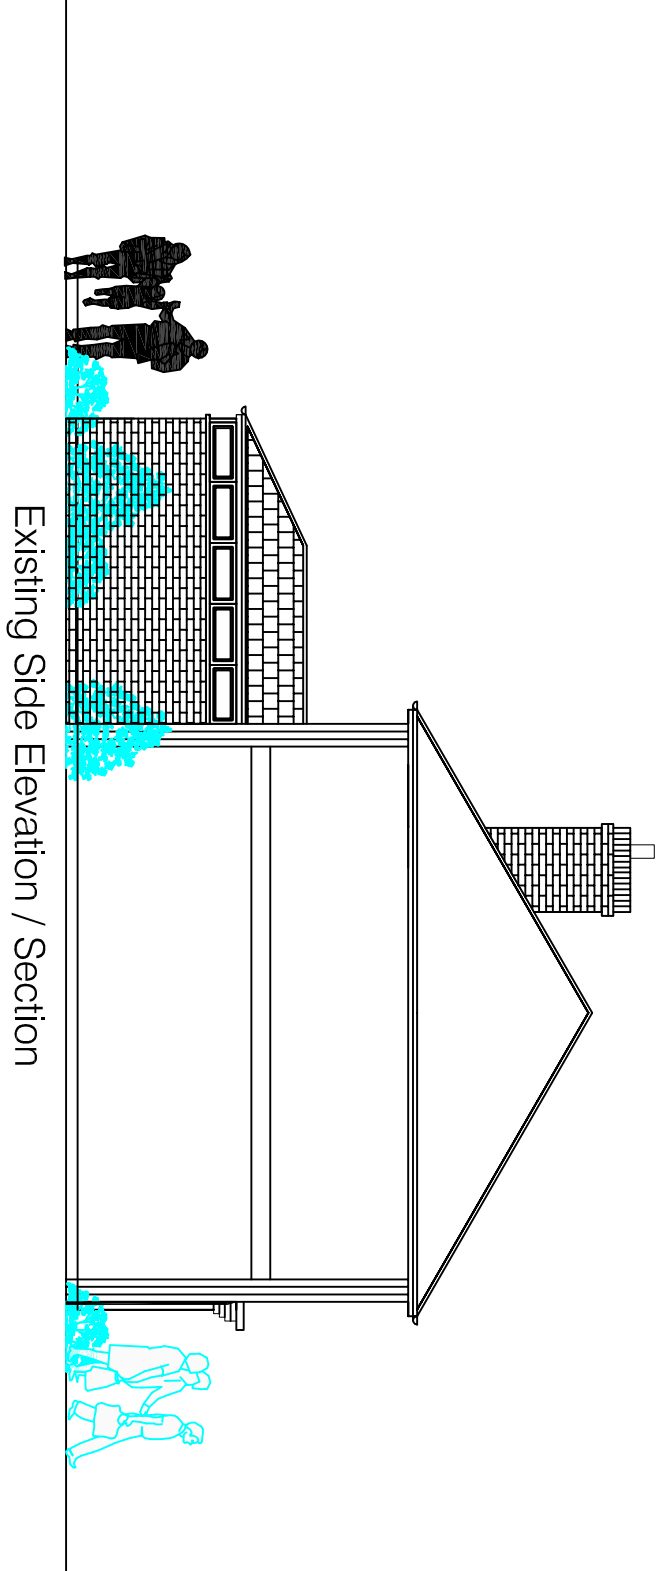


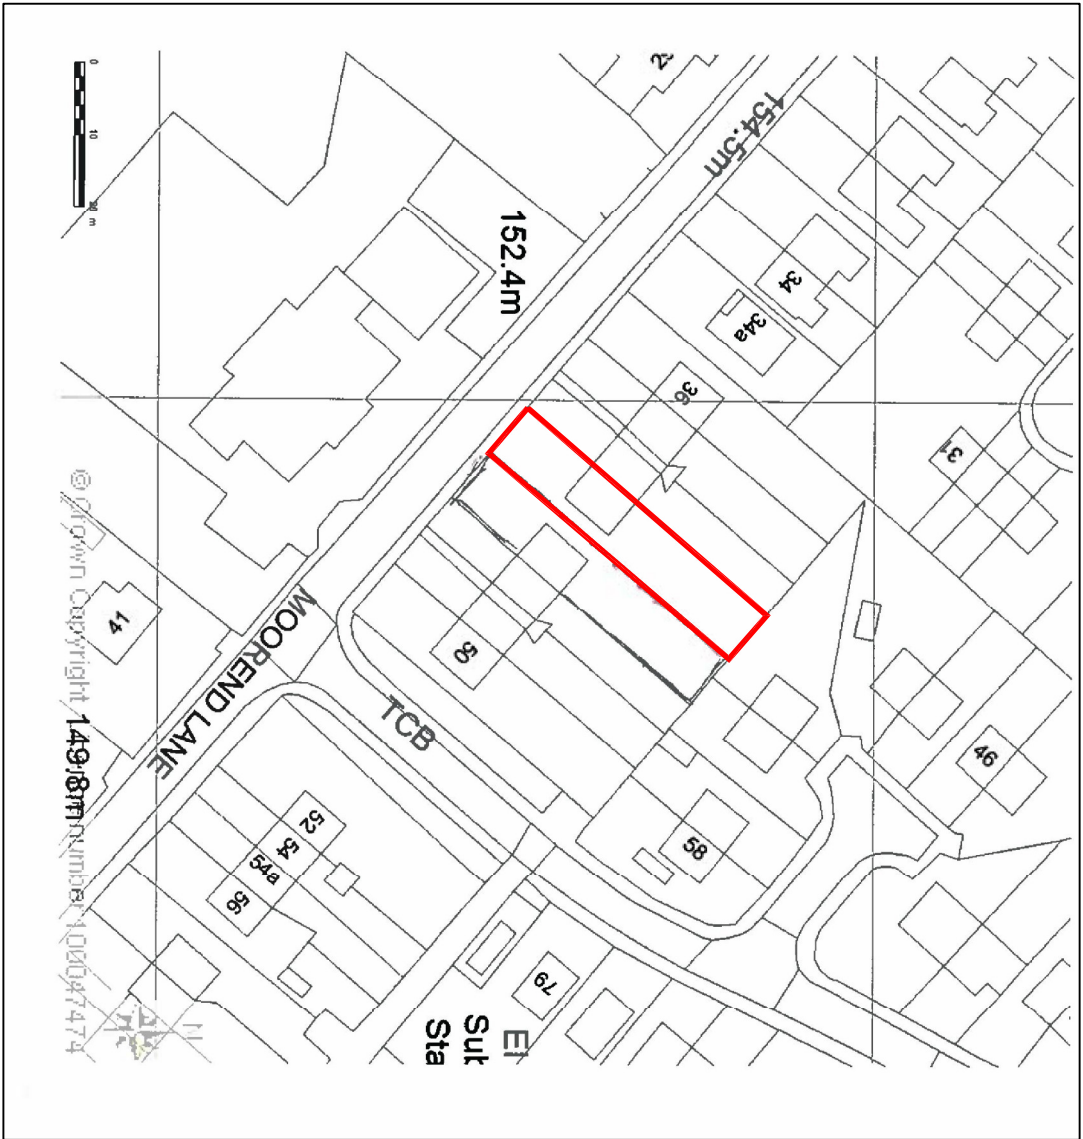

Site location plan
@1:1000 scale

<div>Architectural design</div> <div>Planning & Building Regulations</div> <div>Landscape architecture</div> <div>3D Visualisation & model making</div>				
CLIENT				
MR.& MRS. ROB. PIERREPONT				
DRAWING OF				
42. MOOREND LANE SILKSTONE COMMON, BARNSLEY S75 4QS				
PROPOSED EXTENSION, TO DWELLING TO REAR SINGLE STOREY REMOVAL OF CONSERVATORY & INTERNAL ALTERATIONS EXISTING PLANS&ELEV				
drawing no	rev	date		
DWG-001	—	FEB-2020		
scale	drawn	checked by	checked date	
1:100@A1	SMT	RP	FEB-2020	