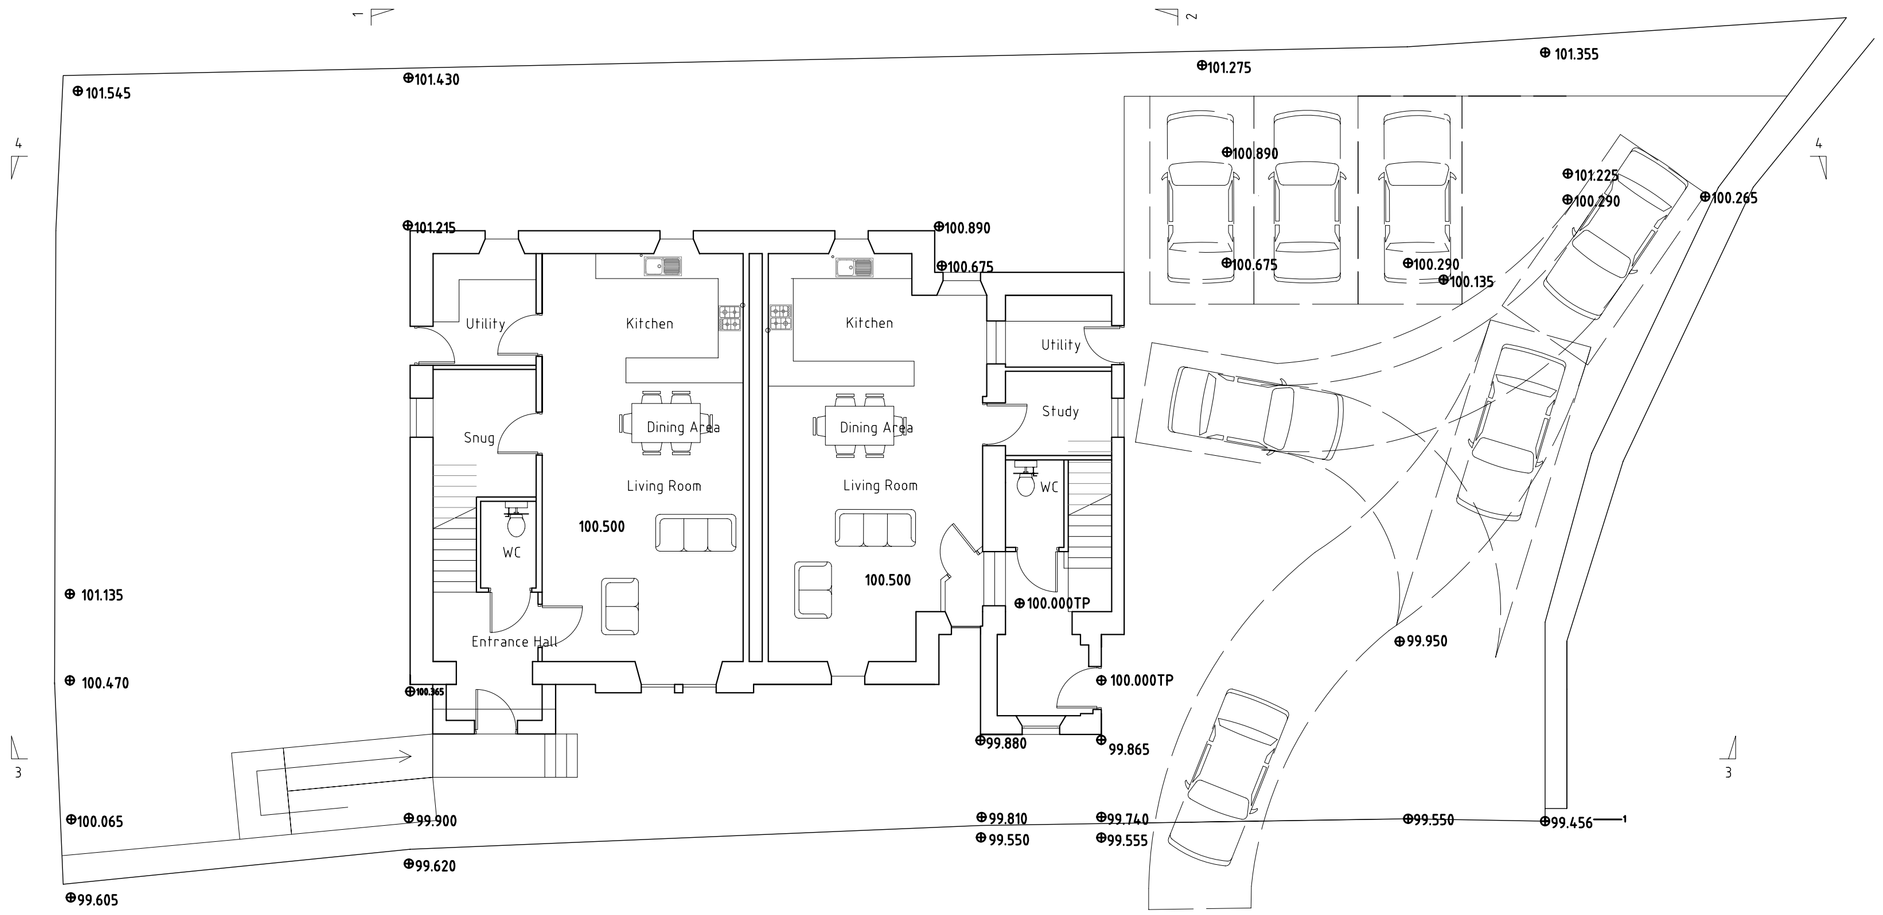

Site Plan
Scale 1:100

South West (Front) Elevation
Scale 1:100

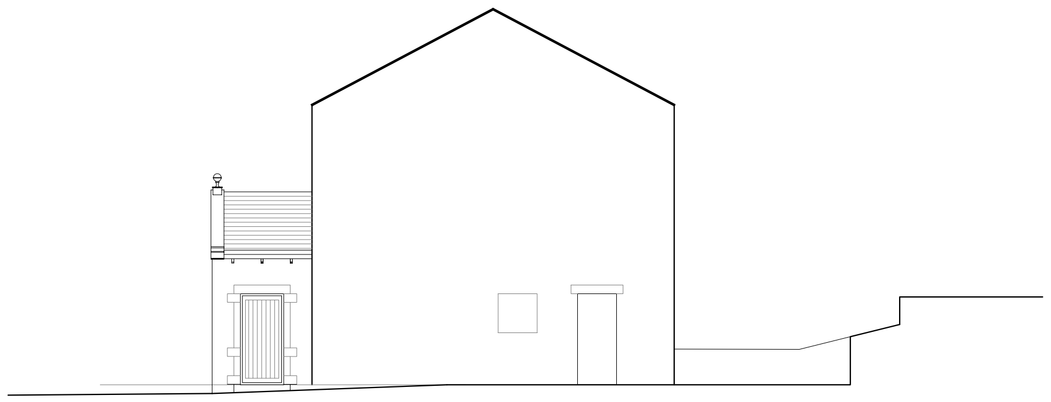

South East (End) Elevation
Scale 1:100

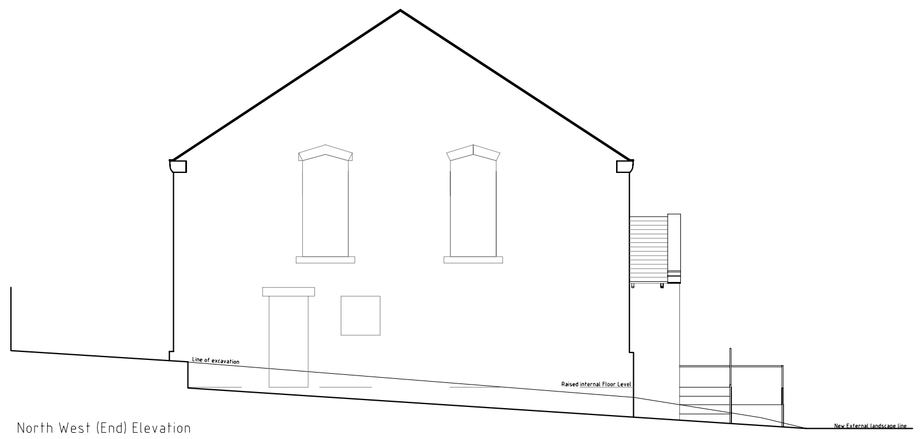

North West (End) Elevation
Scale 1:100

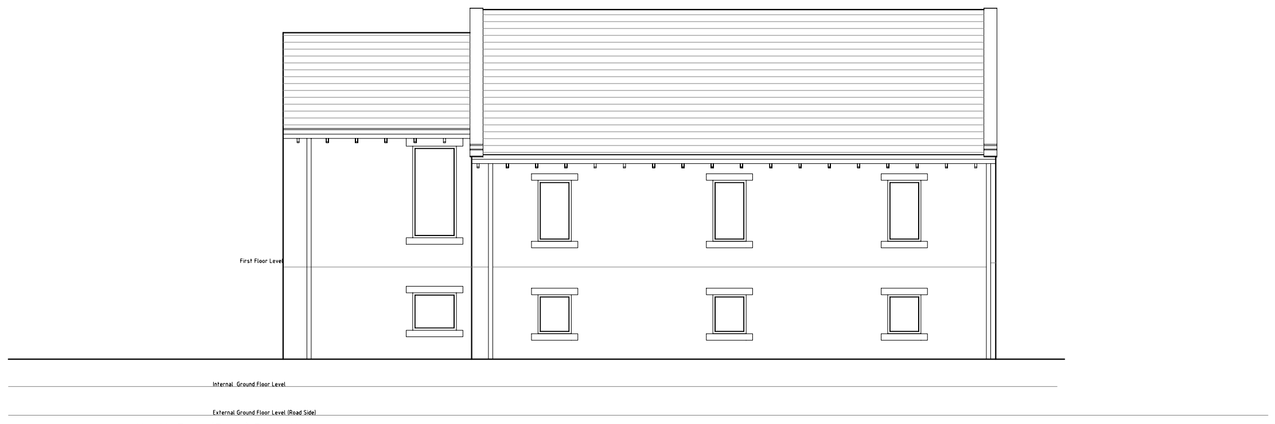

North East (Rear) Elevation
Scale 1:100

Notes

Proposed Materials

External walls - Stone to match the existing (reused from the demolished part of the building)

Windows - Timber double glazed windows

Doors - Timber with glazed apertures

Roof - Slates to match existing

Boundary treatments - As Existing

Rainwater pipes - Black GRP cast Iron effect Ogee profile

Revision	Description	By	Date
	Minor amendments	AVR	4/11/13

CAD Info: Q:\ACAD\ARCH

RONAN DEVELOPMENTS
LIMITED

Client

Project
Ingbirchworth Chapel
Change of Use

Drawing Title
Site Plan and Elevations
As Proposed

Scale	Status
A1 Varied	Planning

Drawn	Checked	Date
AVR		28/10/2013

Project No.	Drawing No.	Revision
2013-06	PR02	A

Head Office: Upper Bagden House
Upper Bagden Farm
Bagden Lane
Clayton West
Huddersfield
HD8 9LQ
Tel: 01484 865000
Fax: 01484 865071
Email: info@ronandevelopments.com
Web Site: www.ronandevelopments.com

ALL DIMENSIONS TO BE CHECKED ON SITE. DRAWING MUST NOT BE SCALED, TAKE FIGURED DIMENSIONS. THIS DRAWING IS THE PROPERTY OF RONAN DEVELOPMENTS LTD. AND MAY NOT BE COPIED, USED, REPRODUCED OR DISCLOSED WITHOUT WRITTEN CONSENT.