




ALL SETTING OUT & LEVELS TO BE TAKEN AS INDICATED ONLY AND TO BE CONFIRMED ON SITE BY CONTRACTOR PRIOR TO COMMENCEMENT OF WORKS. ALL STRUCTURAL & DEMOLITION WORKS TO BE IN STRICT ACCORDANCE WITH STRUCTURAL ENGINEER'S CALCULATIONS & DESIGN. ANY DISCREPANCIES OR OMISSIONS TO BE REPORTED IMMEDIATELY. ALL BOUNDARY LOCATIONS & WORKS RELATED TO BOUNDARIES MUST BE CONFIRMED AND AGREED IN WRITING WITH ADJOINING OWNERS PRIOR TO UNDERTAKING ANY WORKS. ALL IN ACCORDANCE WITH THE PARTY WALL ACT, 1939. ALL AGREEMENTS MUST BE IN WRITING & SIGNED BY ALL PARTIES PRIOR TO COMMENCEMENT OF WORKS.

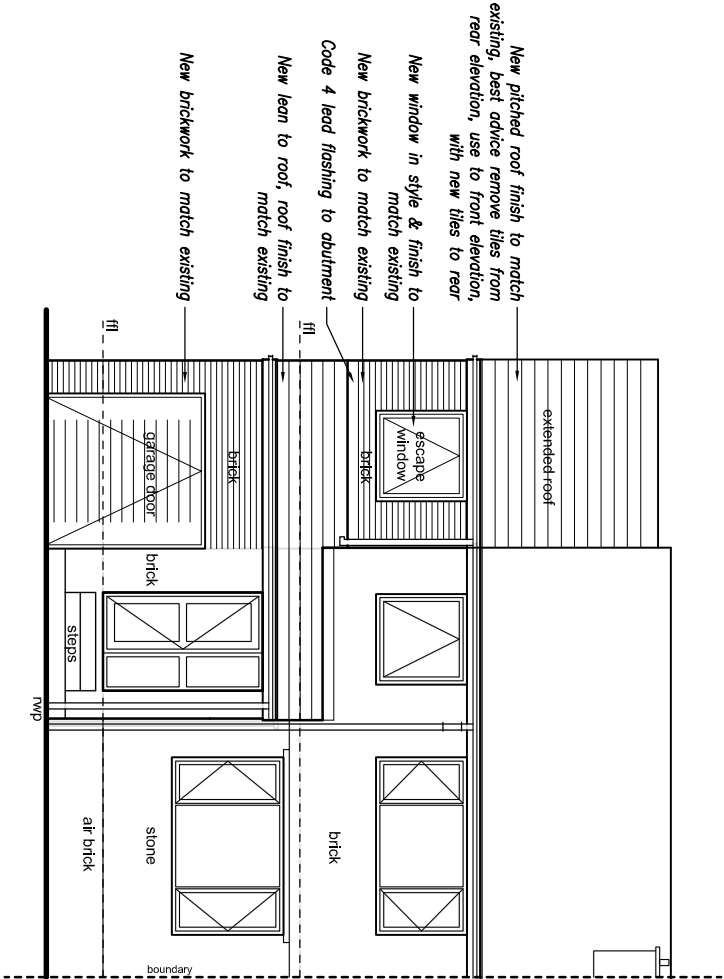


PROPOSED ELEVATION A - front (1:100)

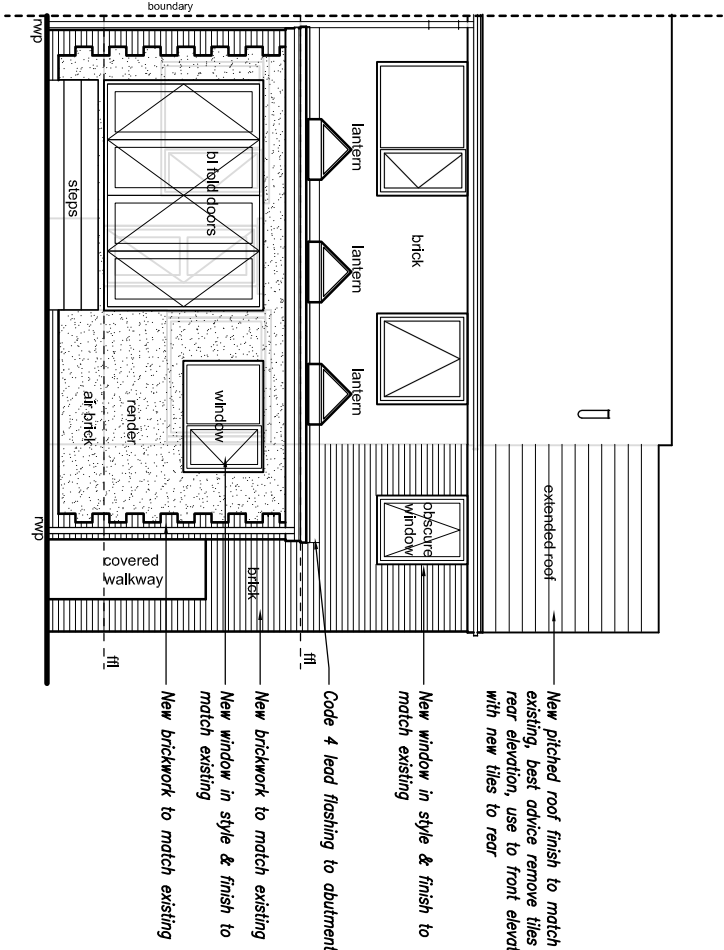

PROPOSED ELEVATION B - rear (1:100)

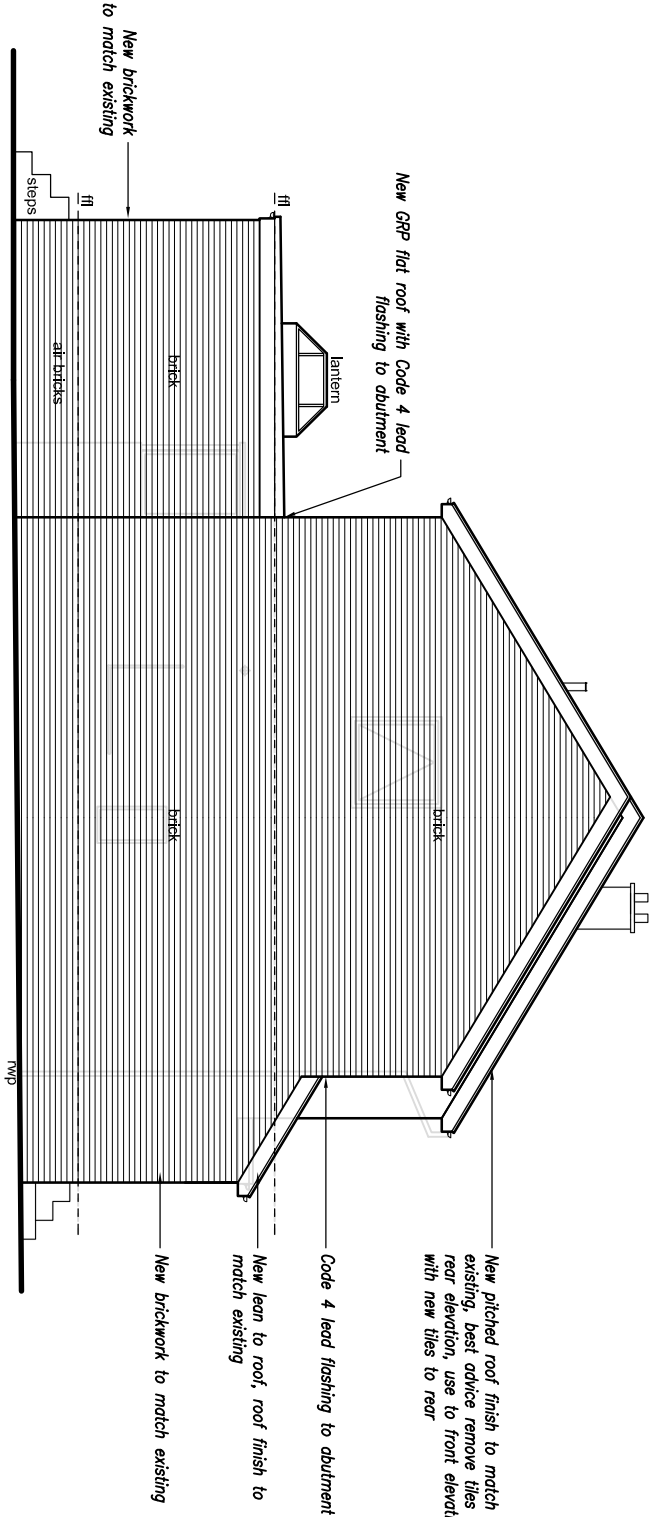

PROPOSED ELEVATION C - side (1:100)

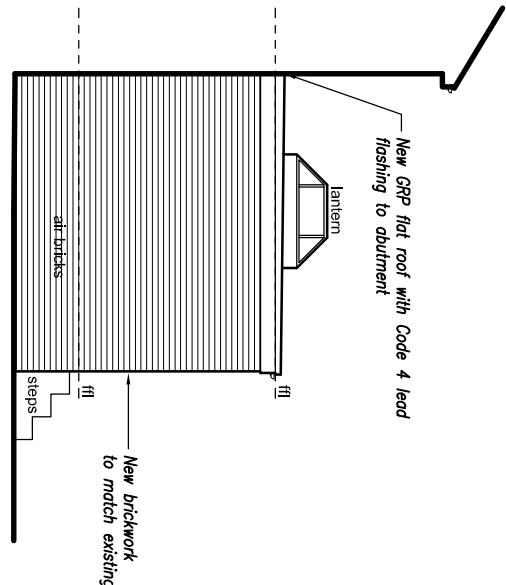

PROPOSED ELEVATION D - side (1:100)