
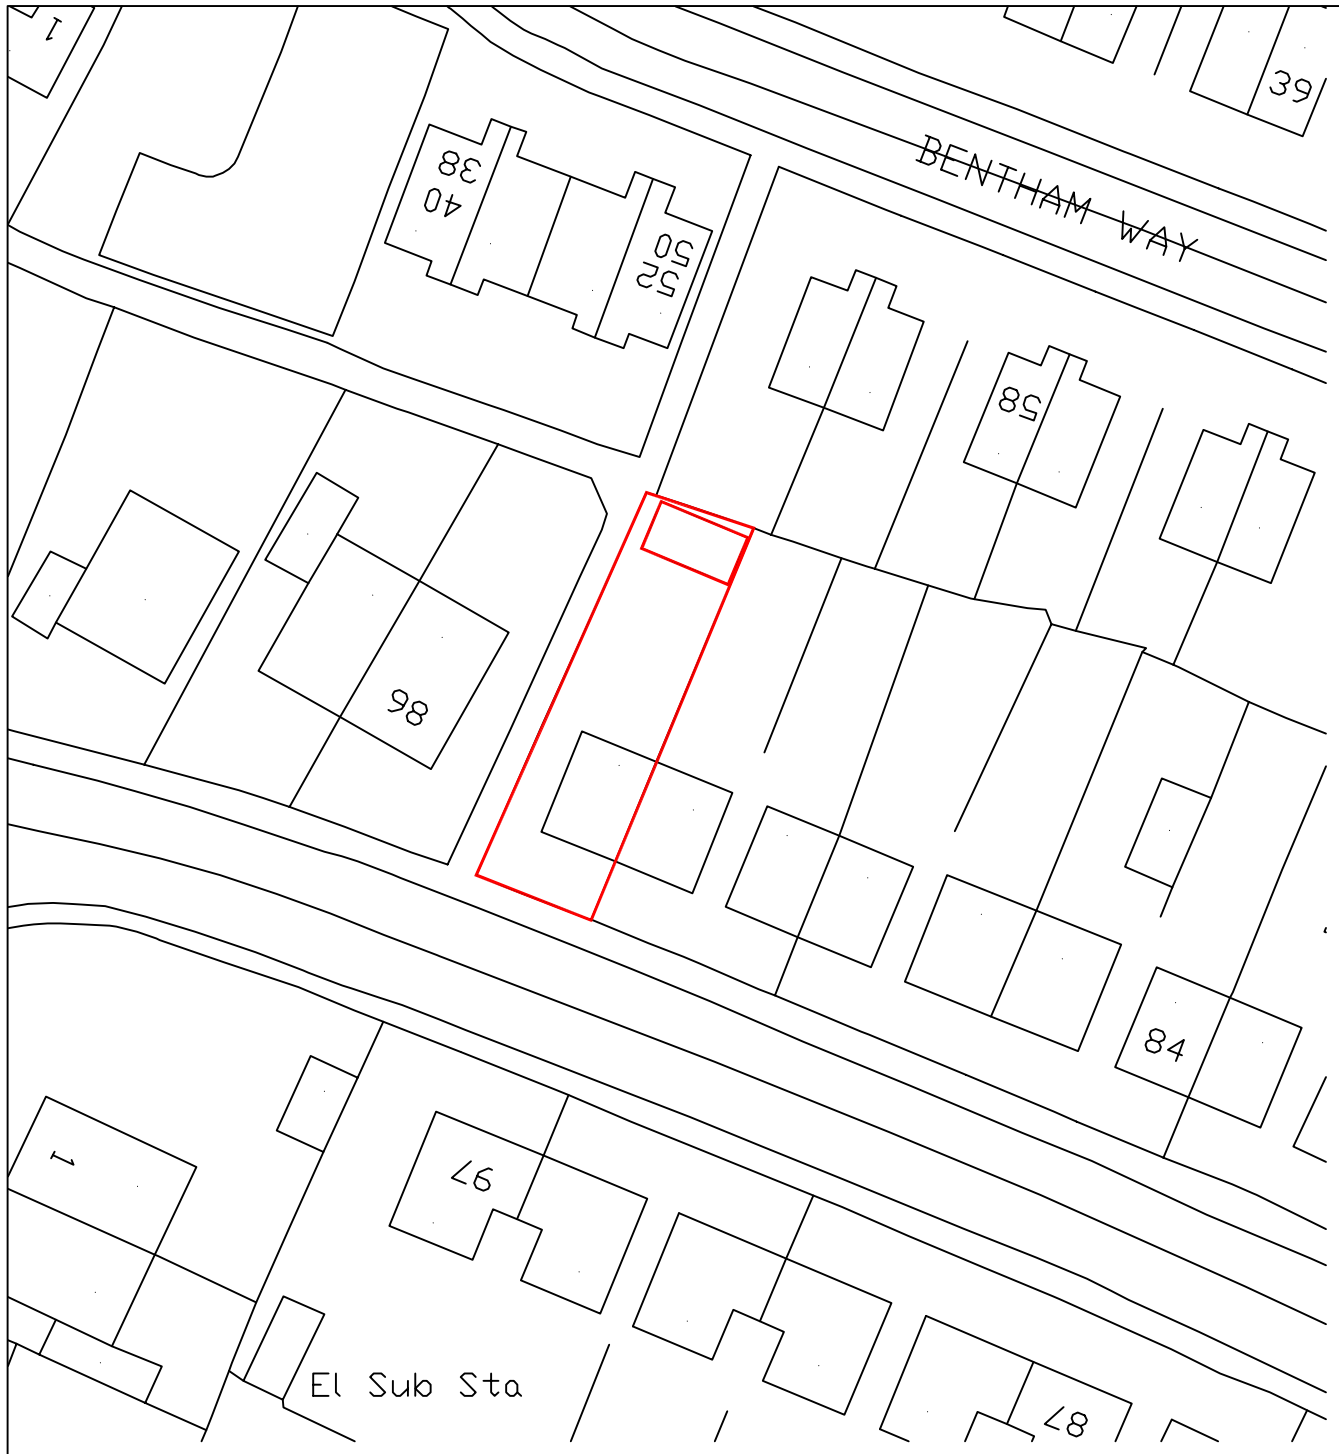


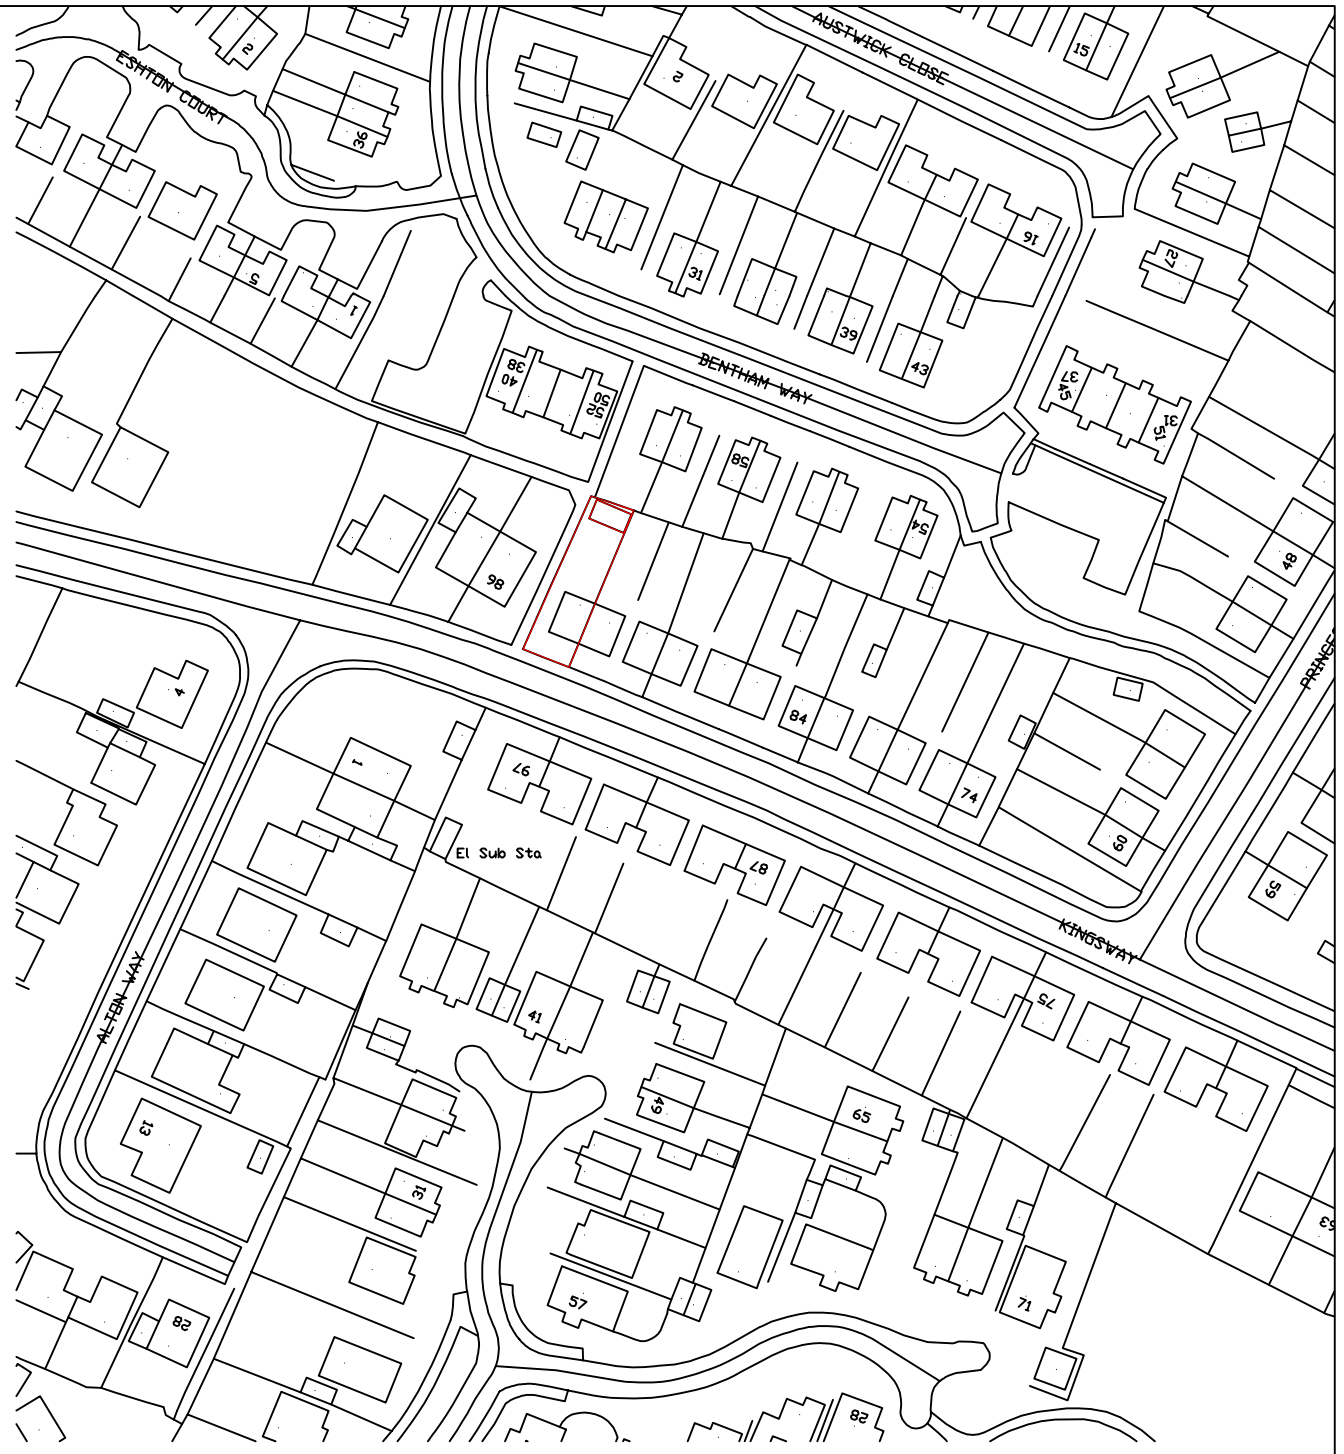

Revisions	A. A----	00-00-00
This drawing is for planning permission only and is not a construction drawing.		
Drawing Title	BLOCK-PLAN-LOCATION-PLAN	
Job No. - Dwg No.	MB/2012/4 . -	
Client:	MARTIN BENSON 96 Kingsway Mapplewell Barnsley S75 6EX	
Scale.	1:500 / 1:1250	