


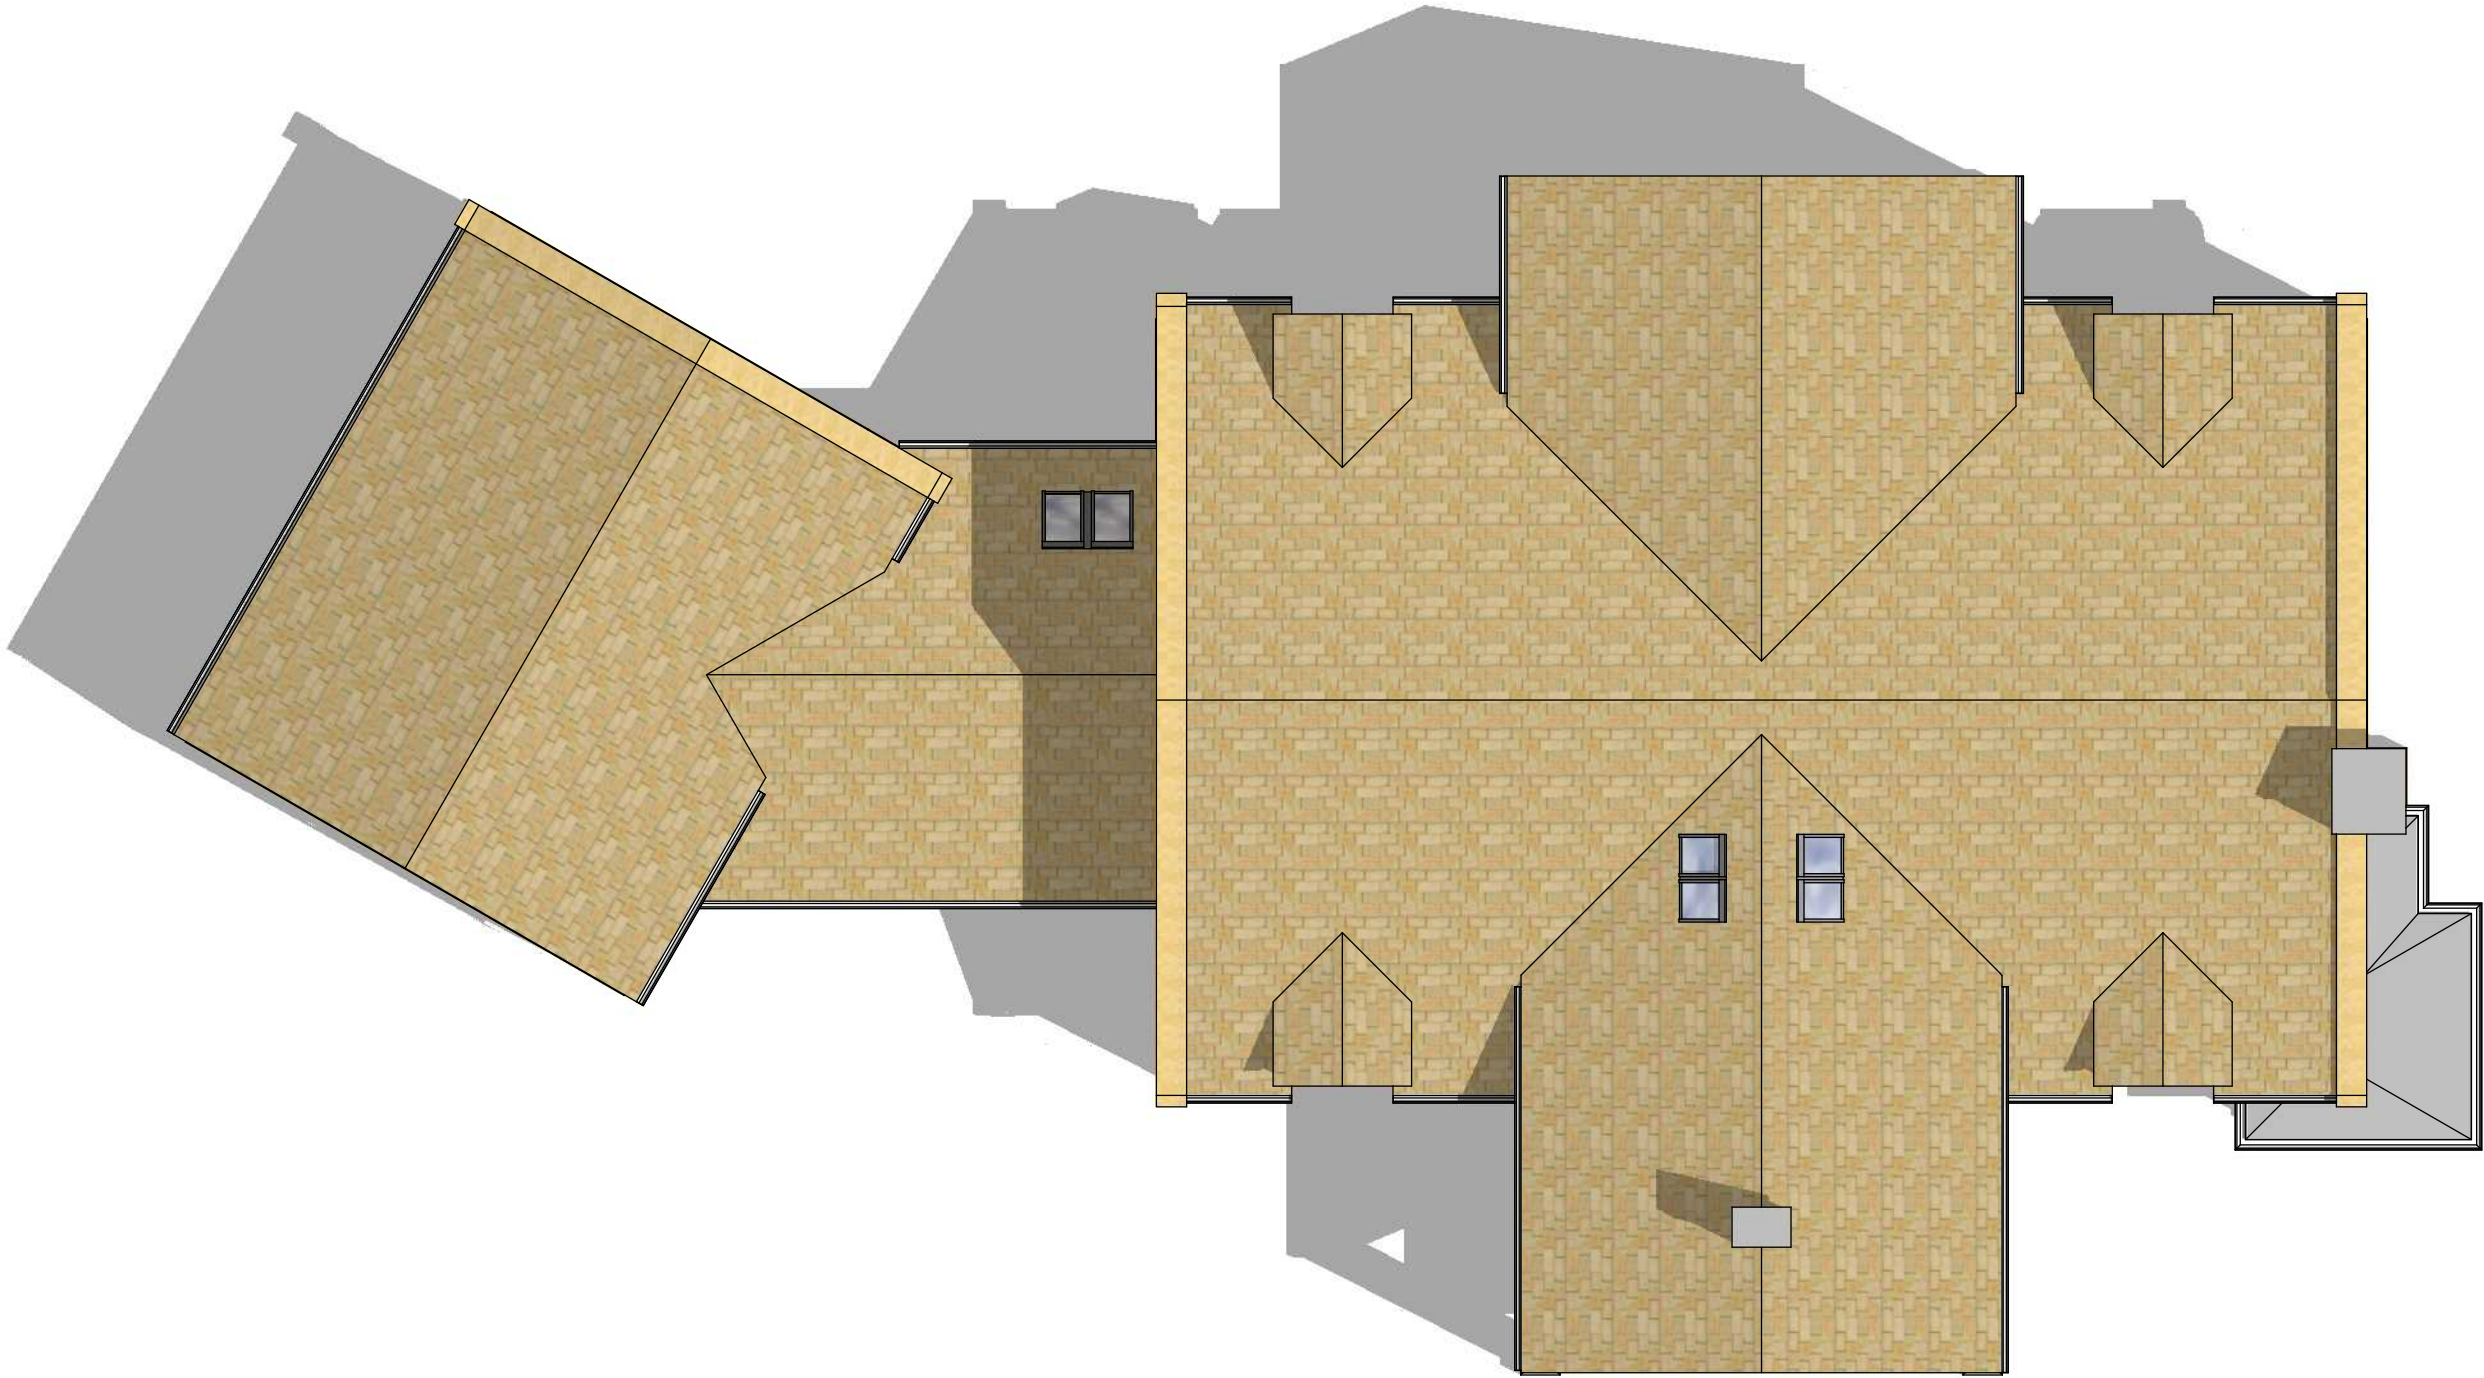

rev	588.07
-----	--------

Client: **Mr & Mrs S Gibbons**
Project: **New house, Windy Ridge, Dark Lane, Barnsley**
Title: **roof plan as proposed**

Copyright Design Associates. Do not scale from this drawing. Use figured dimensions only. If in doubt ask. Any discrepancies to be reported immediately.

Status: **Planning**
Scale: **1:100@A3**
Date: **may 2016**

Whalley Bank
70 Wheatley Lane
Ikley
LS29 8SF
m. 0755 162278
t. 01943 656062
e. designassociates@hotmail.co.uk
DESIGN ASSOCIATES