



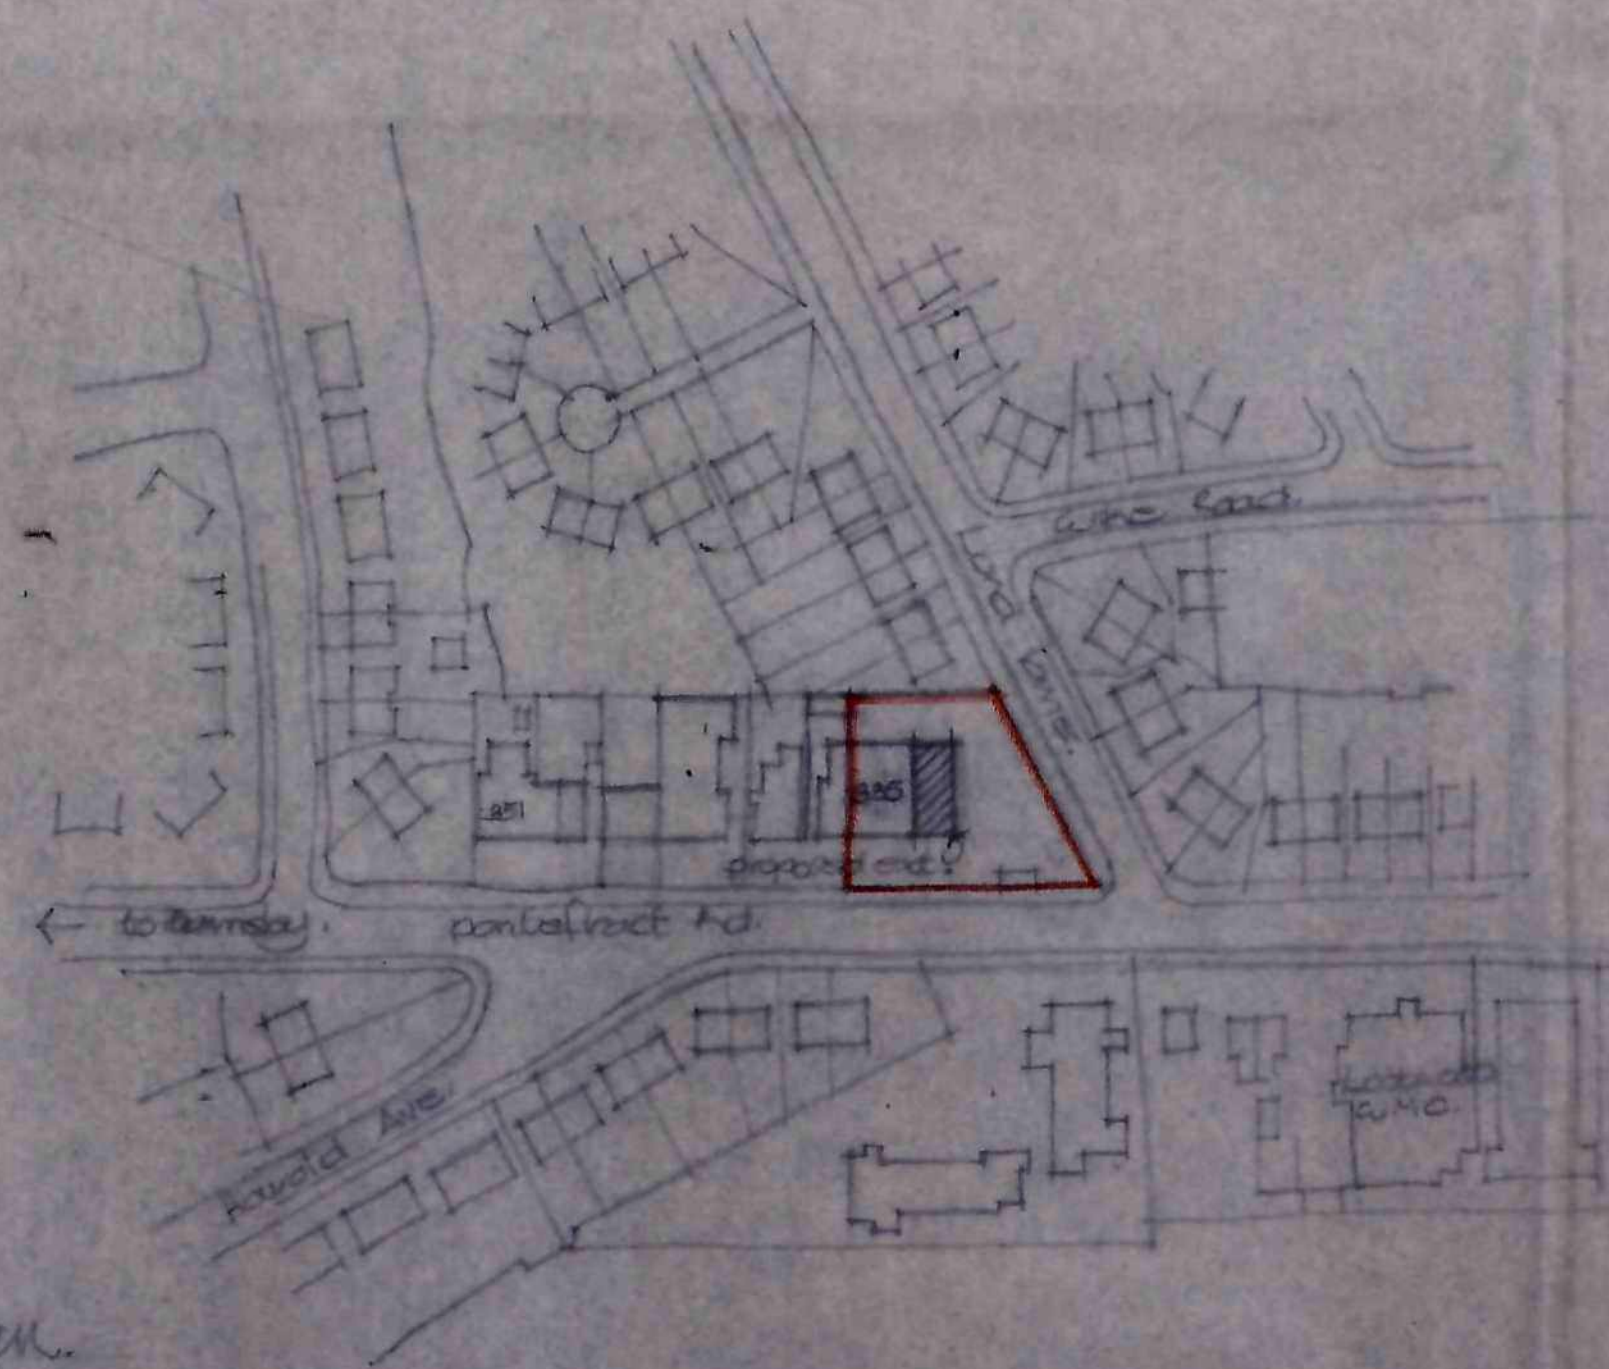

Location Plan
scale 1/2500

proposed extension to 335 Pontefract Rd.

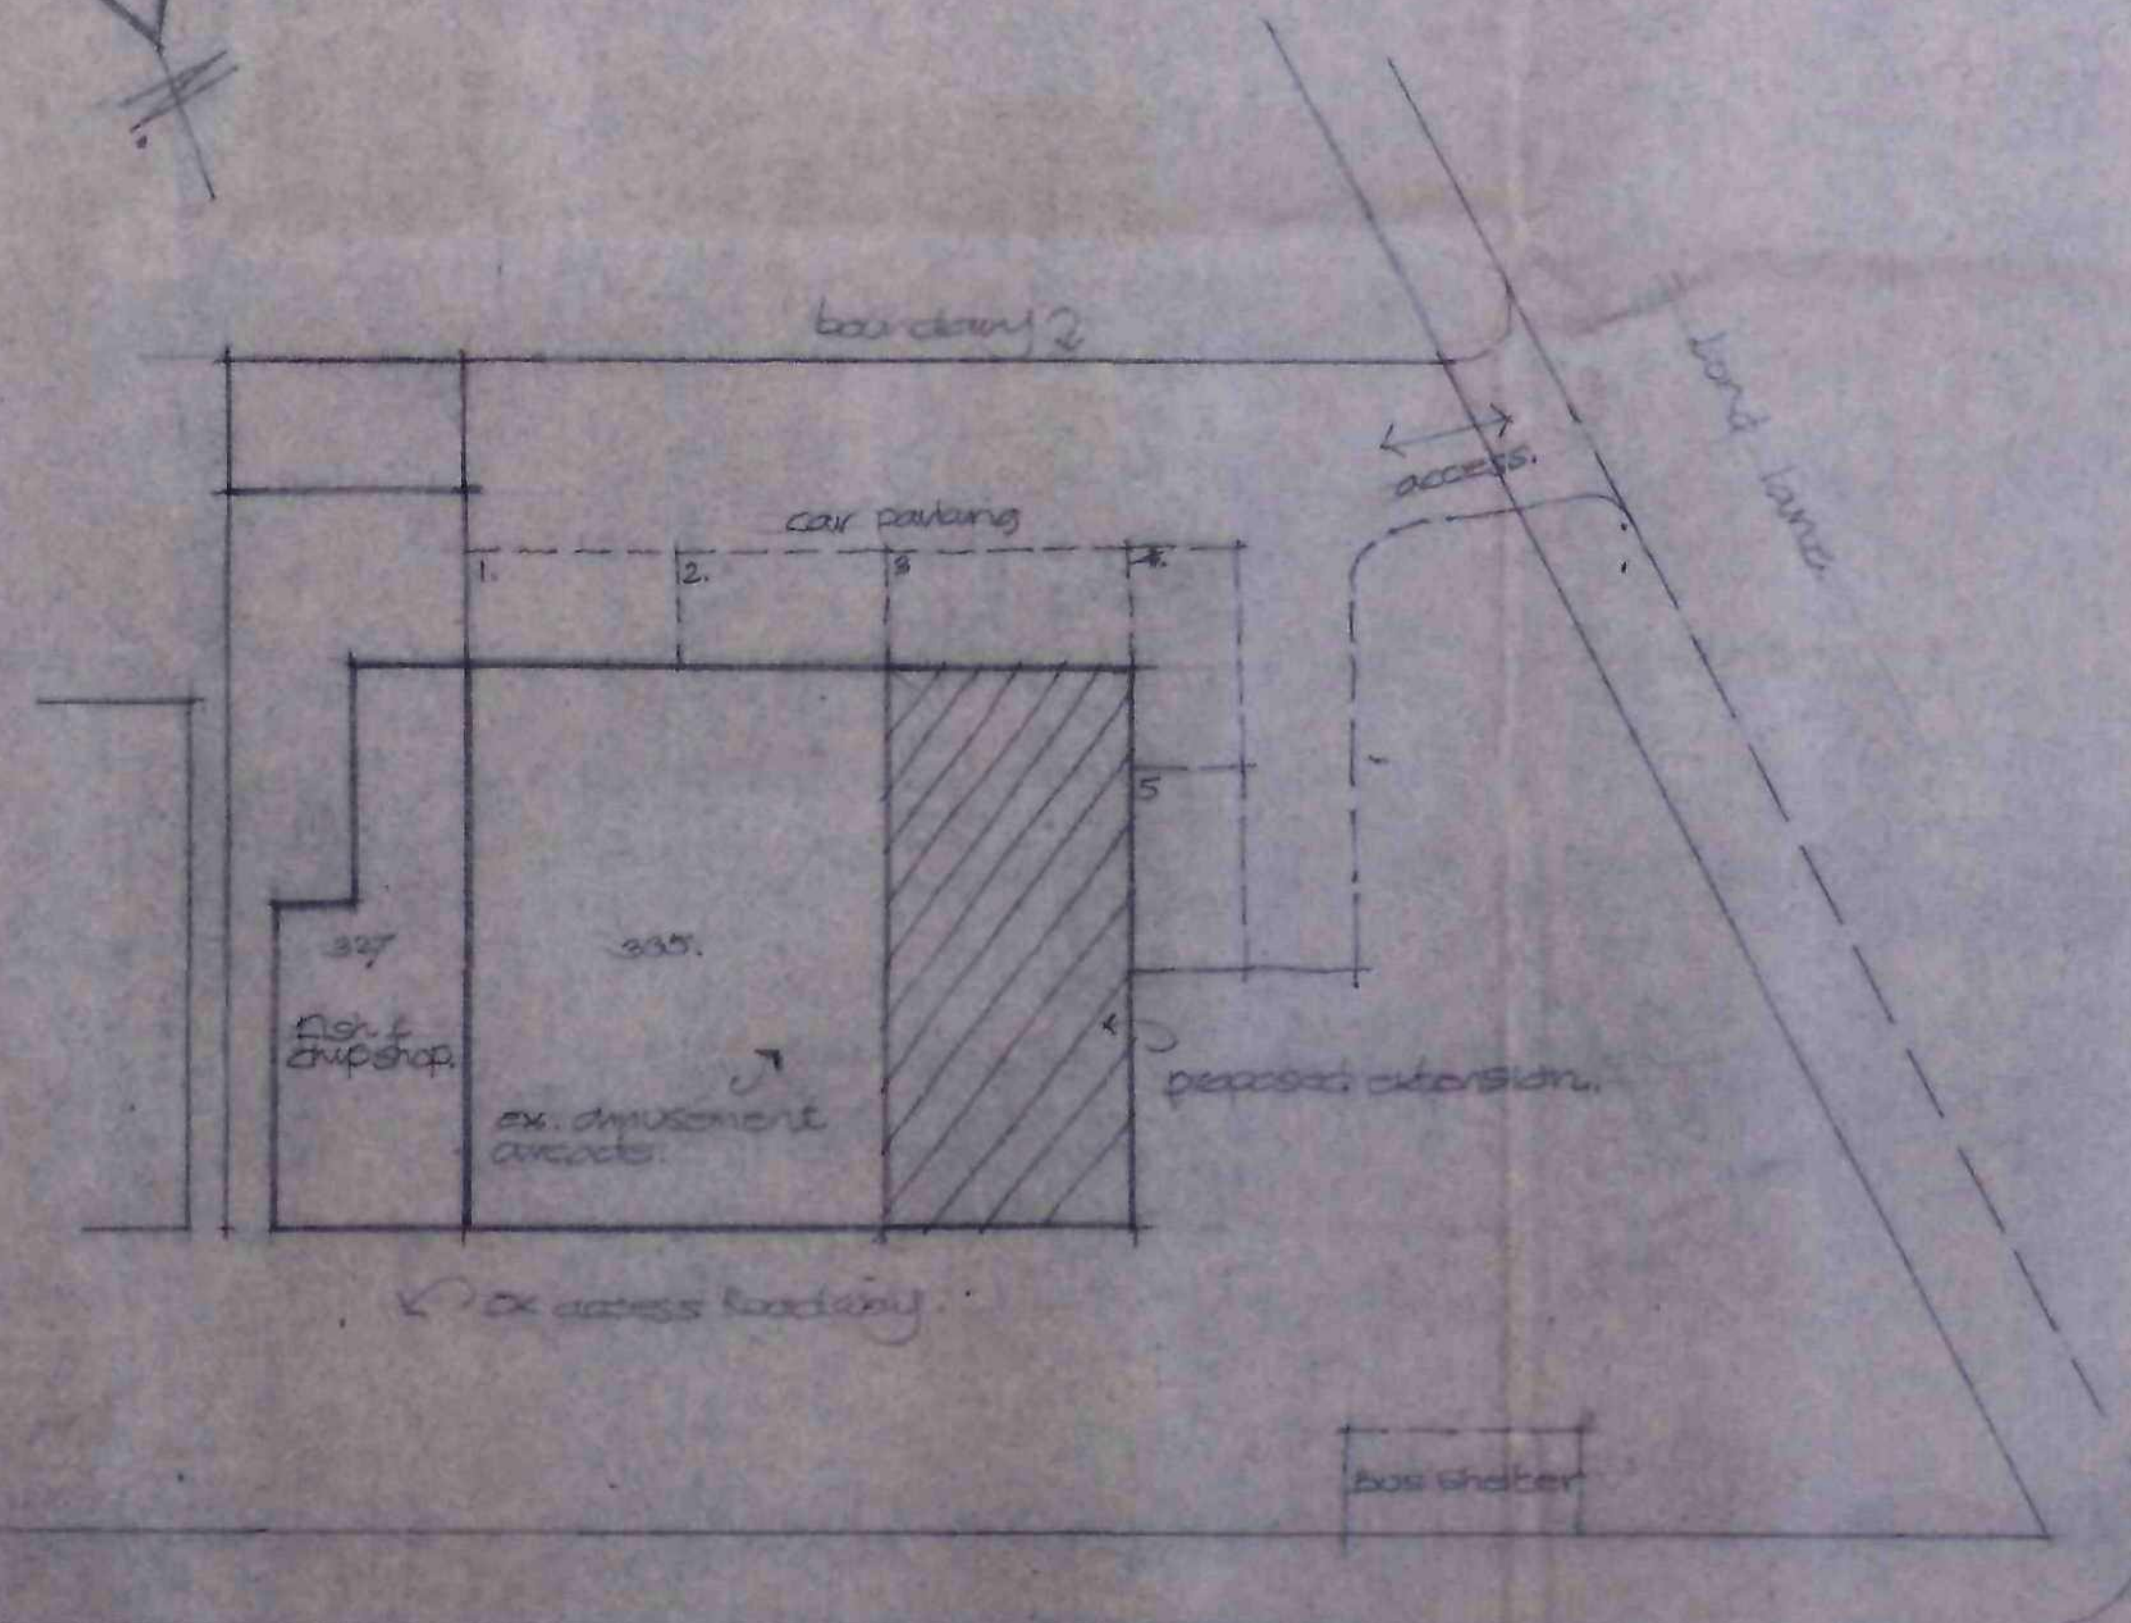

← Pontefract Road
to Bainsley

Scale 1:200



Central Dickinson Assoc. Architects & Surveyors
Blackburn Gate, Black Horse, Overton