

DO NOT SCALE.
FIGURED DIMENSIONS ONLY TO BE TAKEN

Chevin HOUSING ASSOCIATION LTD
Charitable
A member of the Together Housing Group


nb. for locations of Boundary Wall Types refer to drg.no. 11025/P/02

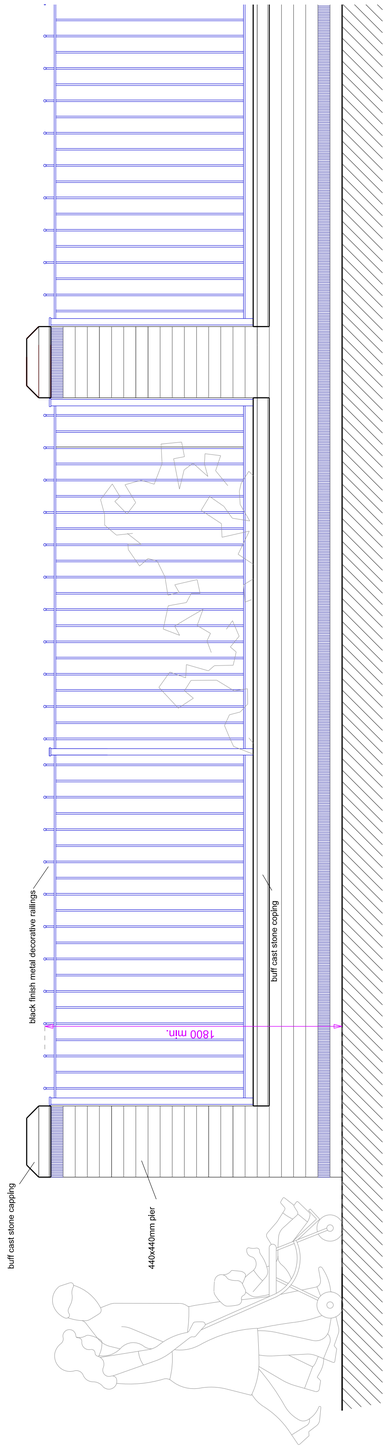


Highway Boundary Treatment - Type 1

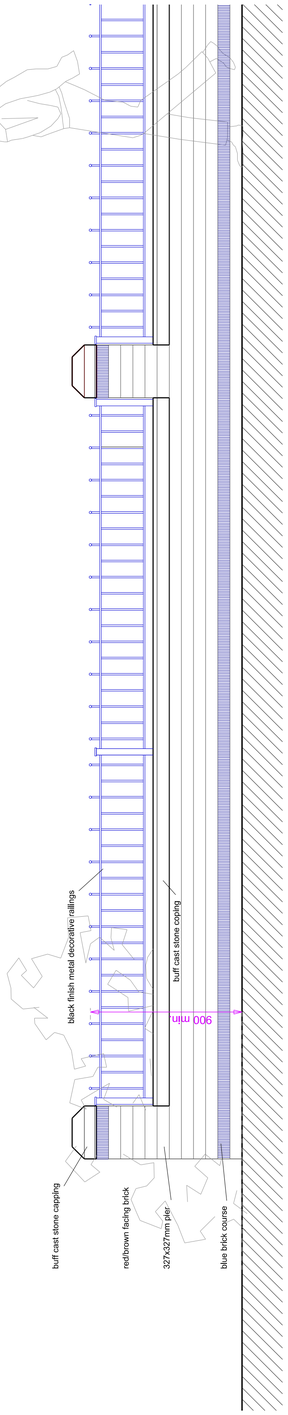

Highway Boundary Treatment - Type 2

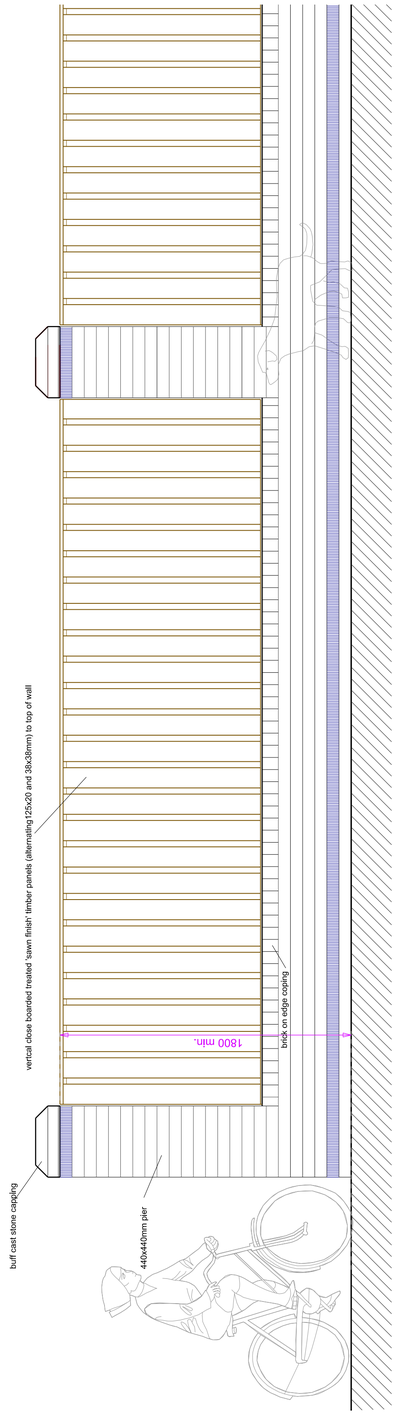

Highway Boundary Treatment - Type 3

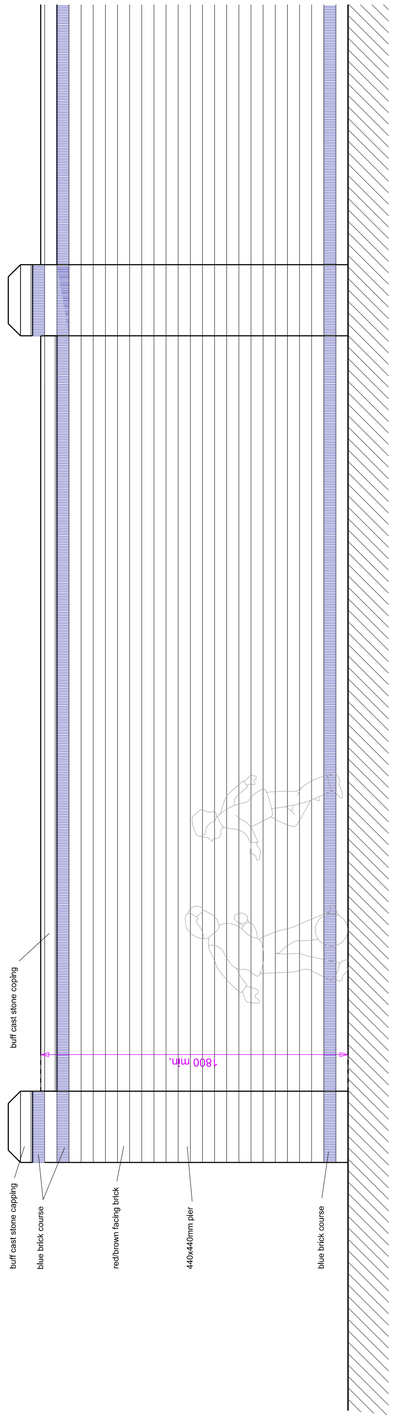

Highway Boundary Treatment - Type 4

Rev.A. 18-6-13
- Planning Submission status

revisions

A.A. DESIGN LTD
architects surveyors
interior designers

UNIT 2 AIZLEWOOD ROAD
SHEFFIELD S8 0YX
TELEPHONE 0114 2589571 FAX 0114 2500669
E - Mail architects@aadesign.co.uk

Chevin Housing Association
Development Sites at
Lidget Lane, Thurnscoe

Principal Highway Boundary Treatments

DATE June 2013 SCALE 1:20 @ A1
DRAWN

DRAWING No. **11025 / P/07A**