


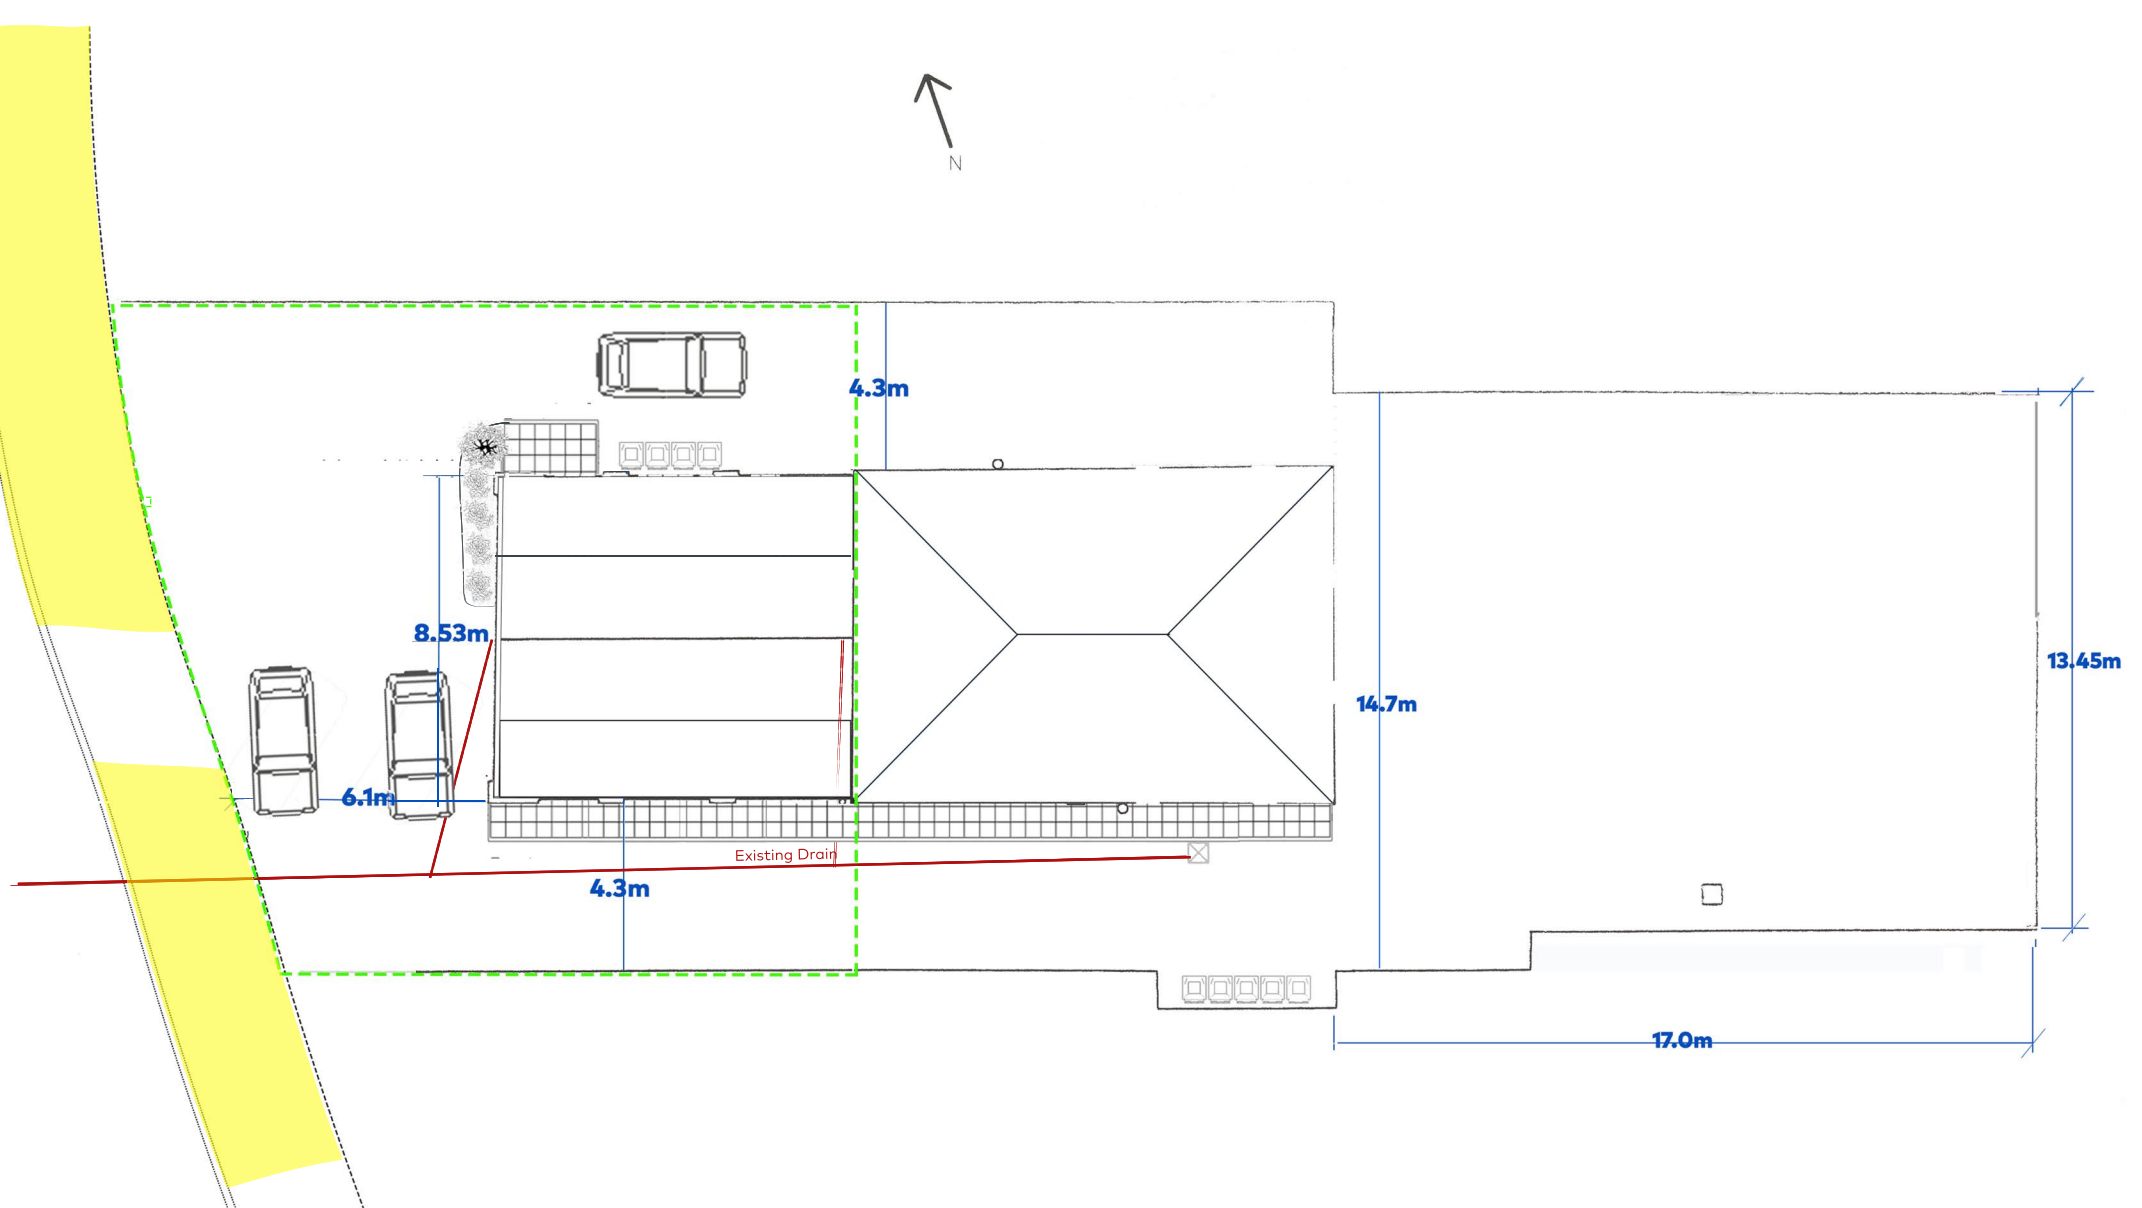

98 Darfield Road Shop to Residential HMO - Site Parking  
and Drainage  
6-Bedroom Semi-Detached House  
Scale = 1:200