
RIGHT SIDE ELEVATION - CONCRETE SECTIONAL GARAGE
21 BURROWS GROVE, WOMBWELL - MATTHEW PRESCOTT

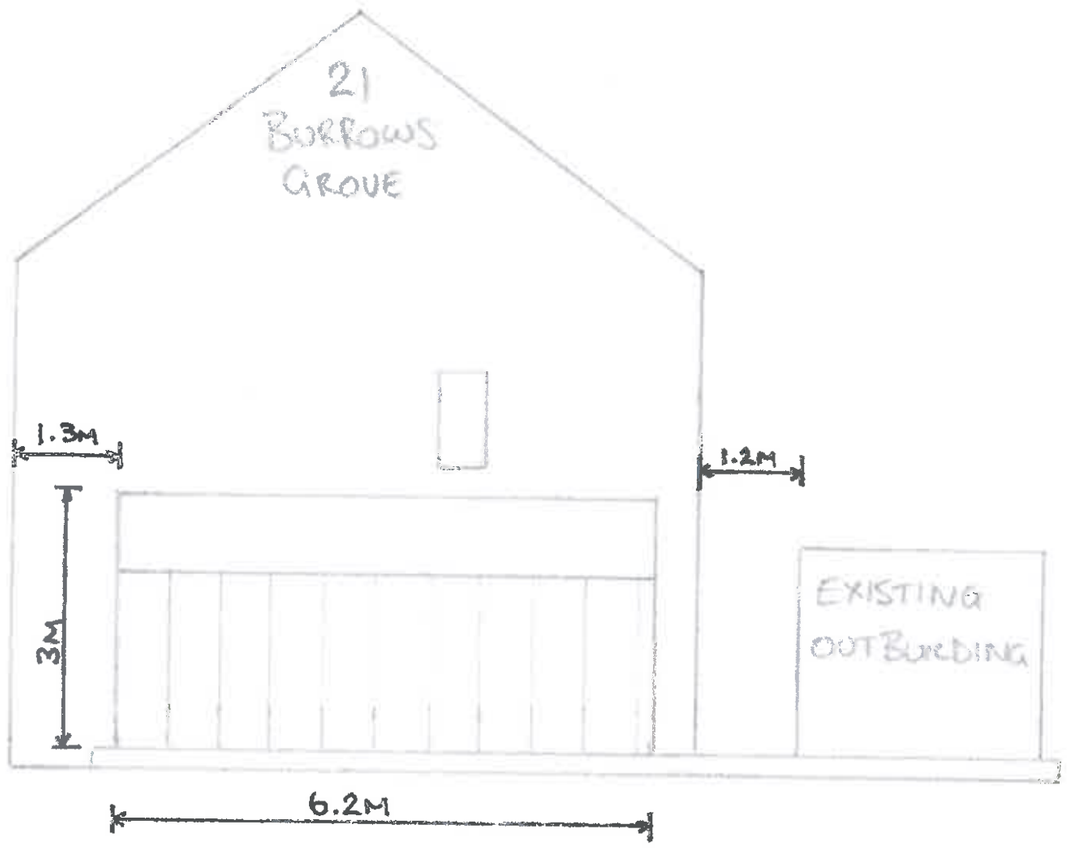



CONCRETE SECTIONAL GARAGE MATERIALS

- SPAR FINISH CONCRETE PANELS
- TIMBER CLADDING AND FACIAS (BROWN)
- WHITE UPVC GUTTERS AND FALLPIPES
- WHITE STEEL HORMANN DOORS
- GREY CEMENT FIBRE ROOF SHEETS
- 50mm STEEL ANGLE ROOF TRUSSES

SCALE - 1:100

LEFT SIDE ELEVATION - CONCRETE SECTIONAL GARAGE
21 BURROWS GROVE, WOMBWELL - MATTHEW PRESCOTT

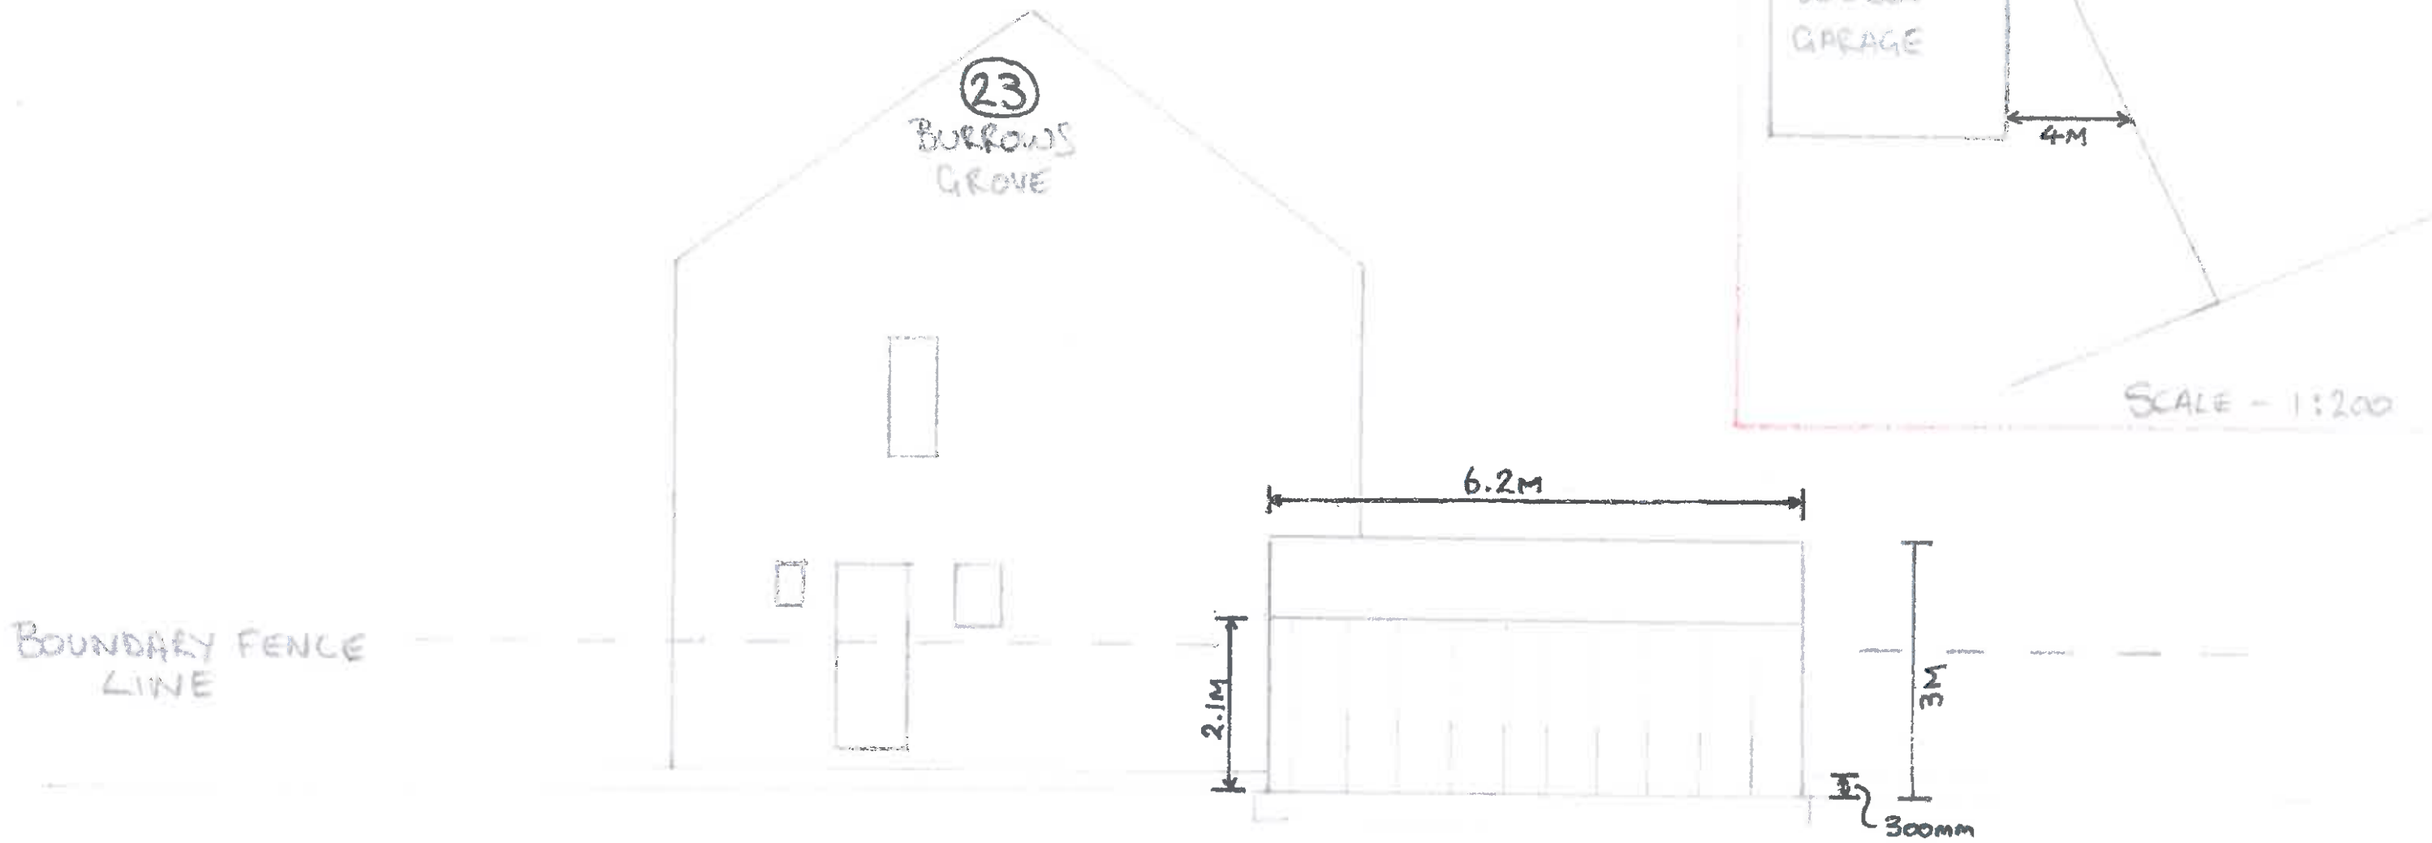

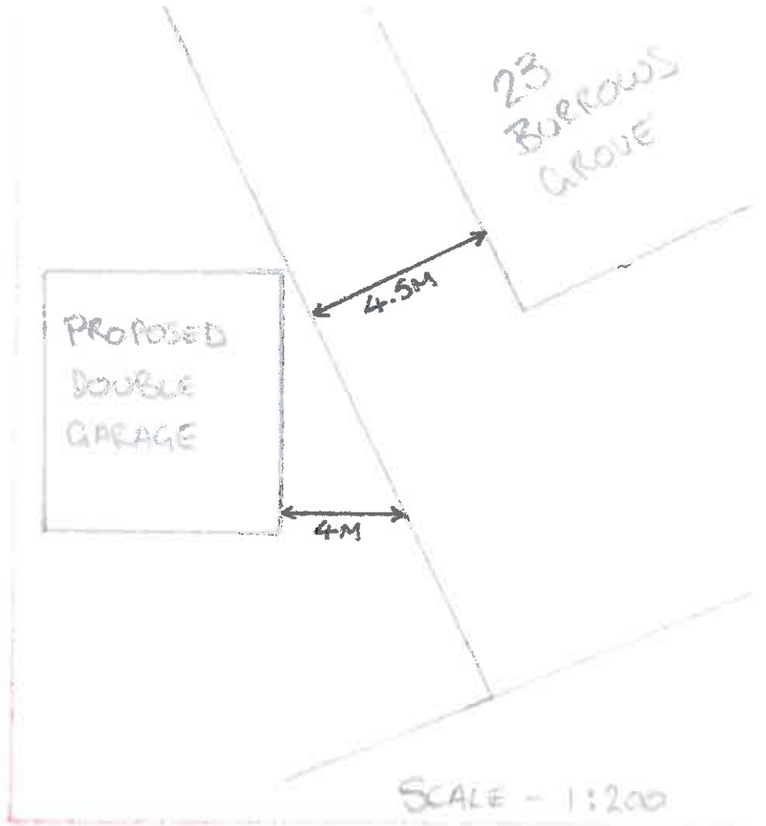


SCALE - 1:200

CONCRETE SECTIONAL GARAGE MATERIALS - SPAR FINISH CONCRETE PANELS - TREATED TIMBER CLADDING AND FACIAS - WHITE UPVC GUTTERS AND FALLPIPES - STEEL WHITE HORMANN DOORS - GREY CEMENT FIBRE ROOF SHEETS - 50mm STEEL ANGLE ROOF TRUSSES

SCALE - 1:100


REAR ELEVATION - CONCRETE SECTIONAL GARAGE
21 BURROWS GROVE, WOMBWELL - MATTHEW PRESCOTT

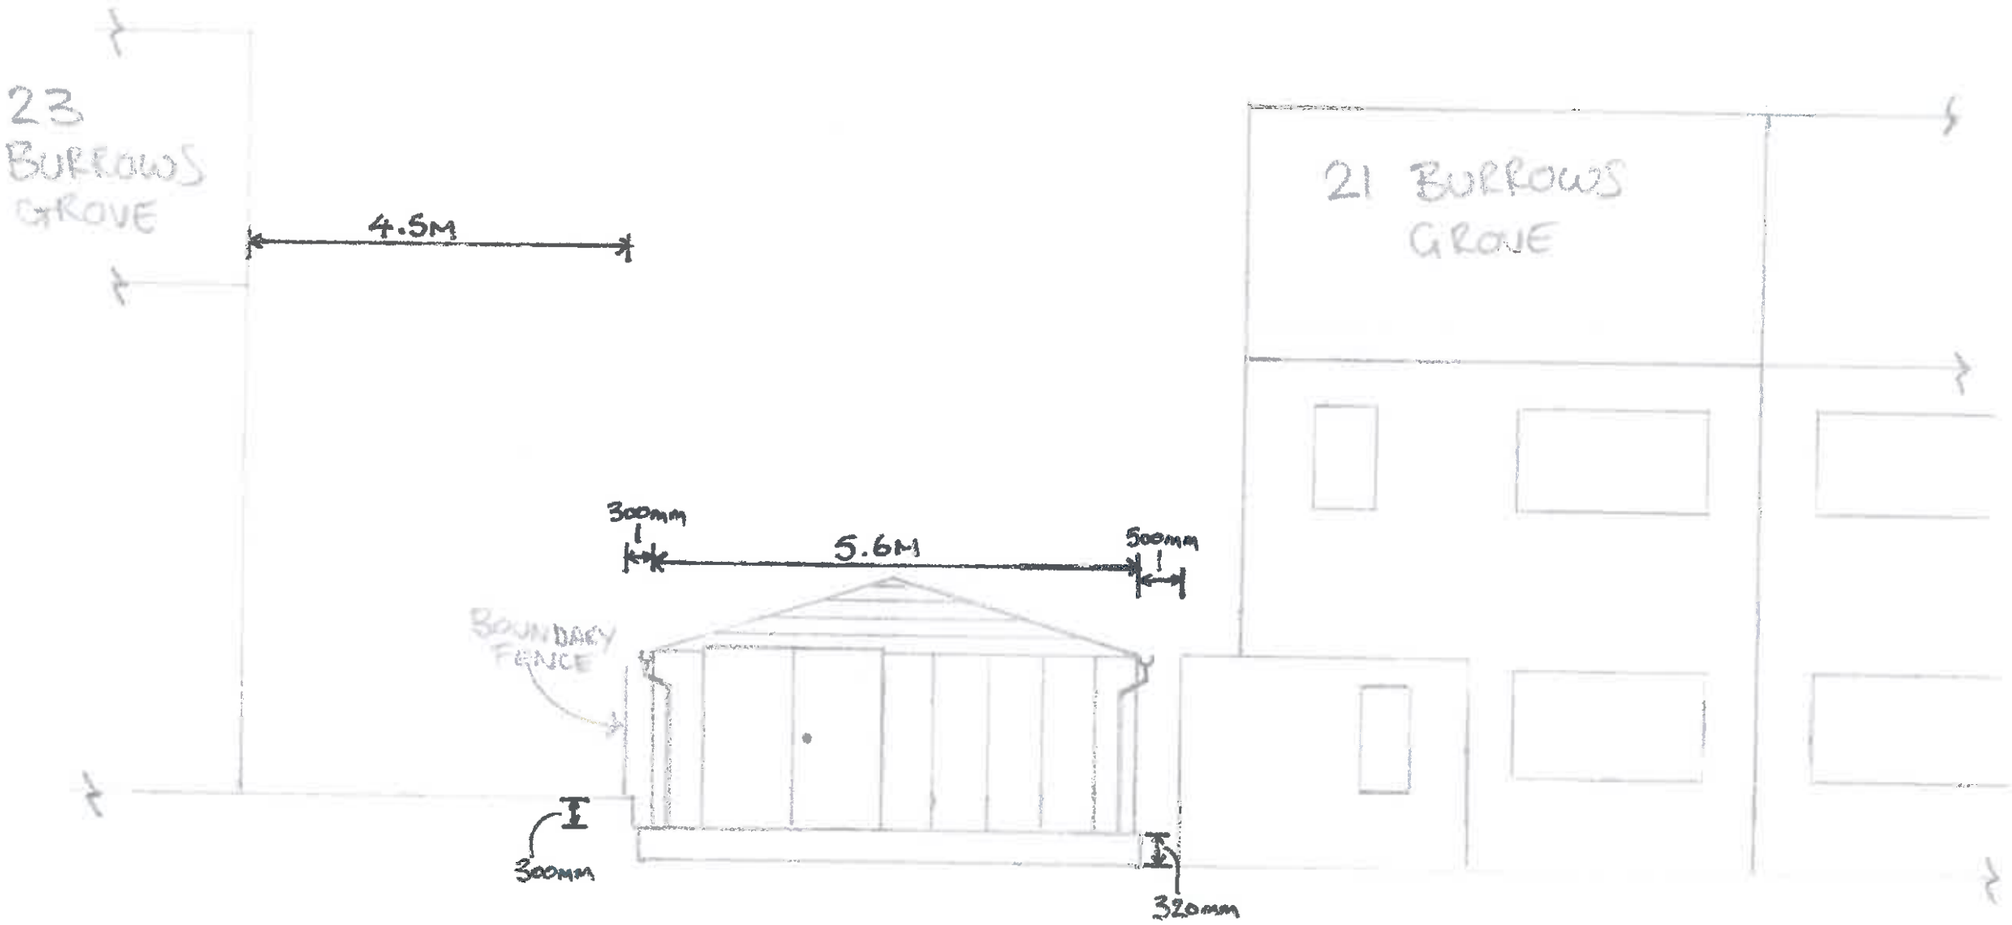

CONCRETE SECTIONAL GARAGE WITH SPAR FINISH PANELS, TREATED TIMBER CLADDING AND FACIAS WITH WHITE UPVC GUTTERS AND FALLPIPES RUNNING TO SOAK AWAY.
2.1M x 2.1M WHITE HORMANN SIDE HINGED DOOR.
GARAGE DIMENSIONS - 5.6M (W) x 6.2M (L) x 3M (HEIGHT TO RIDGE) 2.1M (HEIGHT TO EAVES)
GARAGE BASE - 100MM CONCRETE REINFORCED WITH A142 STEEL MESH

SCALE - 1:100

FRONT ELEVATION - CONCRETE SECTIONAL GARAGE
21 BURROWS GROVE, WOMBWELL — MATTHEW PRESCOTT

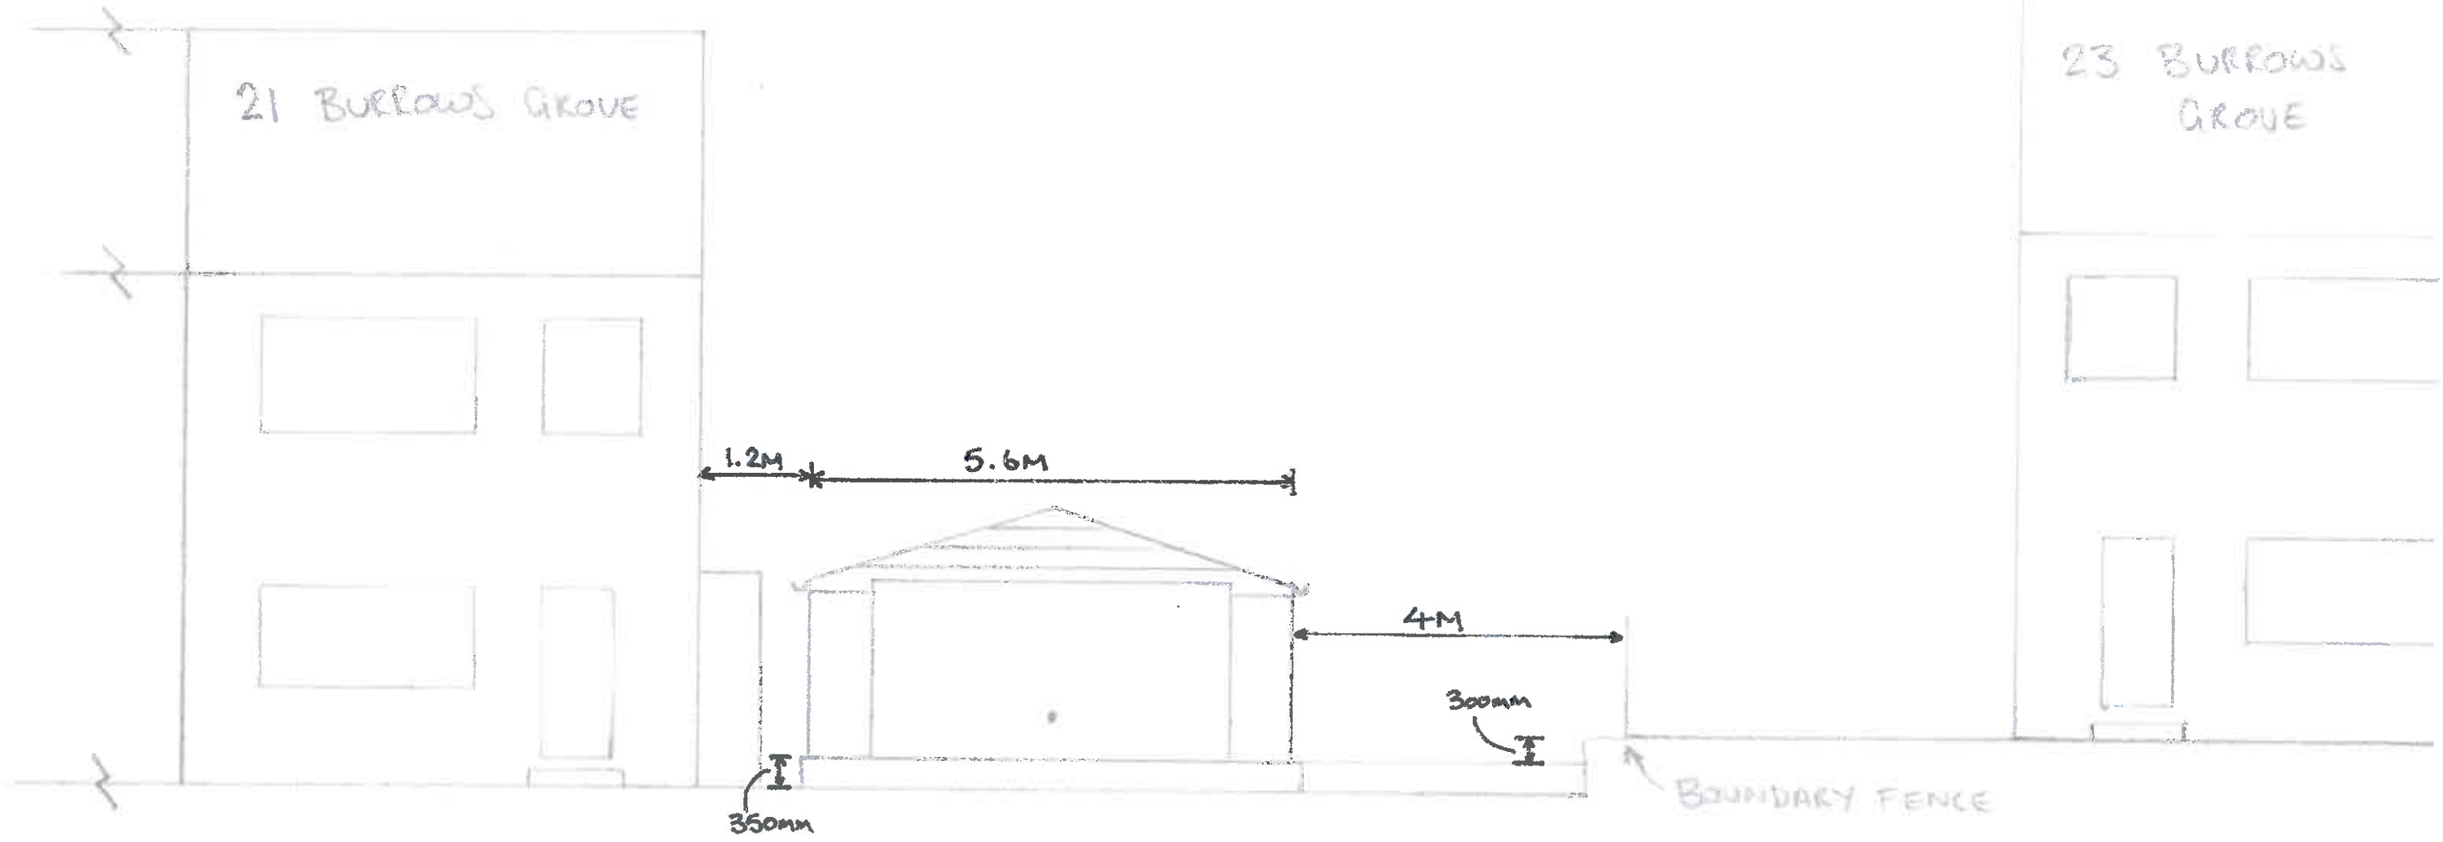

CONCRETE SECTIONAL GARAGE WITH SPAR FINISH CONCRETE PANELS, TREATED TIMBER CLADDING AND FACIAS WITH WHITE UPVC GUTTERS AND FALLPIPES RUNNING TO SOAK AWAY.
4 2M x 2.1M WHITE HORMANN STEEL UP AND OVER DOOR

GARAGE DIMENSIONS - 5.6M (W) x 6.2M (L) x 3M (HEIGHT TO RIDGE) 2.1M (HEIGHT TO EAVES)

GARAGE BASE - CONCRETE (100mm) REINFORCED WITH A142 STEEL MESH

SCALE - 1:100