
This drawing is the copyright of AXIS P.E.D Limited and may not be loaned, copied or reproduced in any way -or used for any offer, quote, tender or construction purposes without written consent of the company to do so

Follow any figured dimensions - do not scale. IF IN DOUBT ASK.

Revision History	Date

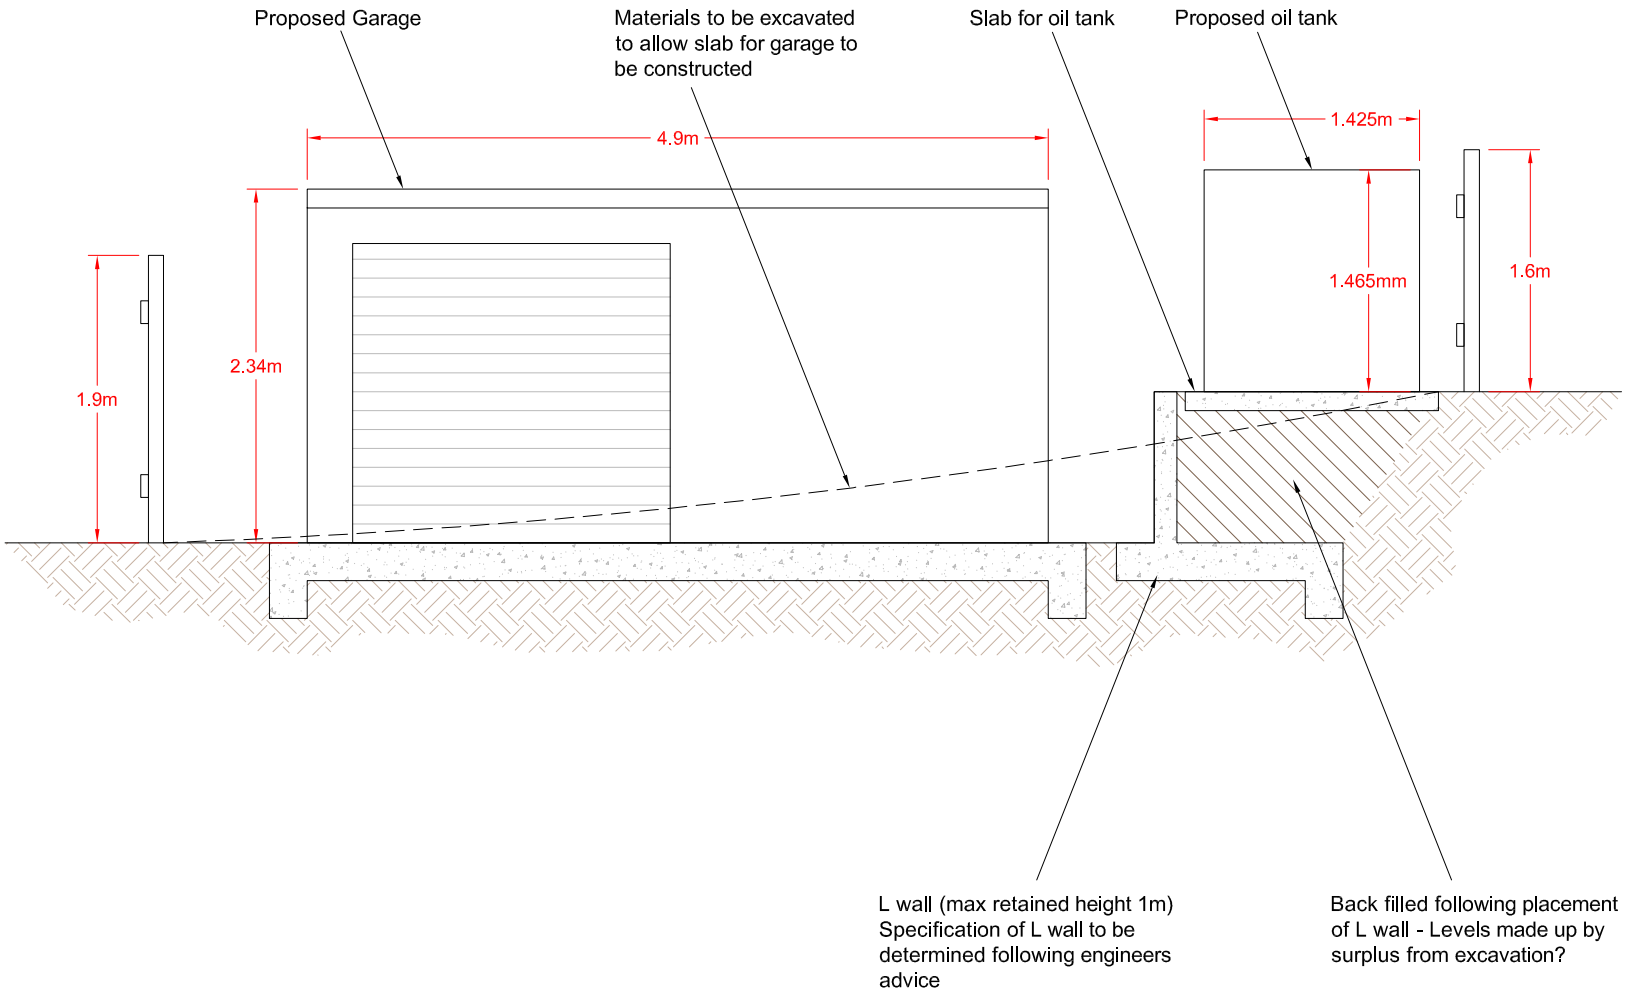

Chester Office
Mill House Barns
Bretton
Chester
CH4 0DH

South Manchester Office
Cornelli House
76 Water Lane
Wilmslow
SK9 5BB

0844 8700 007 - www.axisped.co.uk

axis

client: KINGSWOOD LEARNING AND LEISURE GROUP LTD

project: PEAK VENTURE - REPLACEMENT BOILER ROOM AND NEW OIL TANKS

drawing title: INDICATIVE CROSS SECTION

date:	drawn by:	checked:
November 2010	SM	DC

drawing number: 1114-01-05

status: -

scale(s): 1:50@A4

rev: -

planning environment design