


BELLBROOKE AVENUE -SITE LAYOUT

Applicant boundary

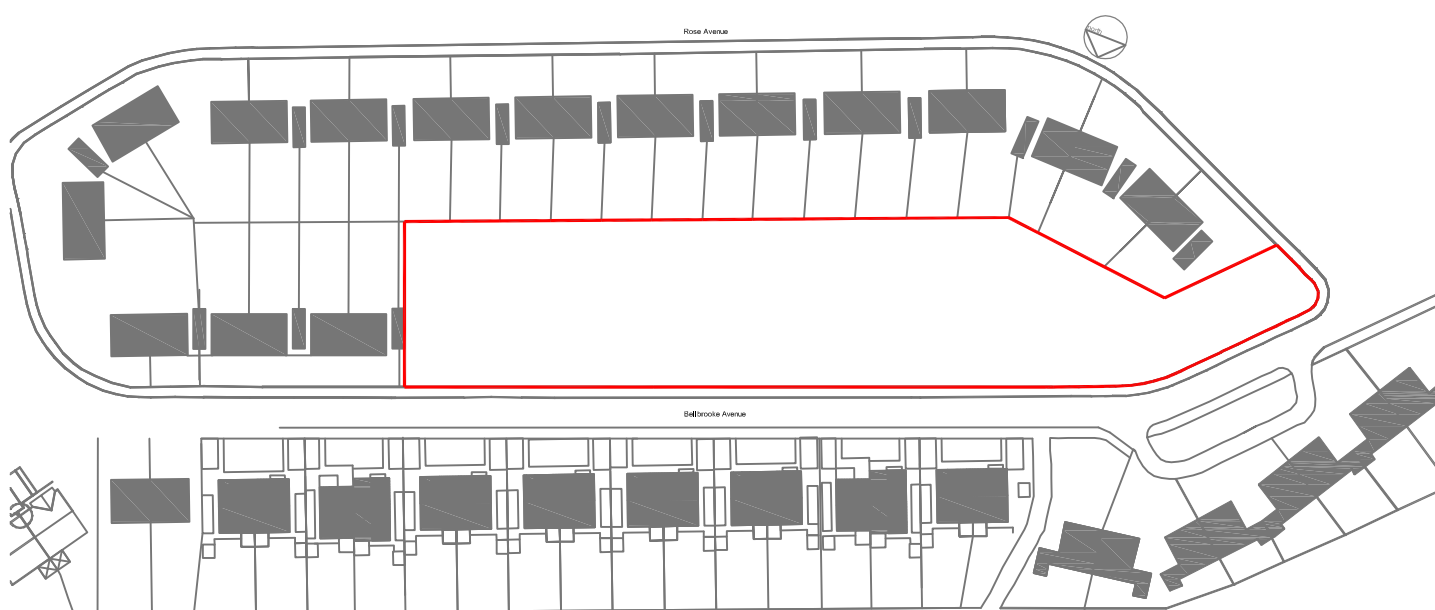

REV	DATE	DESCRIPTION					
 NPS NORTH EAST LTD NAVIGATION HOUSE WHISTLER DRIVE, CASTLEFORD WEST YORKSHIRE, WF10 5HX TEL: 01977 628300 FAX: 01977 628301 EMAIL: enquiries@nps-ne.co.uk Head Office: Lancaster House, 10 Central Avenue, St Andrews Business Park, Norwich, NR7 0NR Tel: 01603 706000 Fax: 01603 706001 Other Office locations can be found on website : www.nps.co.uk 			PROJECT Proposed New Housing Bellbrooke Avenue, Darfield, Barnsley.		CLIENT Berneslai Homes		
			CAD FILE REF	DATE	SCALE		
				16.12.09	1:1250		
			SUBJECT Location Plan		REV	DRAWN	CHECKED
						ML	
		PROJECT NR	DRAWING NR				
		AG.09.163	PL001				