


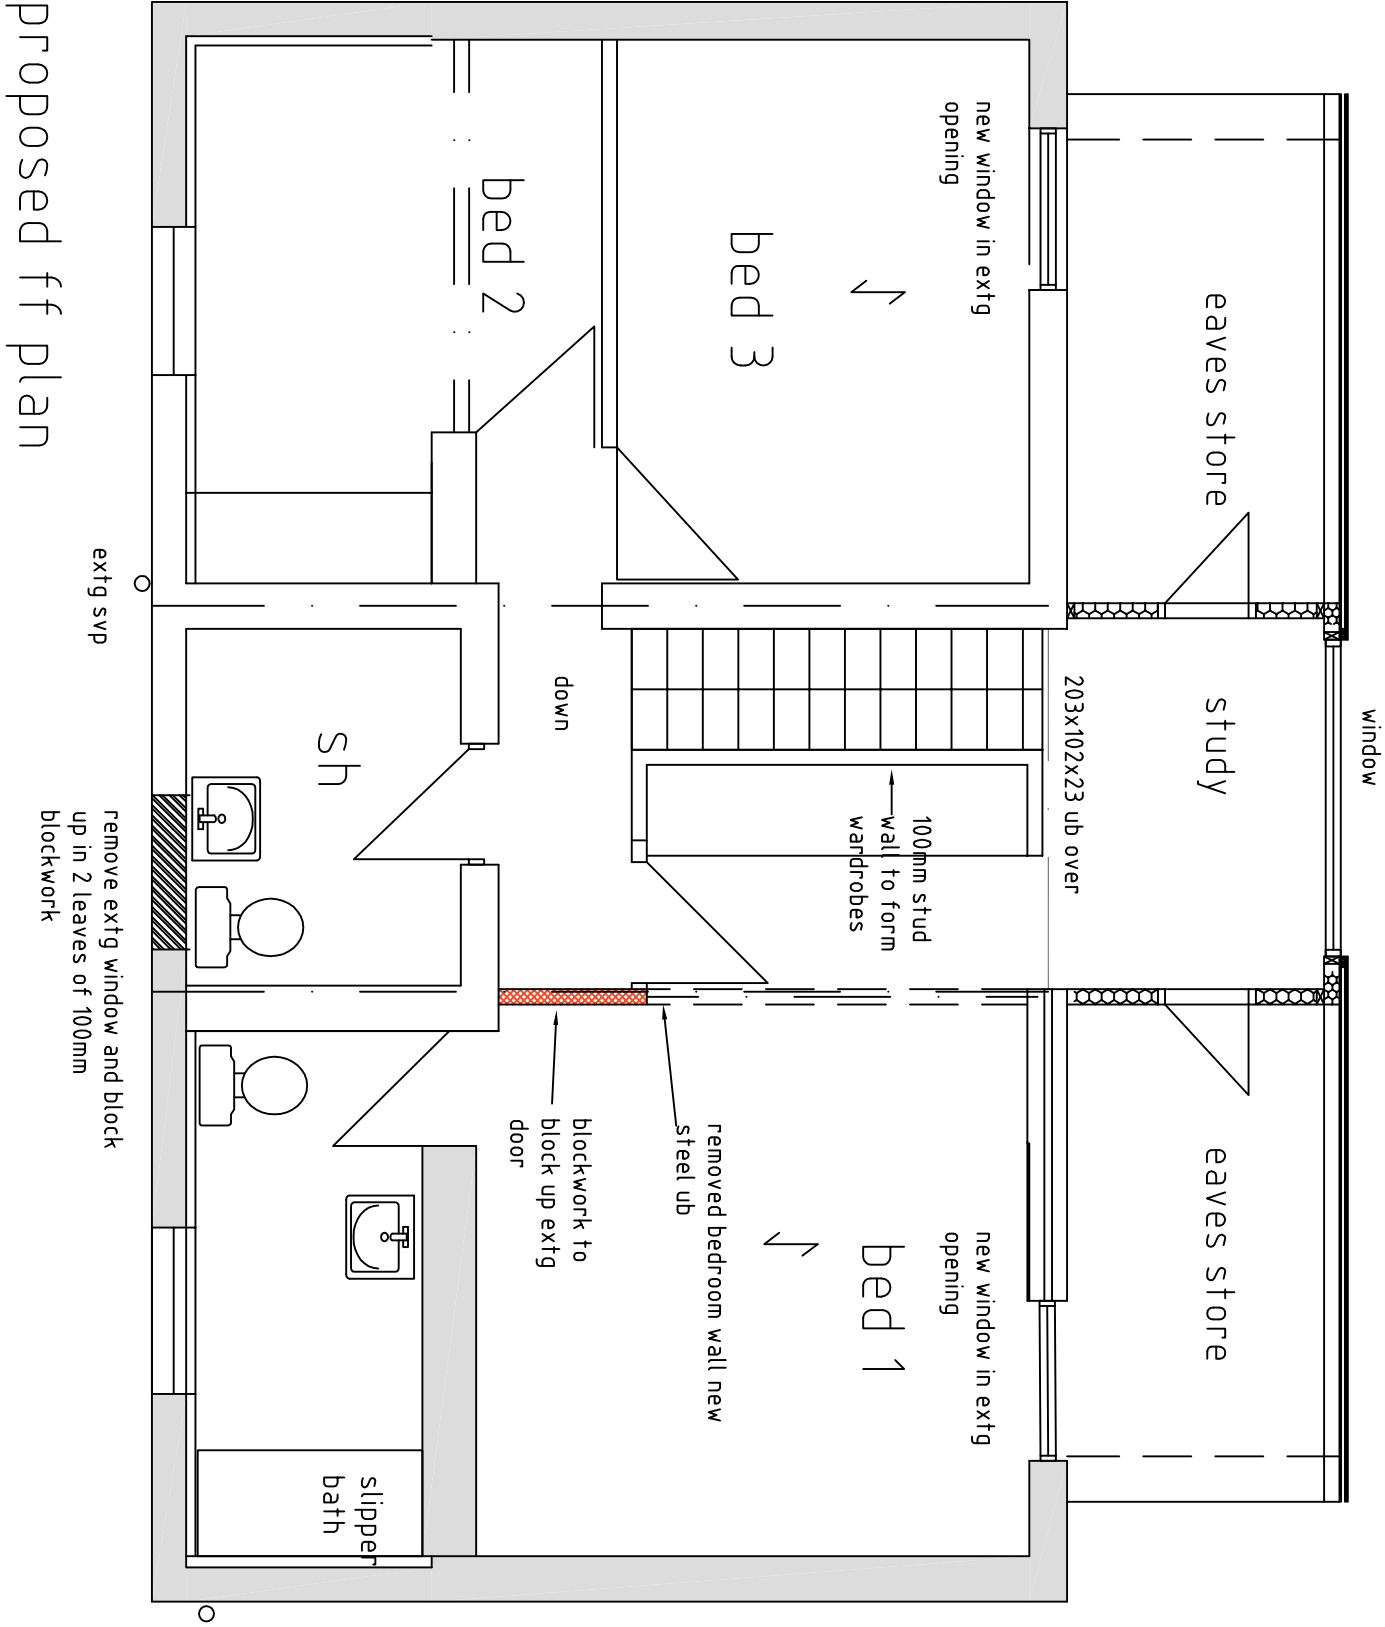

Roy Harrison Arch Consultant The Boat House Huddersfield Road Penslone Telephone 07922696549 E-Mail: rthoyarci@gmail.com			
Client Mr & Mrs S Littledyke			
Project 21 Oakwood Avenue Royston Barnsley S71 4EY			
Title proposed ff rev C			
Date 17/6/22	Drawing No. rh/sl/3	Scale 1:50	
Sheet of 1	Revision 1	Drawn rh	