


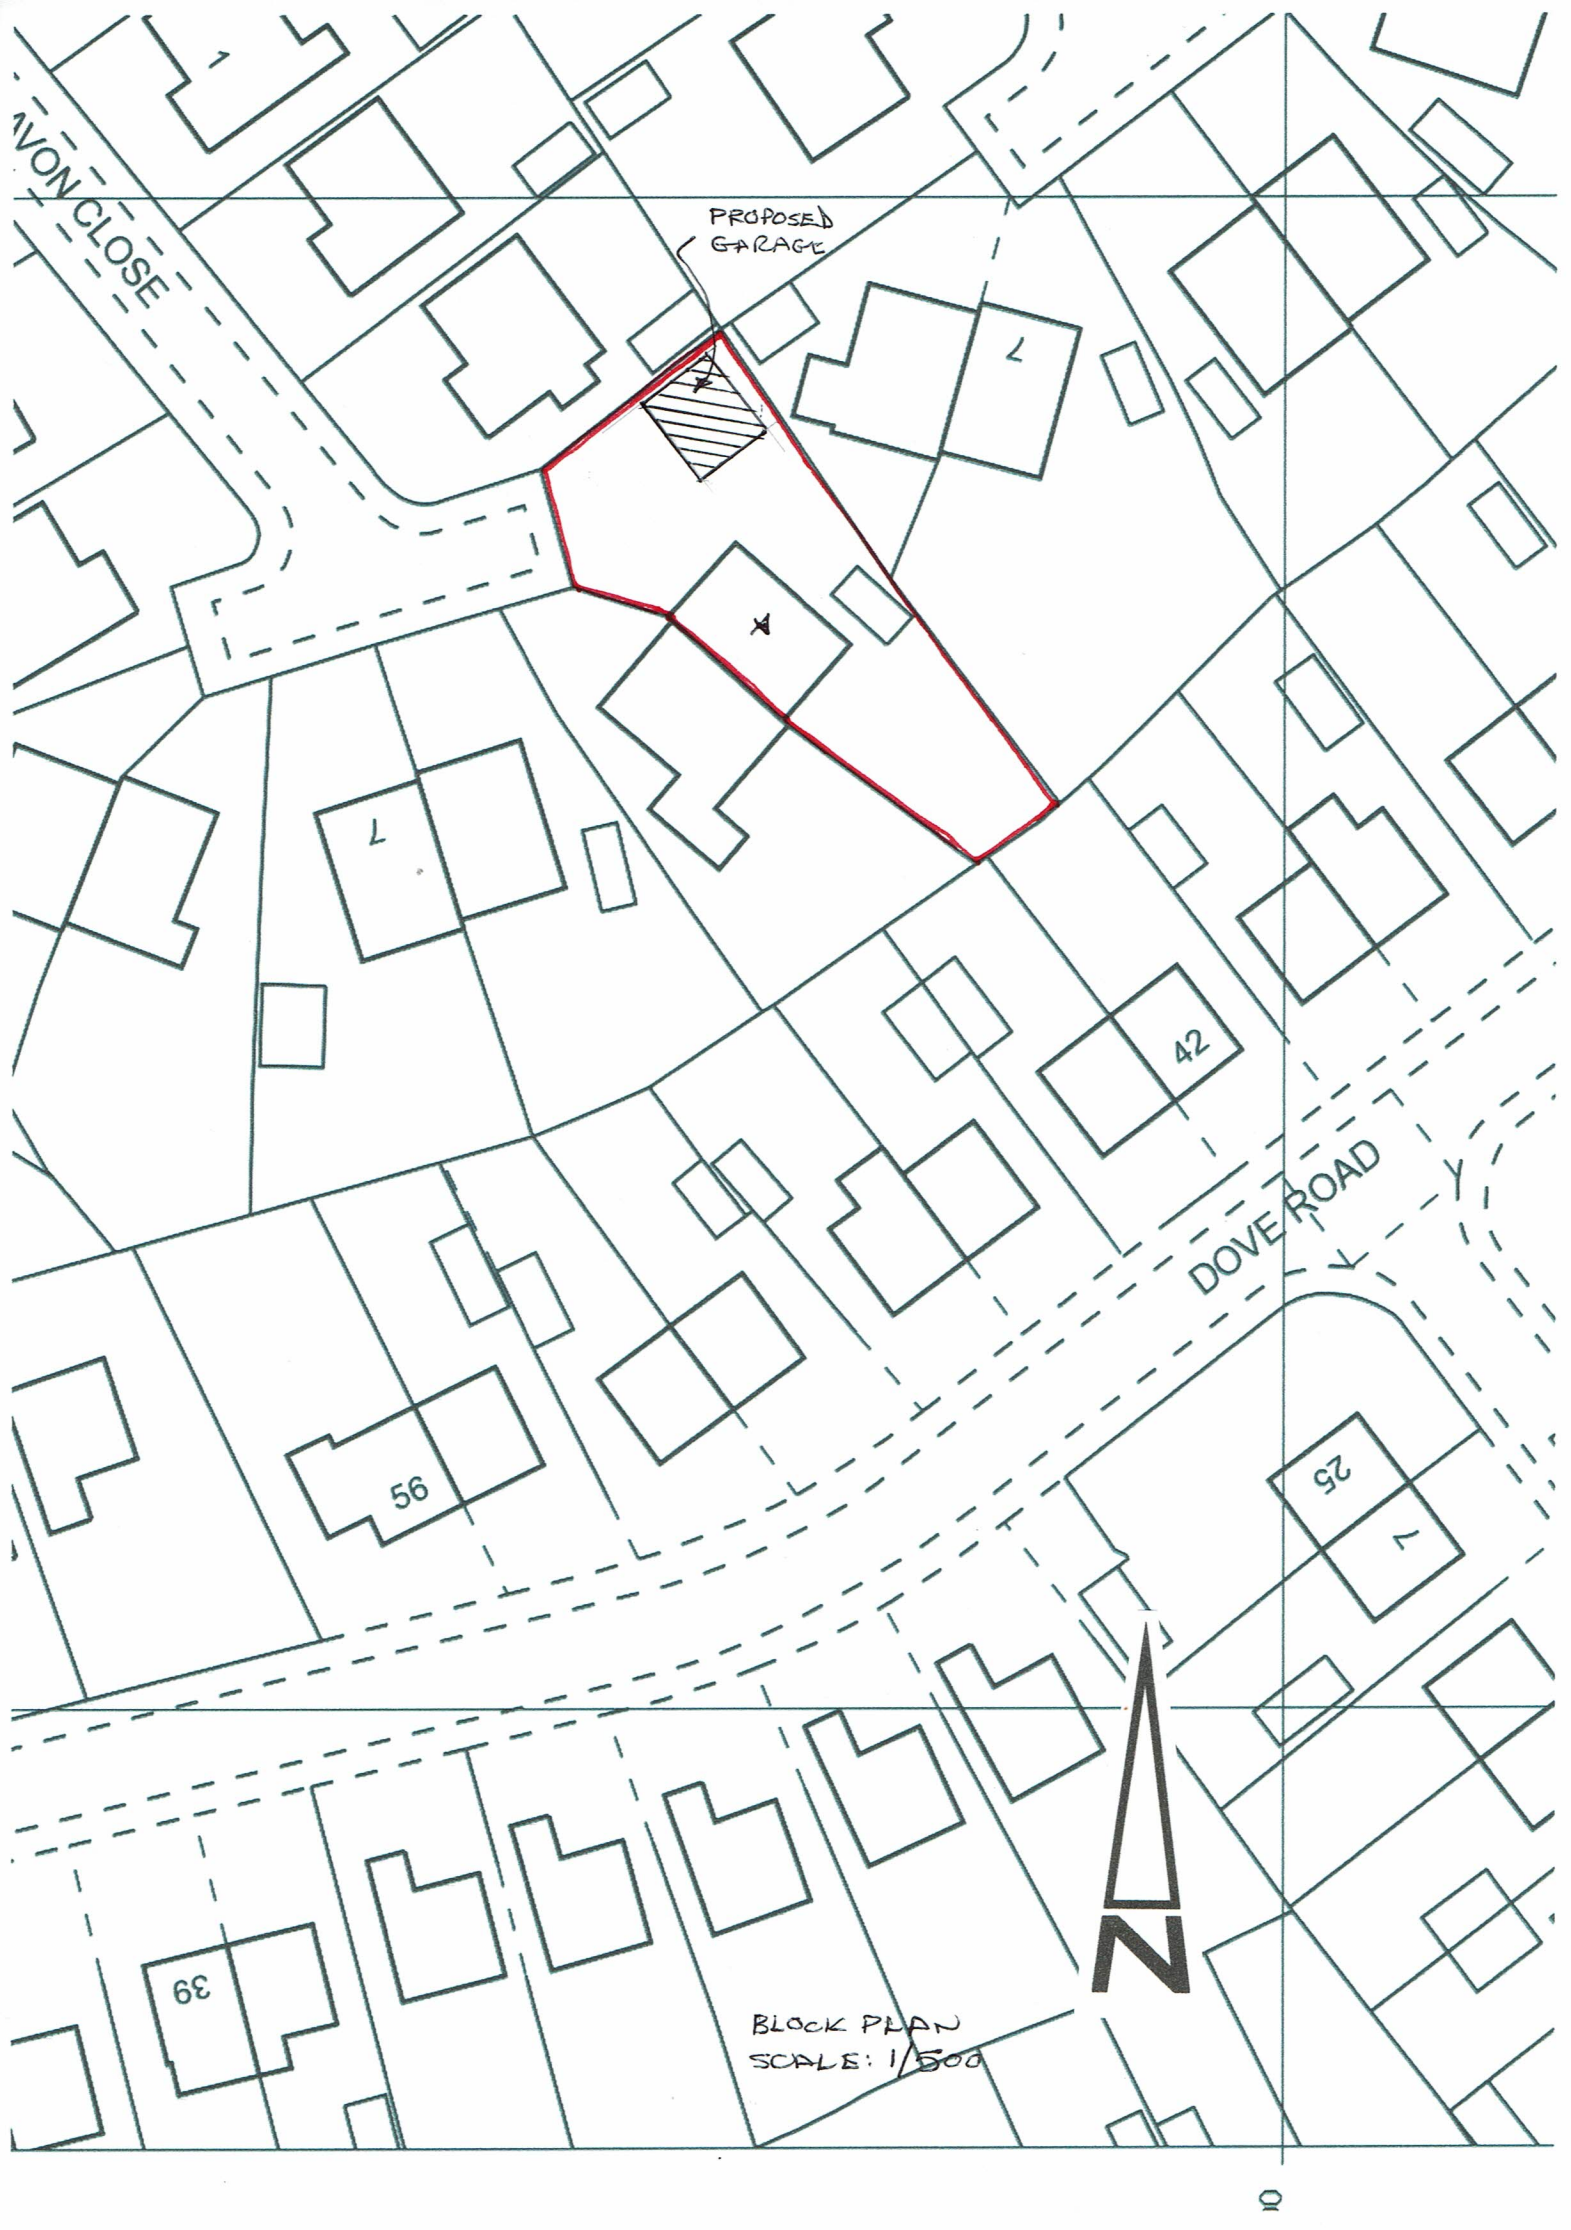

PROPOSED
GARAGE

DOVE ROAD



BLOCK PLAN
SCALE: 1/500