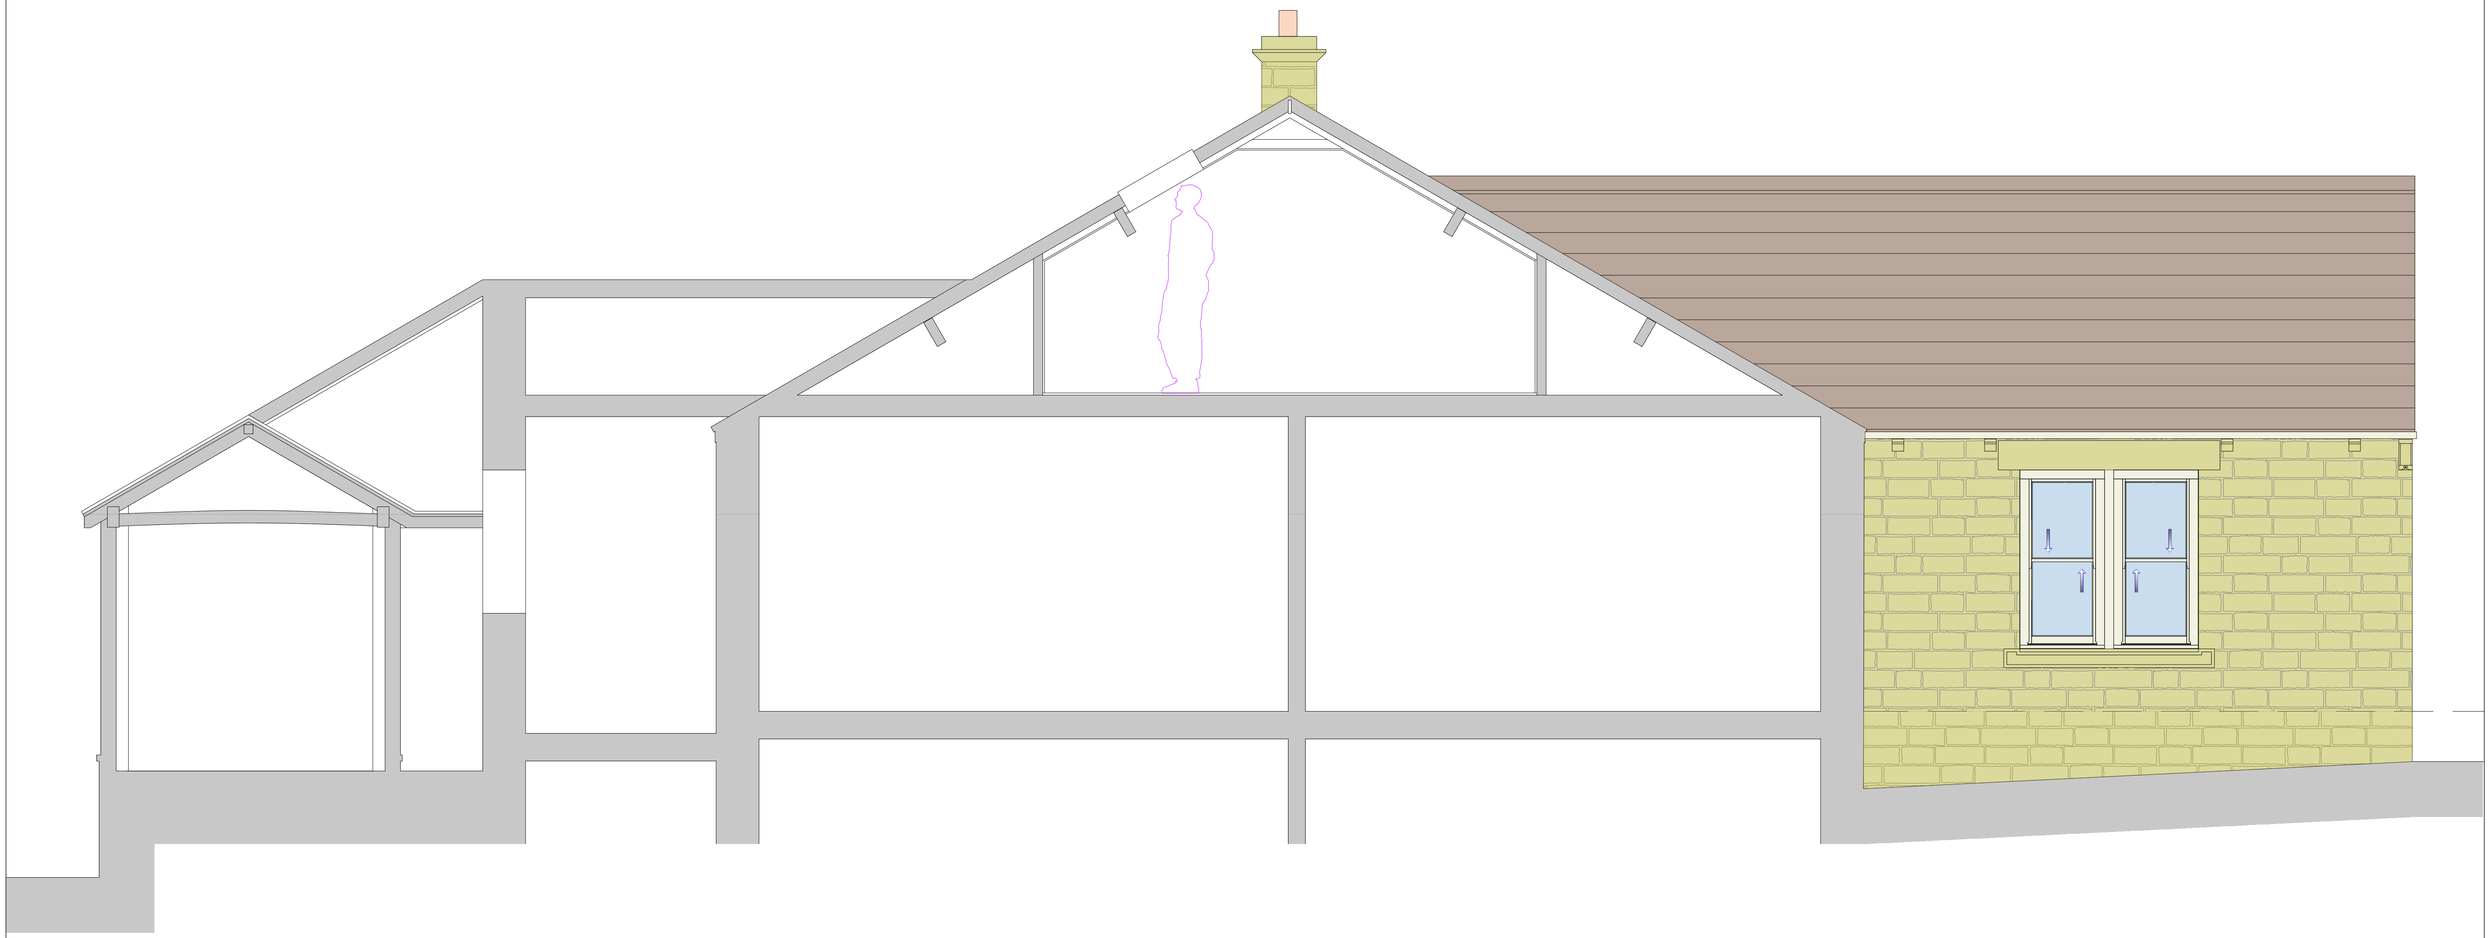


PROPOSED SECTION

FOLLY LANE FARM
FOLLY LANE
THURLSTONE
Tel: 07979054070
JPS DESIGN

rev.	description	date	by

Mr & Mrs SPEIGHT
FOLLY LANE FARM
Thurlstone, Barnsley.

FOLLY LANE FARM, Thurlstone, Barnsley
PROPOSED GARAGE & DORMER BEDROOM
Job No: 23-03 June 2023

SECTION - AS PROPOSED
Dwg no:P4
Scale: 1:25 at A1