


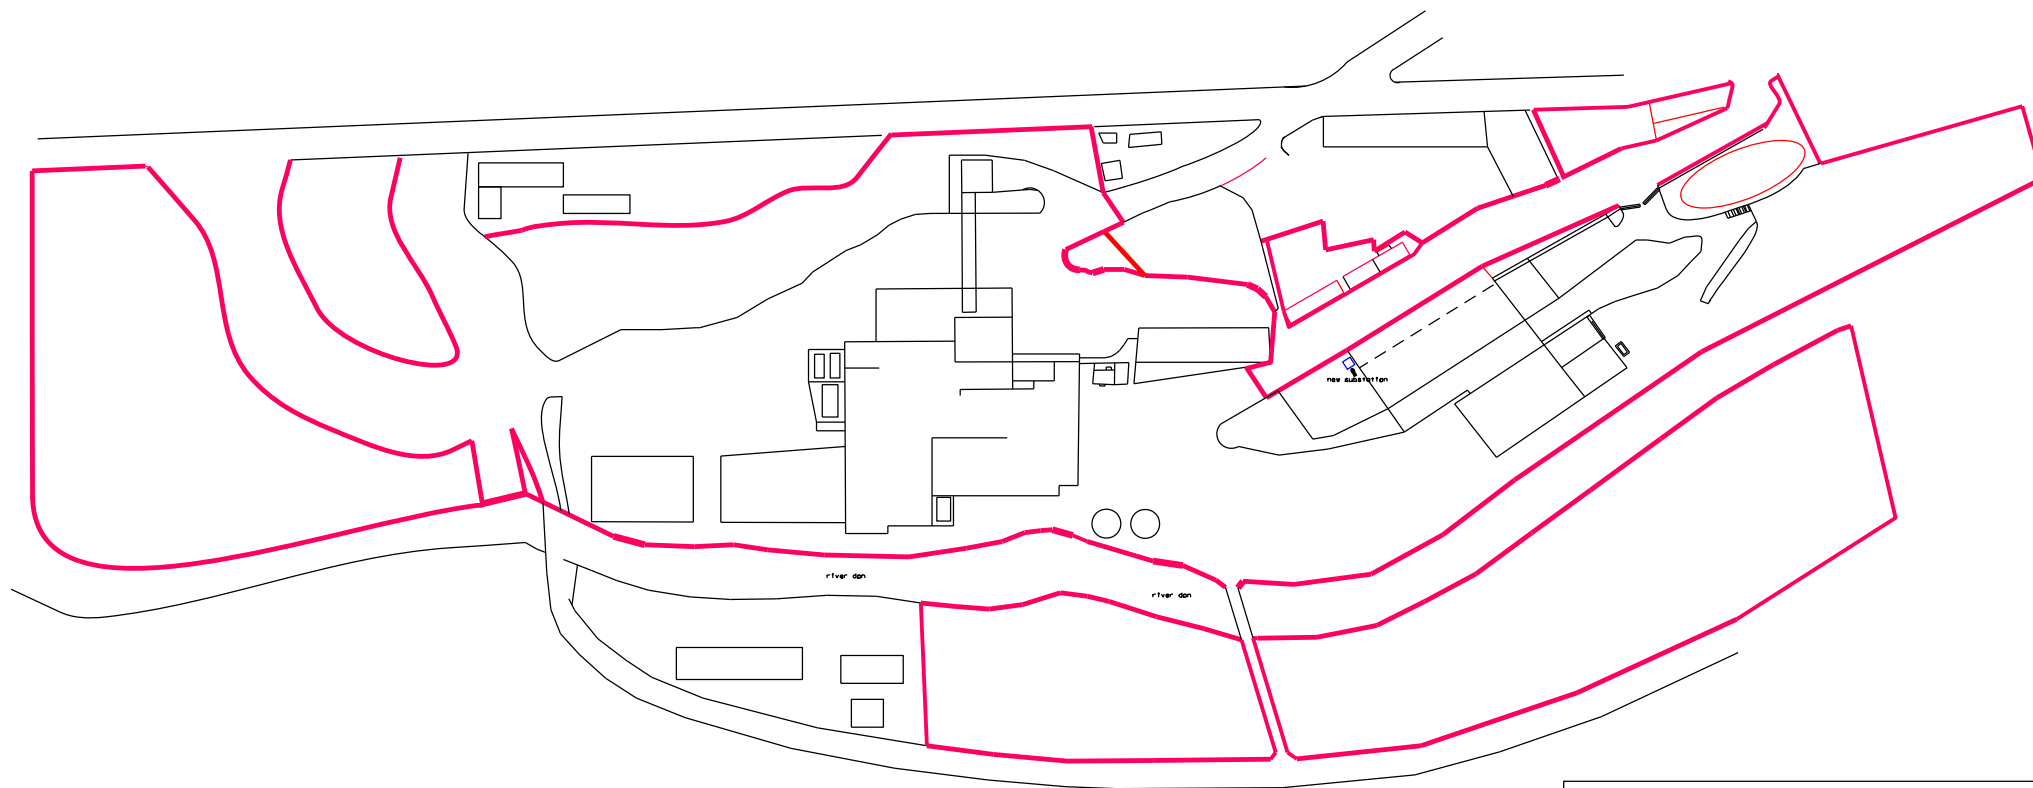

James Durrans & Sons Ltd

site plan

Ref Jds/Pm/15/1