


PROPOSED LANDSCAPING TO
BUNGALOW 405. 31. GREEN LANE
OFF TANKERSLEY LANE, TANKERSLEY
for MR. B. SMITH.

SITE PLAN Rev-A

Area of Green Lane to be surfaced with 25mm formic an
existing concrete ledge 50mm wearing course on 100mm hardcore base
in adjoining ownership

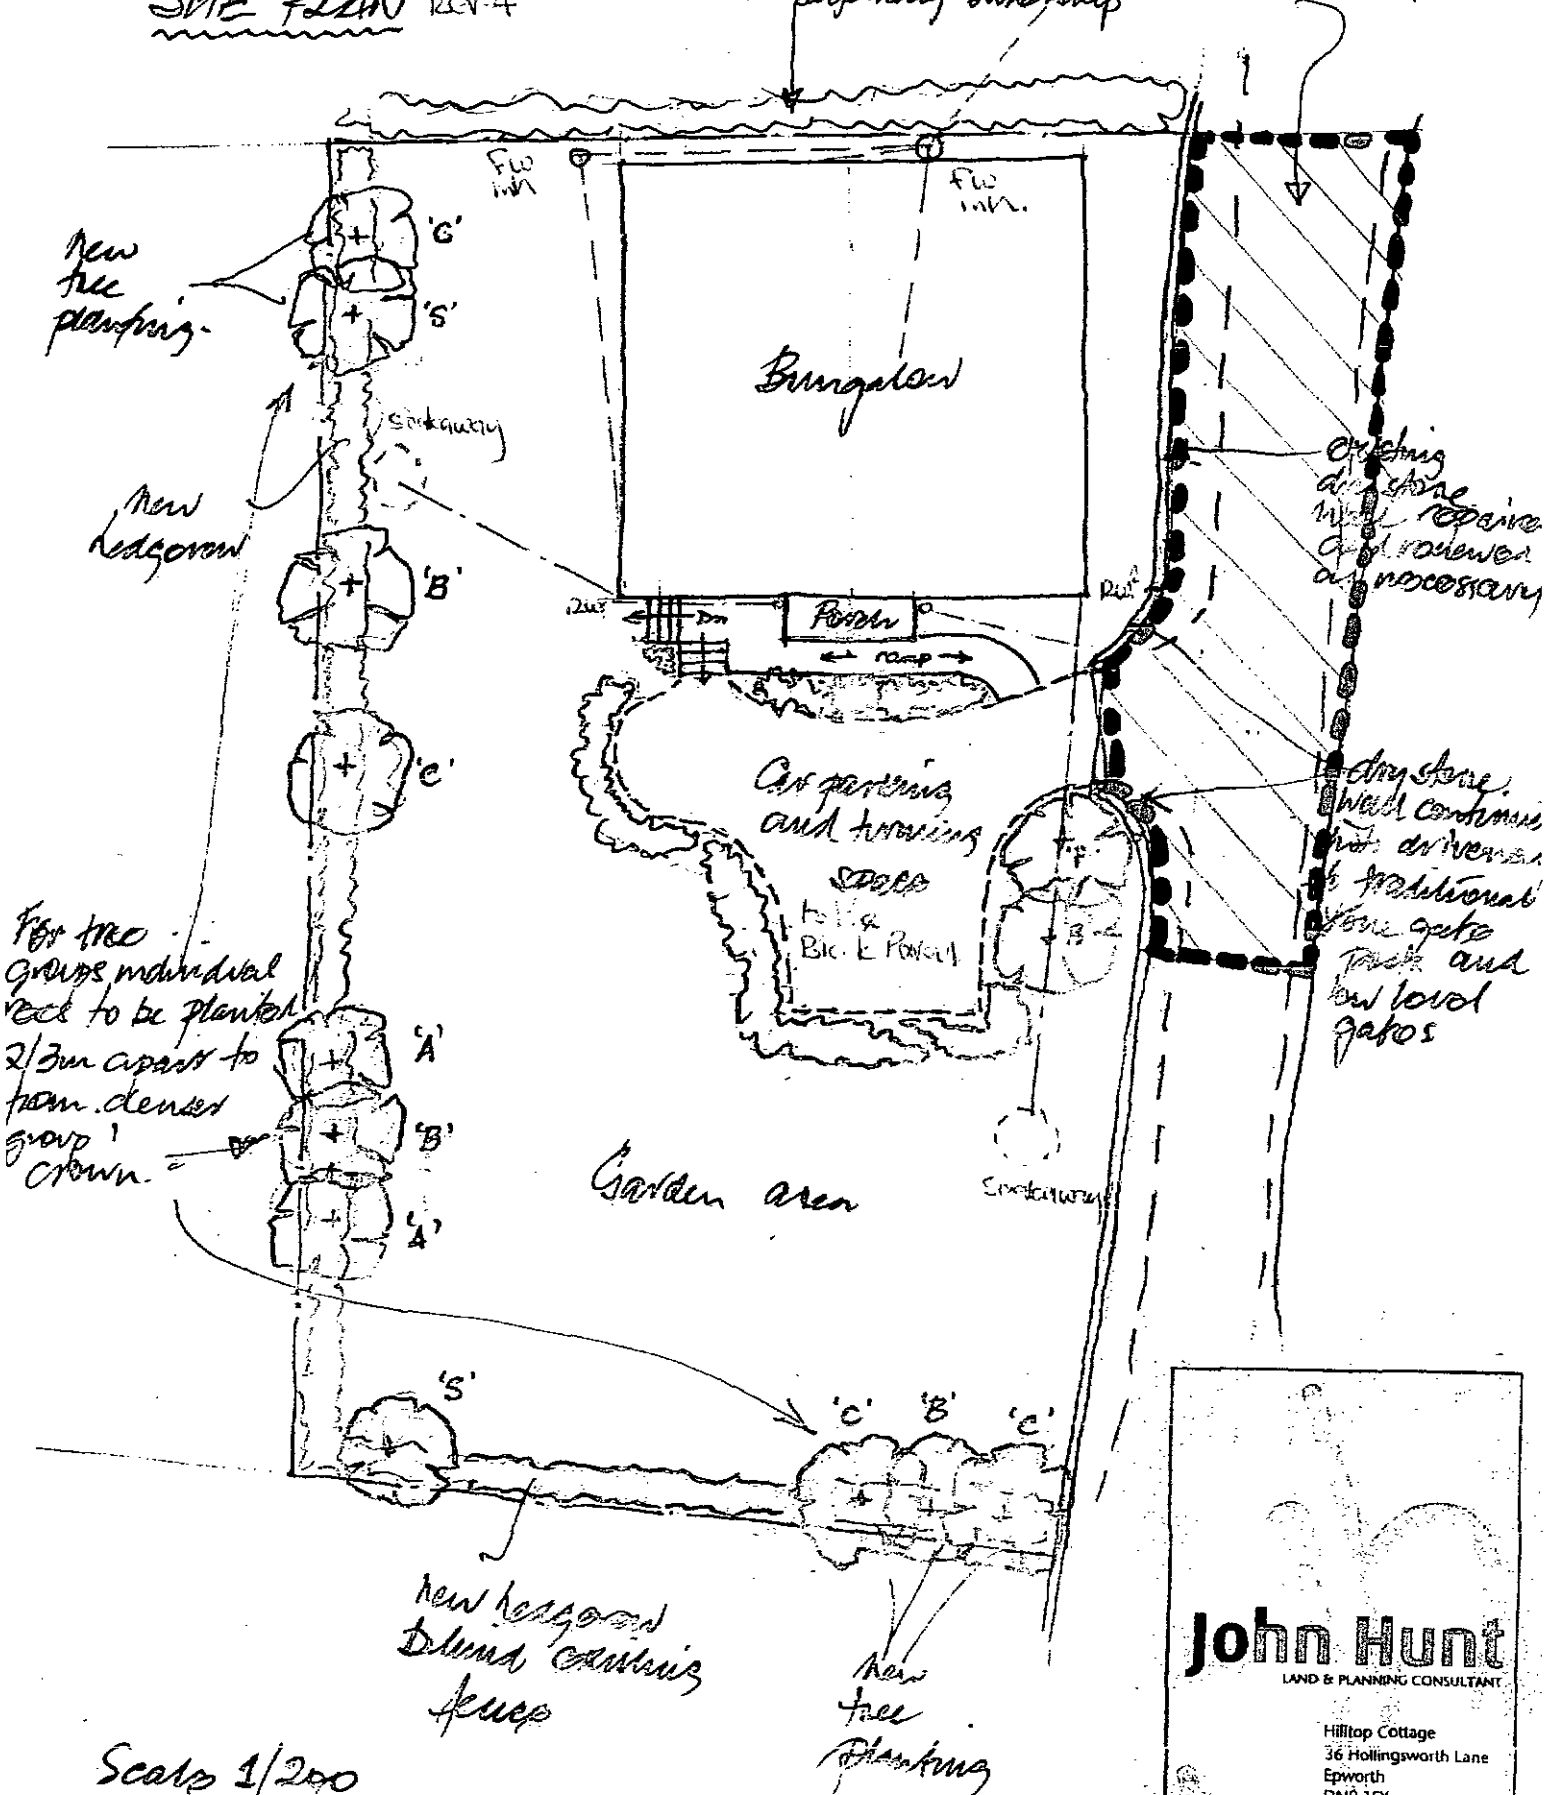

Scale 1/200
Nov. '09

John Hunt
LAND & PLANNING CONSULTANT

Hilltop Cottage
36 Hollingsworth Lane
Epworth
DN9 1EY

Tel / fax: 01427 873466
Mob: 07836 200744