

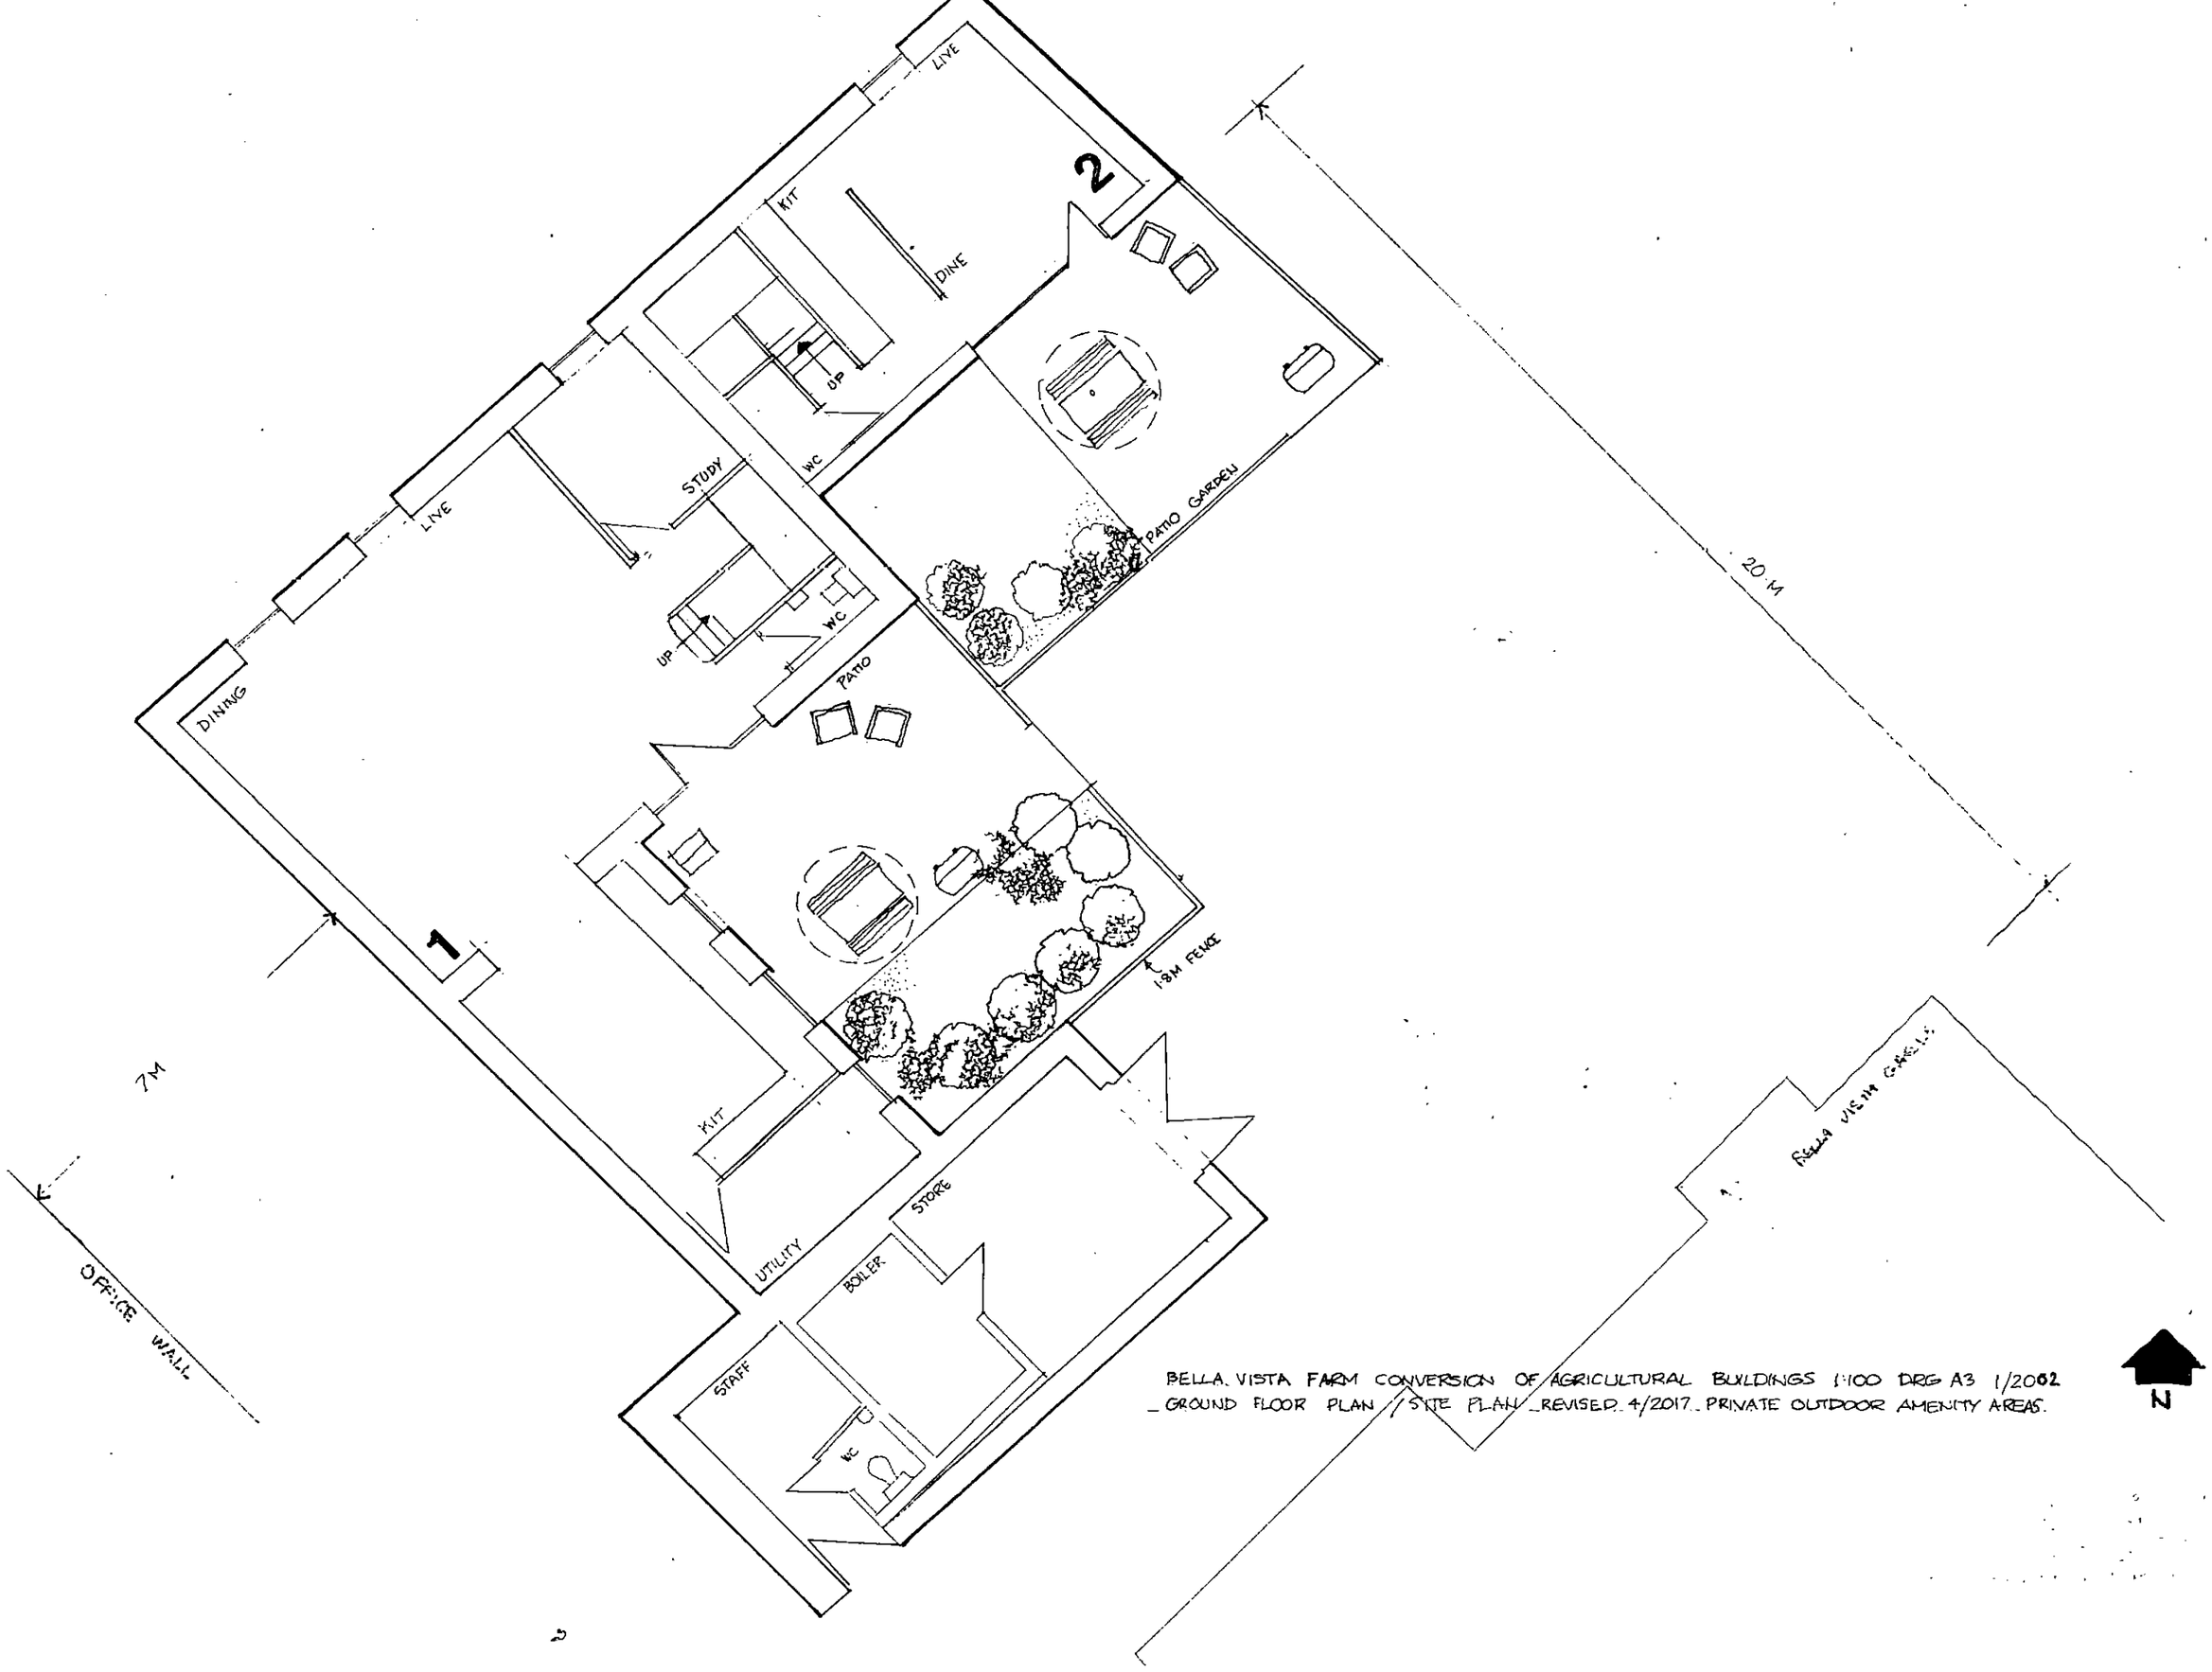


BELLA VISTA FARM CONVERSION OF AGRICULTURAL BUILDINGS 1:100 DRG A3 1/2002
_GROUND FLOOR PLAN / SITE PLAN _REVISED 4/2017 _PRIVATE OUTDOOR AMENITY AREAS.

N

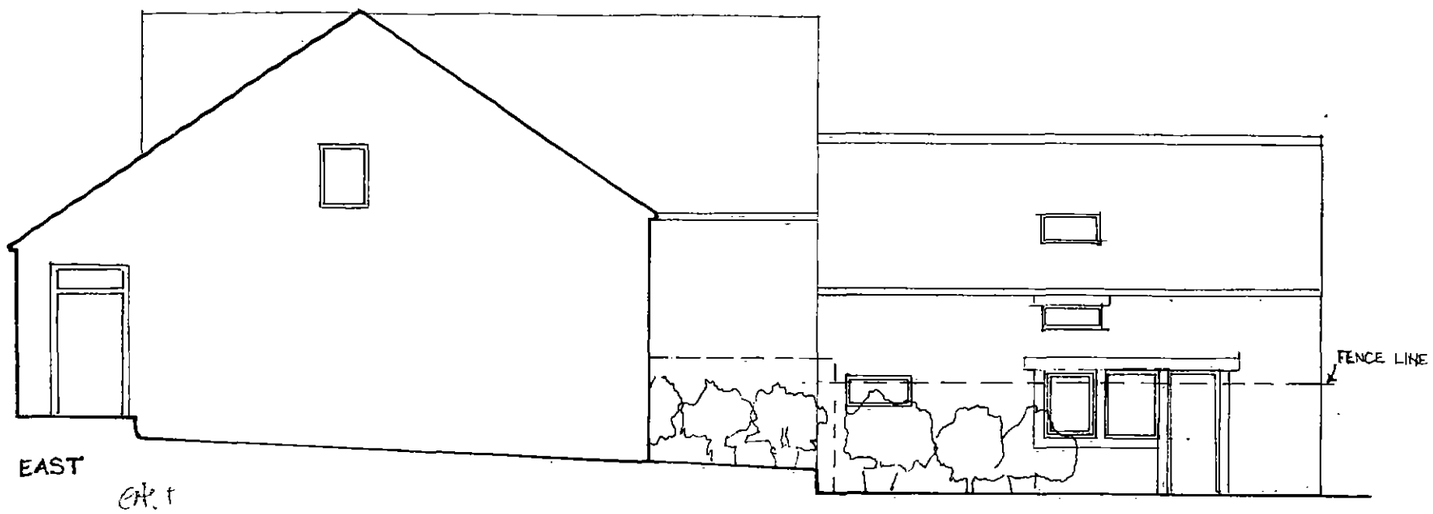

EAST

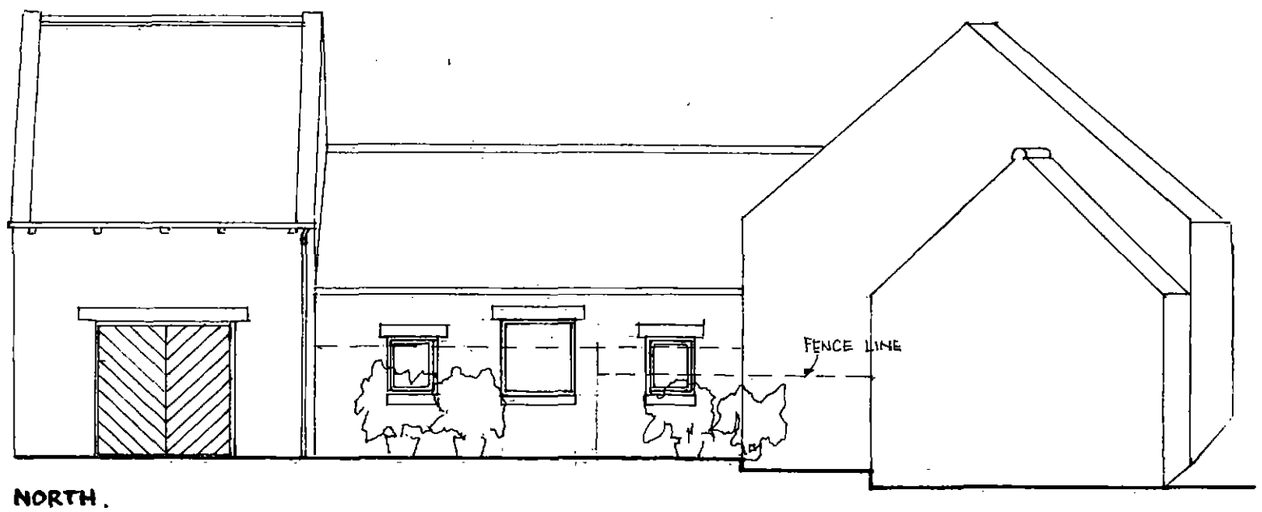


99.00M

99.00M


NORTH.

BELLA VISTA FARM CONVERSION OF AGRICULTURAL BLDGS 1:100 DRG A2 1/2017 AMENDED 4/2002 GARDEN AREAS.

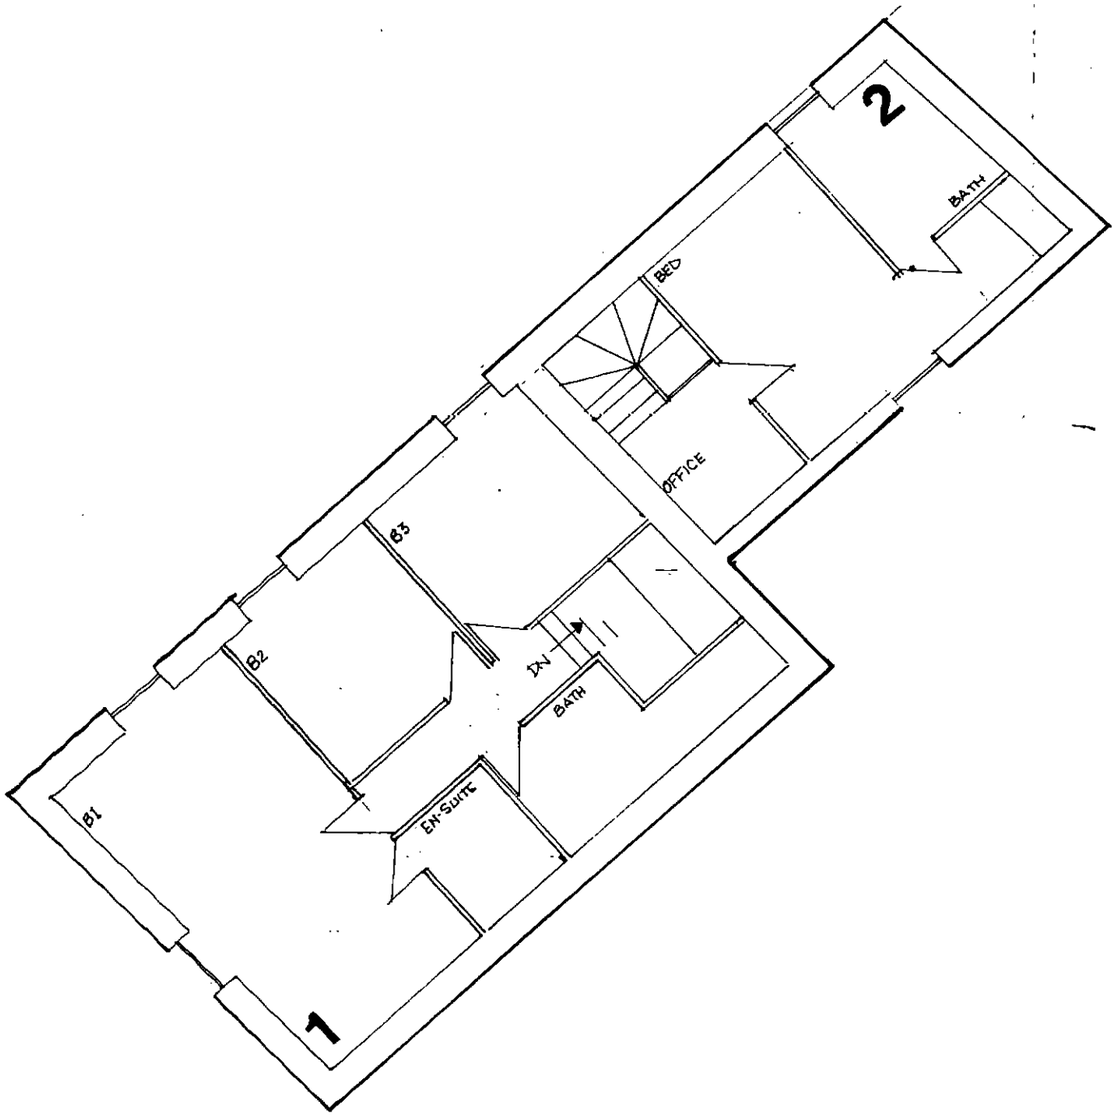


BELLA VISTA FARM CONVERSION OF AGRICULTURAL BLDGS 1ST FLOOR PLAN 1:100. DRG A4 1/2002

Dip. Arch. Dip. T. P. A.R.I.A.I.
Architect & Town Planner

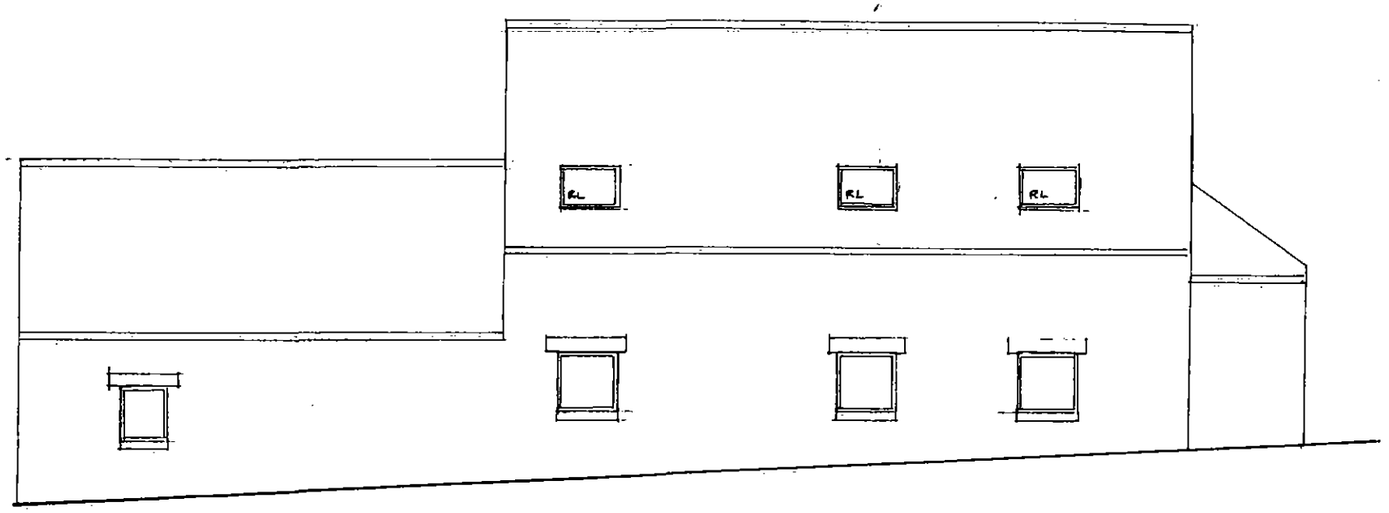

WEST.

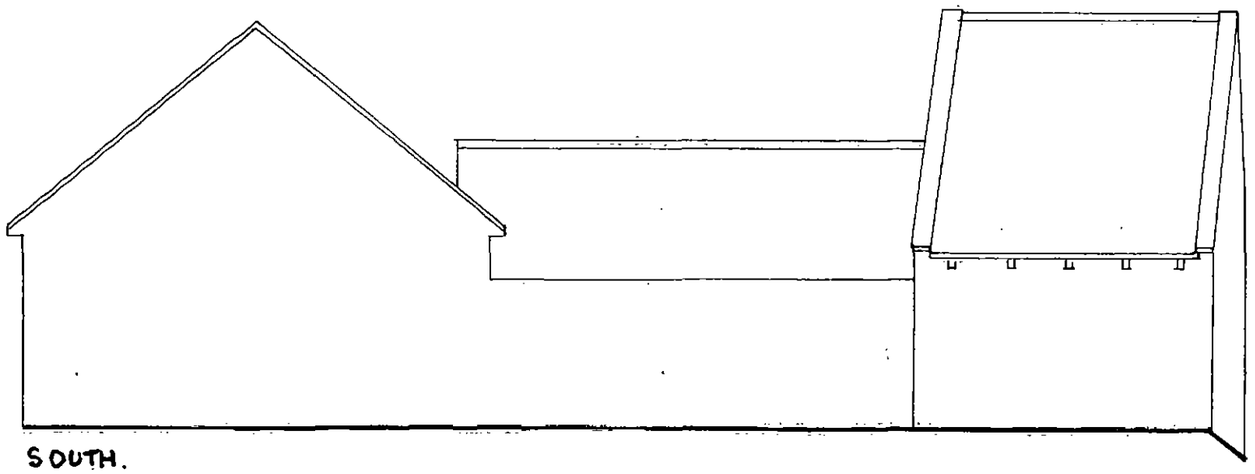

SOUTH.

BELLA VISTA FARM CONVERSION OF AGRICULTURAL BLDGS ELEVATIONS. F100 DRG A1 1/2002.