


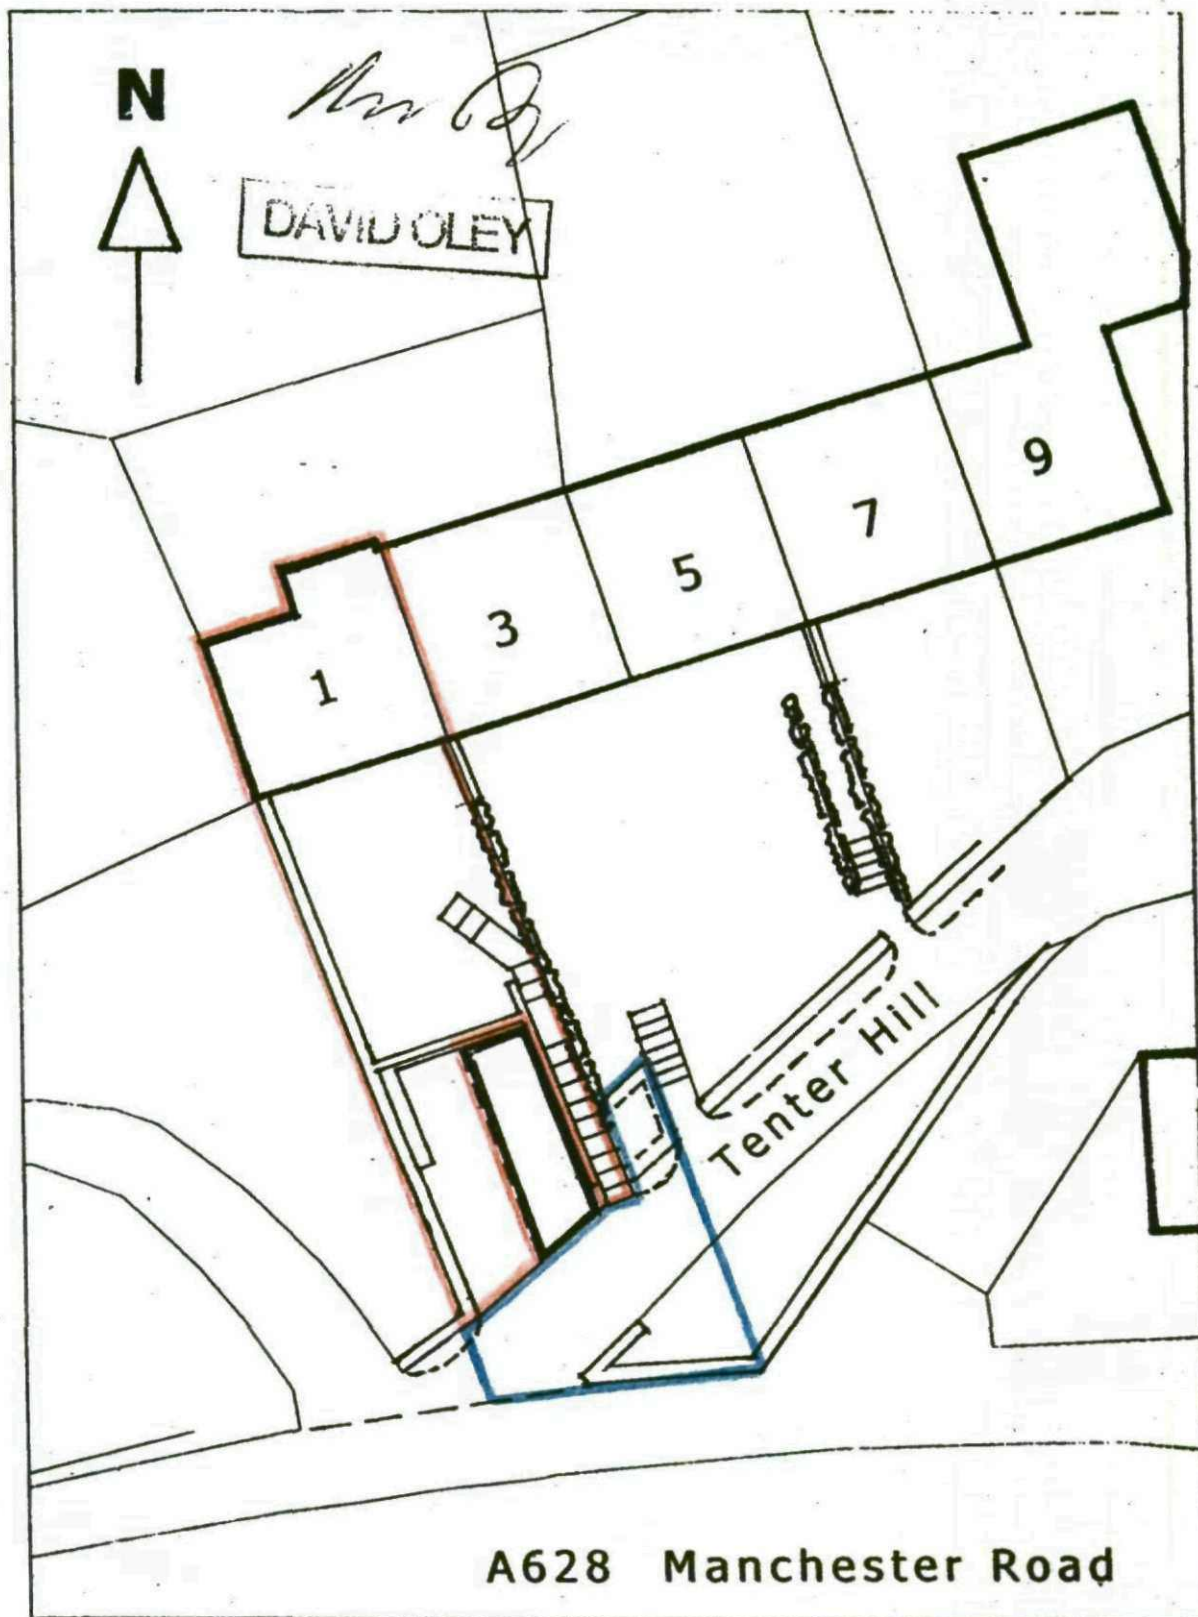

**Parking Spaces at 1, 3 and 5
Tenter Hill, Thurlstone, Sheffield**

Note : This plan has been prepared from the Ordnance
Survey sheet and on site measurement

Derek Pearson
Chartered Civil Engineer

Date : February 2004

Scale 1 : 250

LR

TITLE NUMBER
SYK489646

SOUTH YORKSHIRE : BARNSELY




ORDNANCE SURVEY MAP REFERENCE:

SE2363NW

SCALE 1:1250

SCROWN COPYRIGHT. Produced by V&A.R. Further reproduction in whole or in part is prohibited without the prior written permission of Ordnance Survey. Licence Number GD 372728.

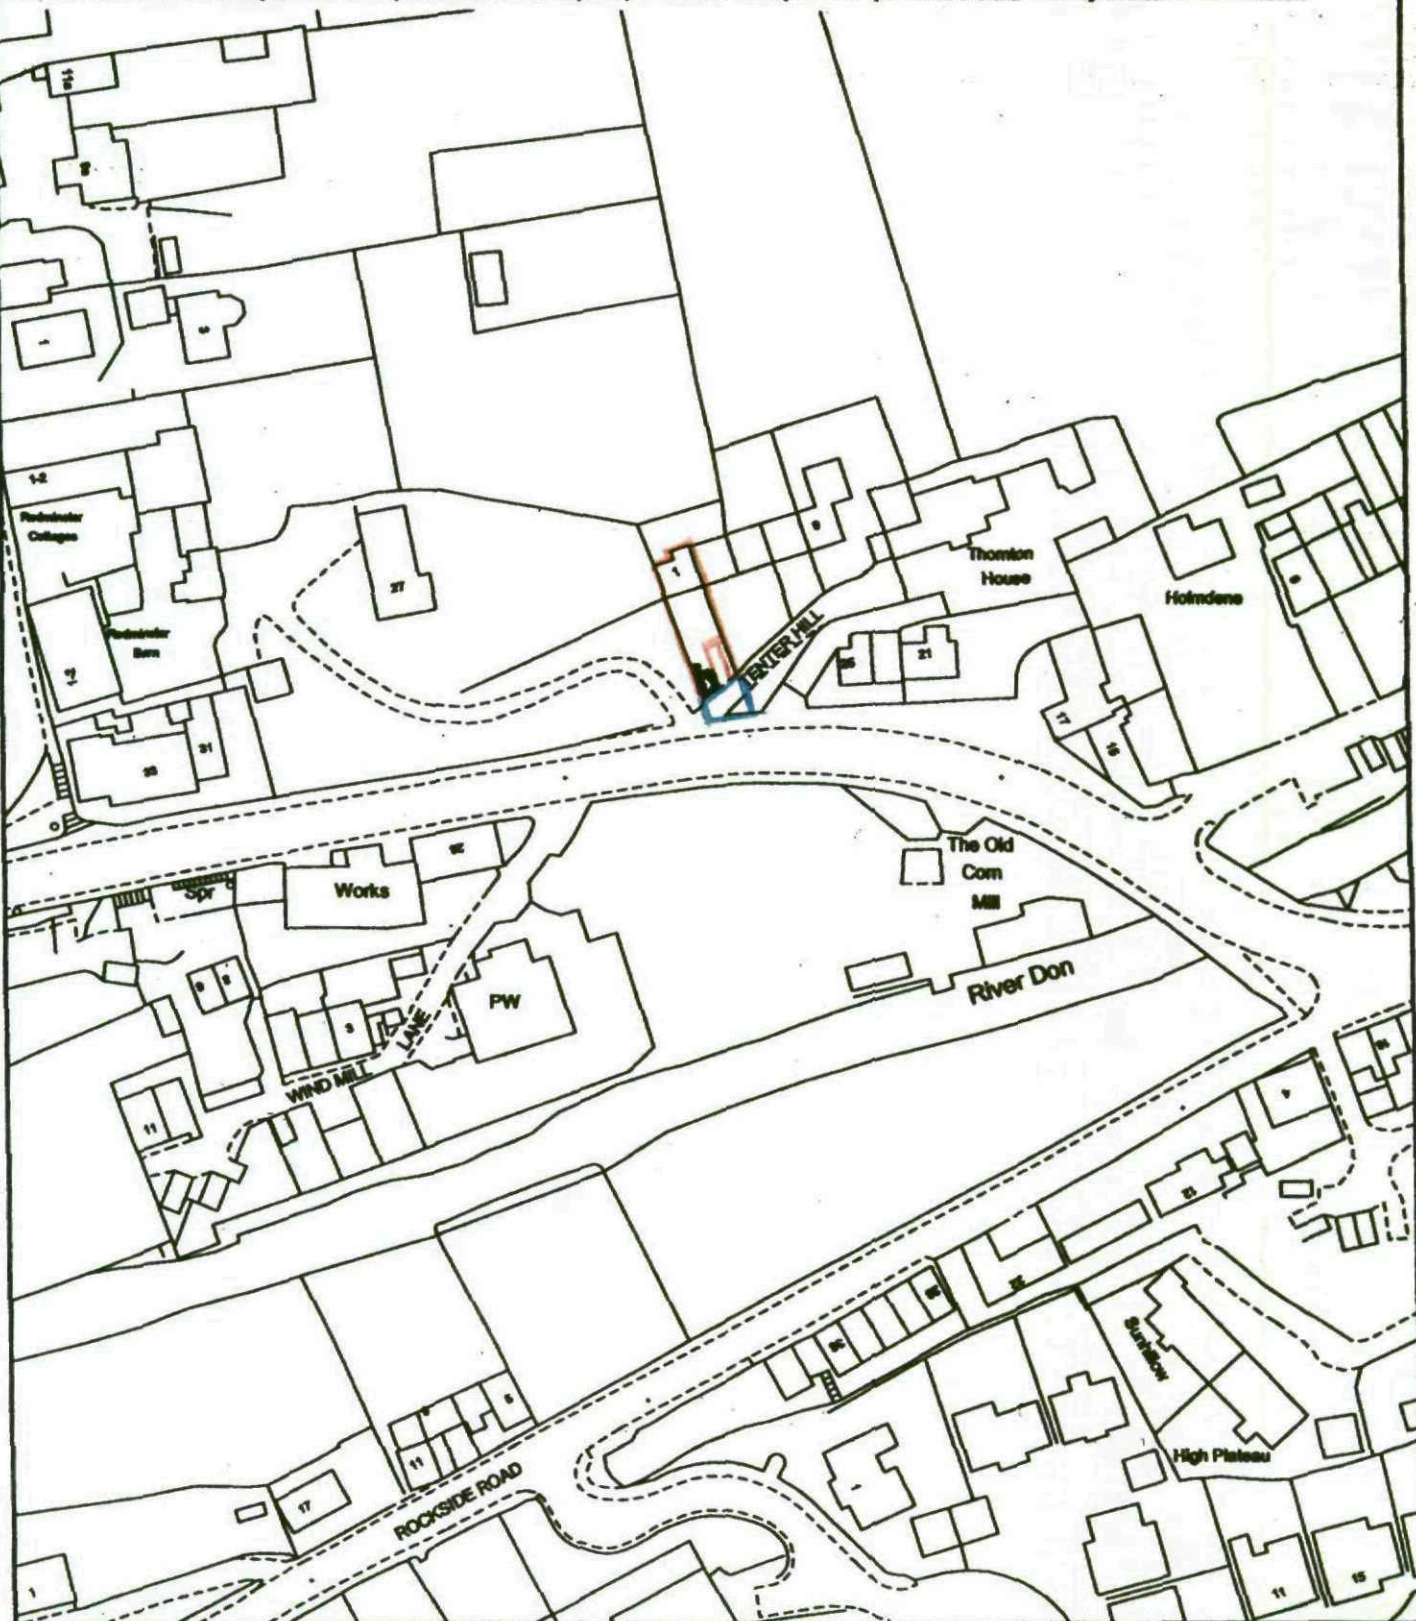

This title plan shows the general position of the boundaries: it does not show the exact line of the boundaries. Measurements scaled from this plan may not match measurements between the same points on the ground. For more information see Land Registry Public Guide 7 - Title Plans.

This official copy shows the state of the title plan on 18 October 2004 at 14:09:11. It may be subject to distortions in scale.

Under s.67 of the Land Registration Act 2002, this copy is admissible in evidence to the same extent as the original. Issued on 18 October 2004.

This title is dealt with by the Nottingham (East) District Land Registry.

