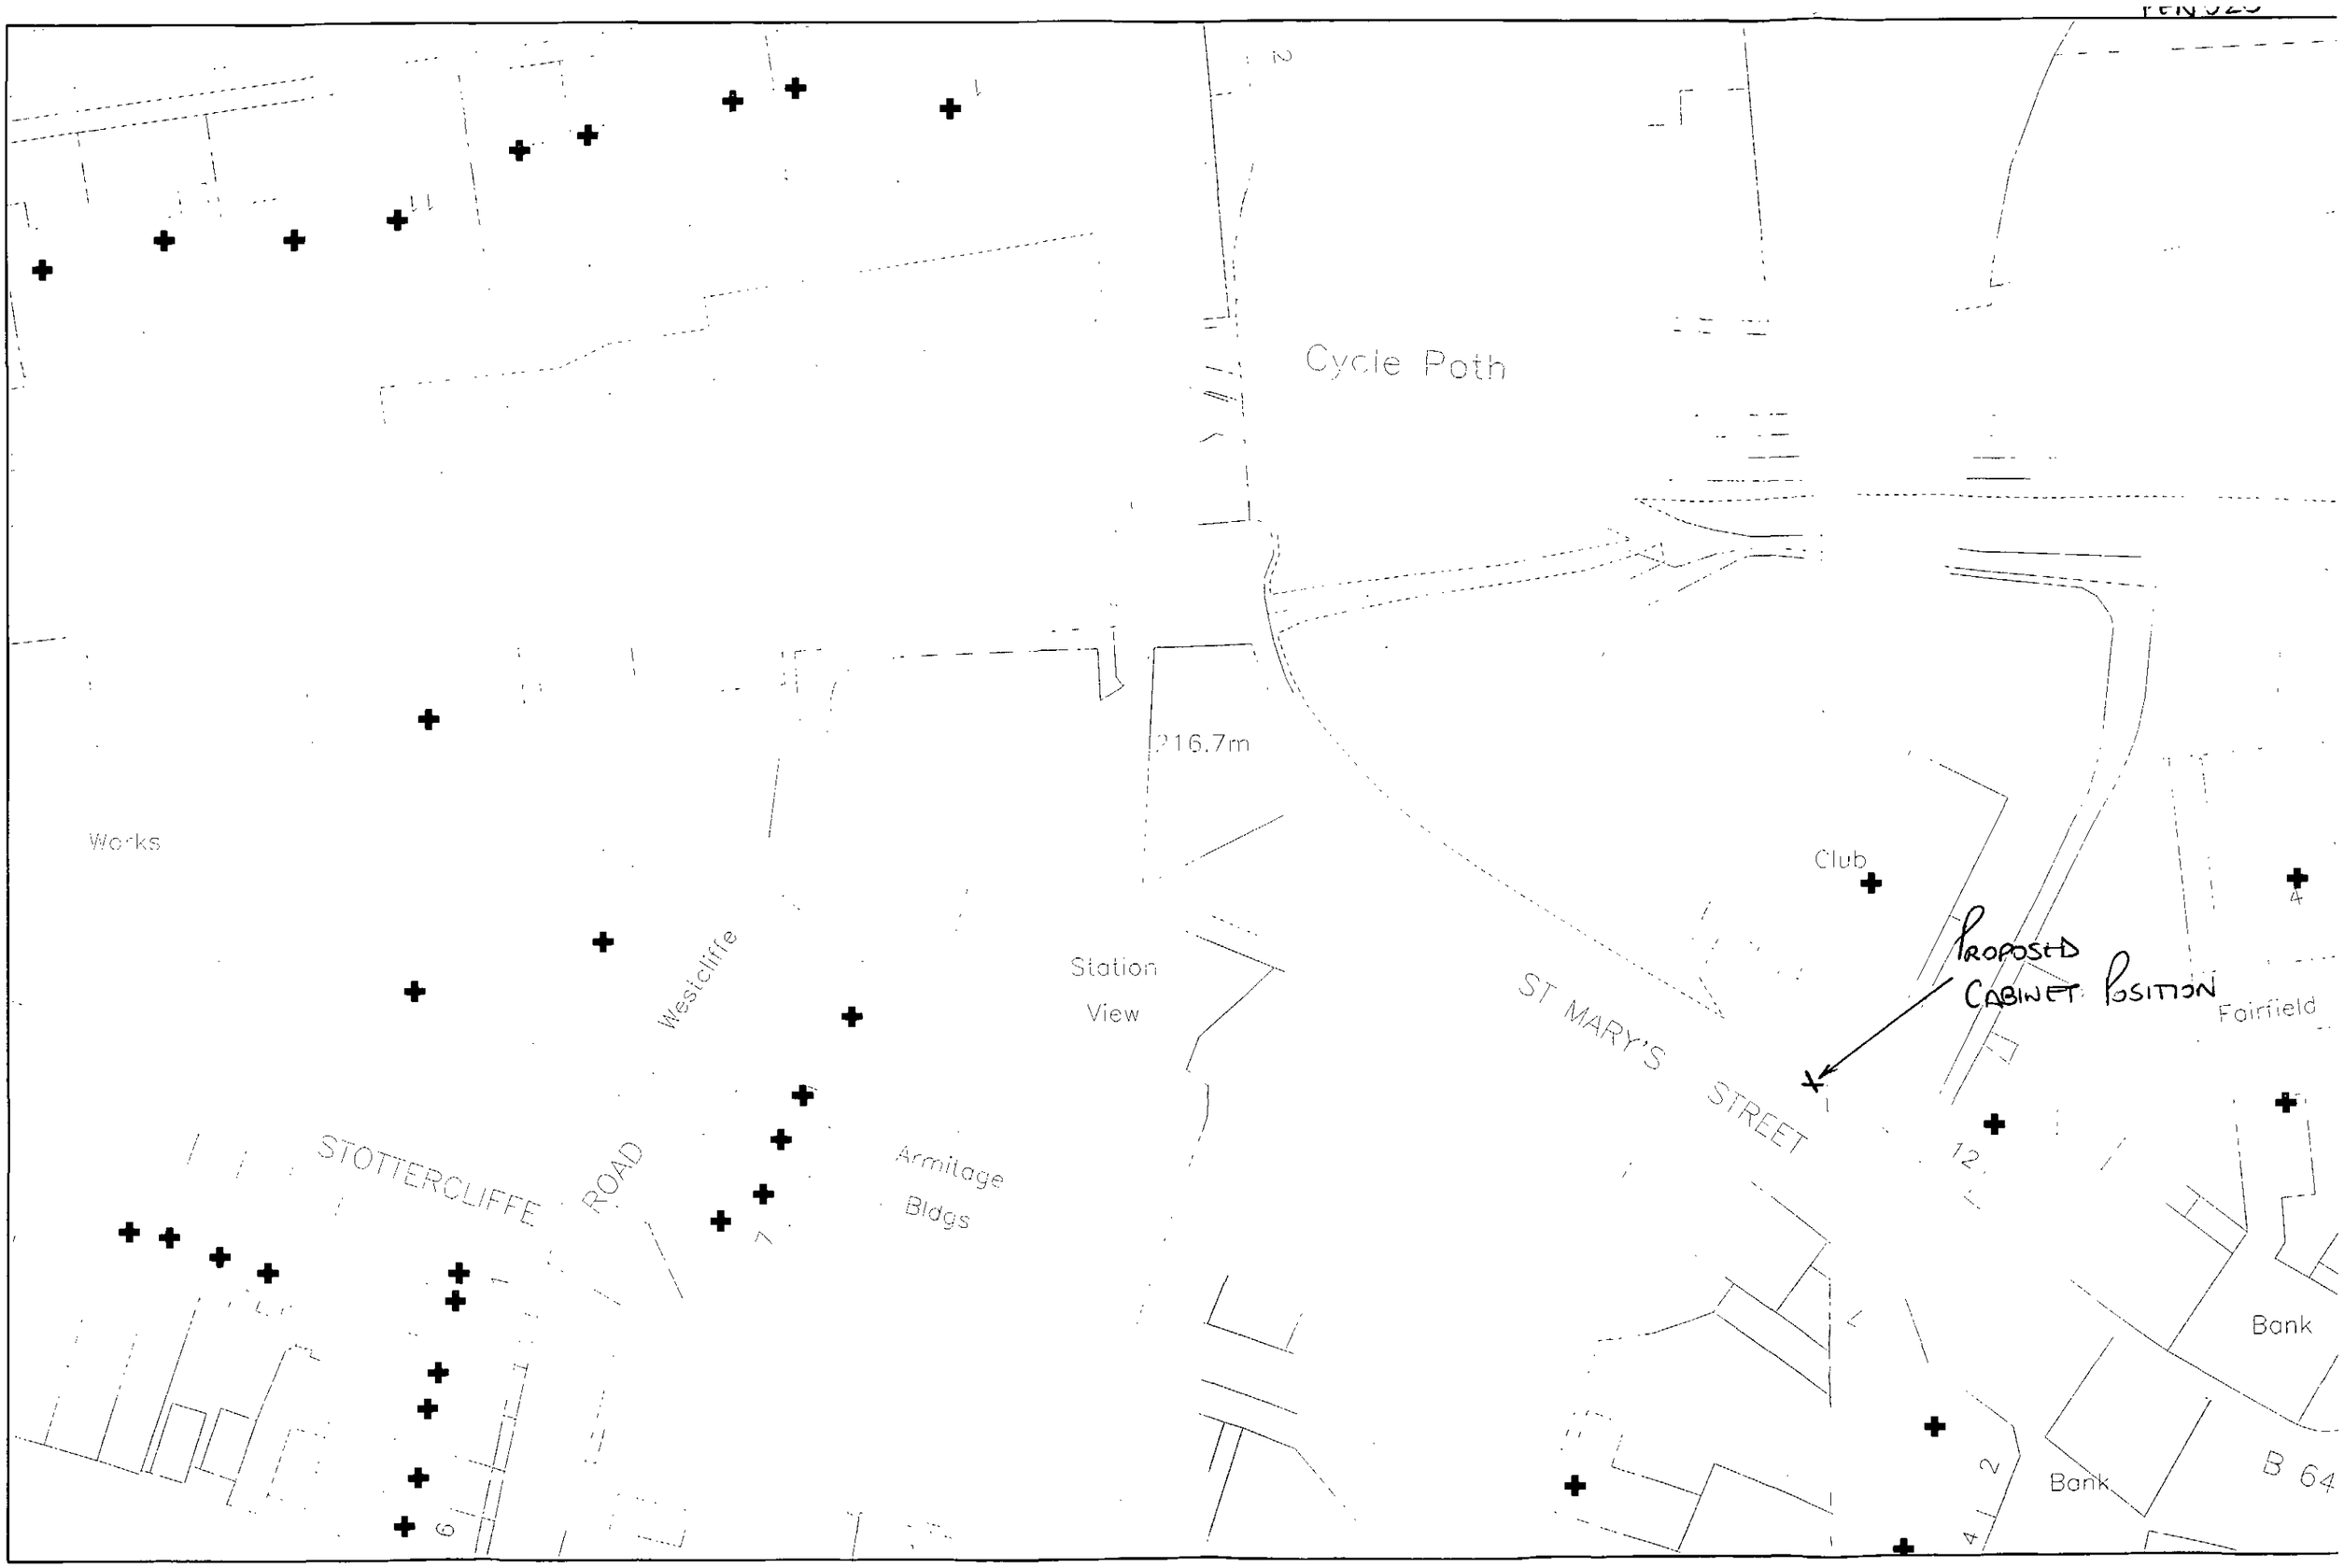


Kingston Communications

Network Engineering Centre,
Vulcan Street,
Clough Road,
Kingston upon Hull, HU6 7PS

05/07/2010

Scale 1:500

Based upon Ordnance Survey digital m
with the permission of The Controller
of Her Majesty's Stationery Office.
(c) Crown copyright licence ALD50363A