




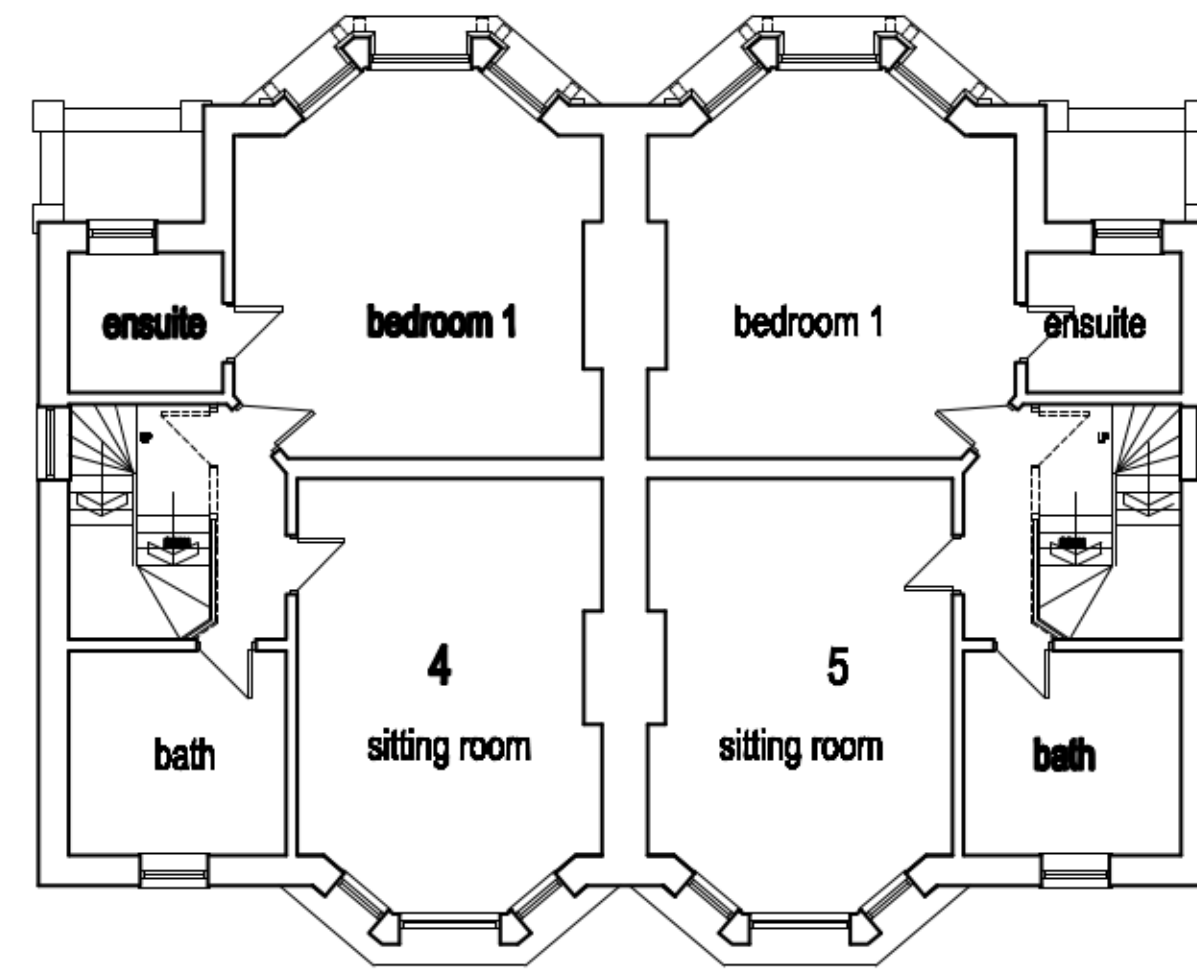


FIRST FLOOR PLAN

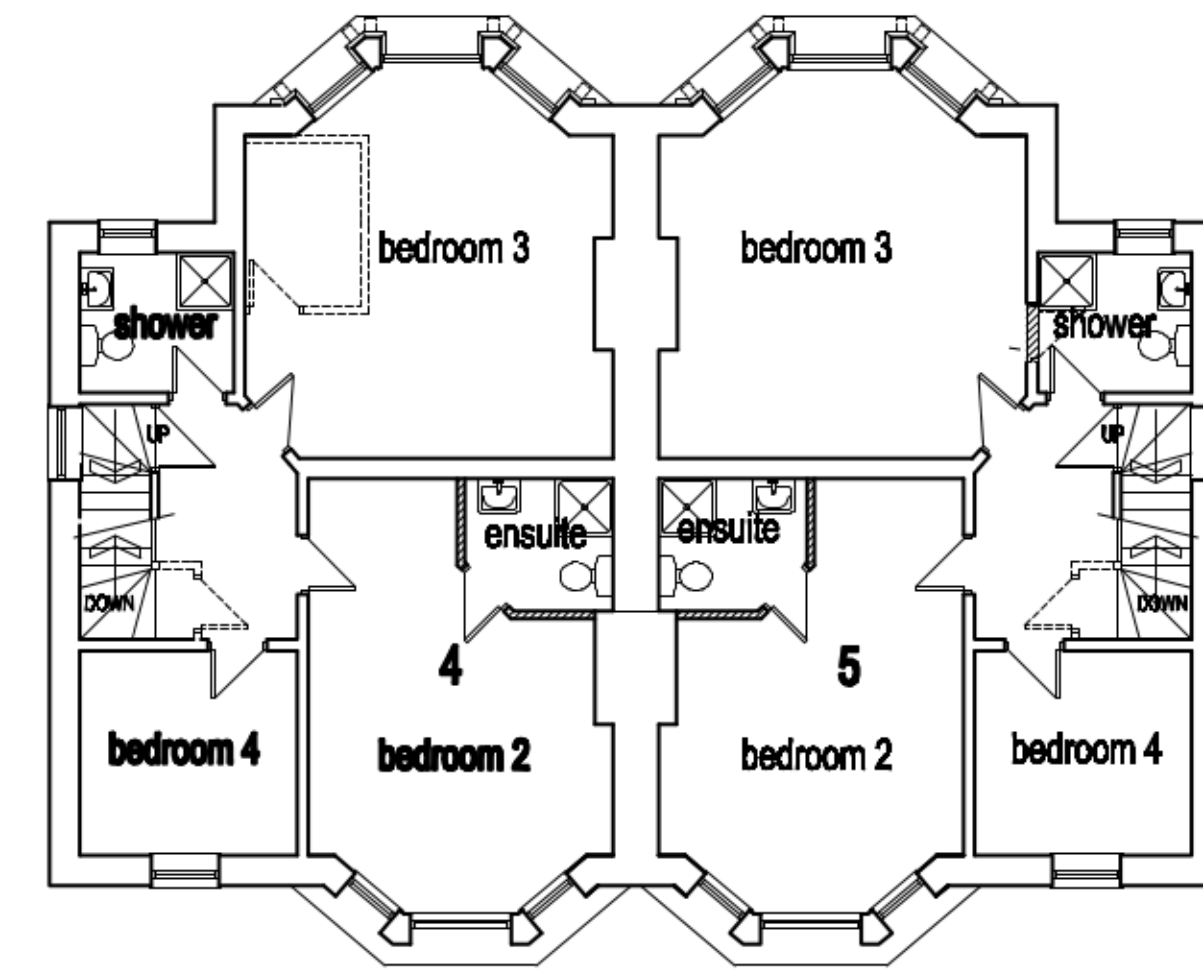

SECOND FLOOR PLAN

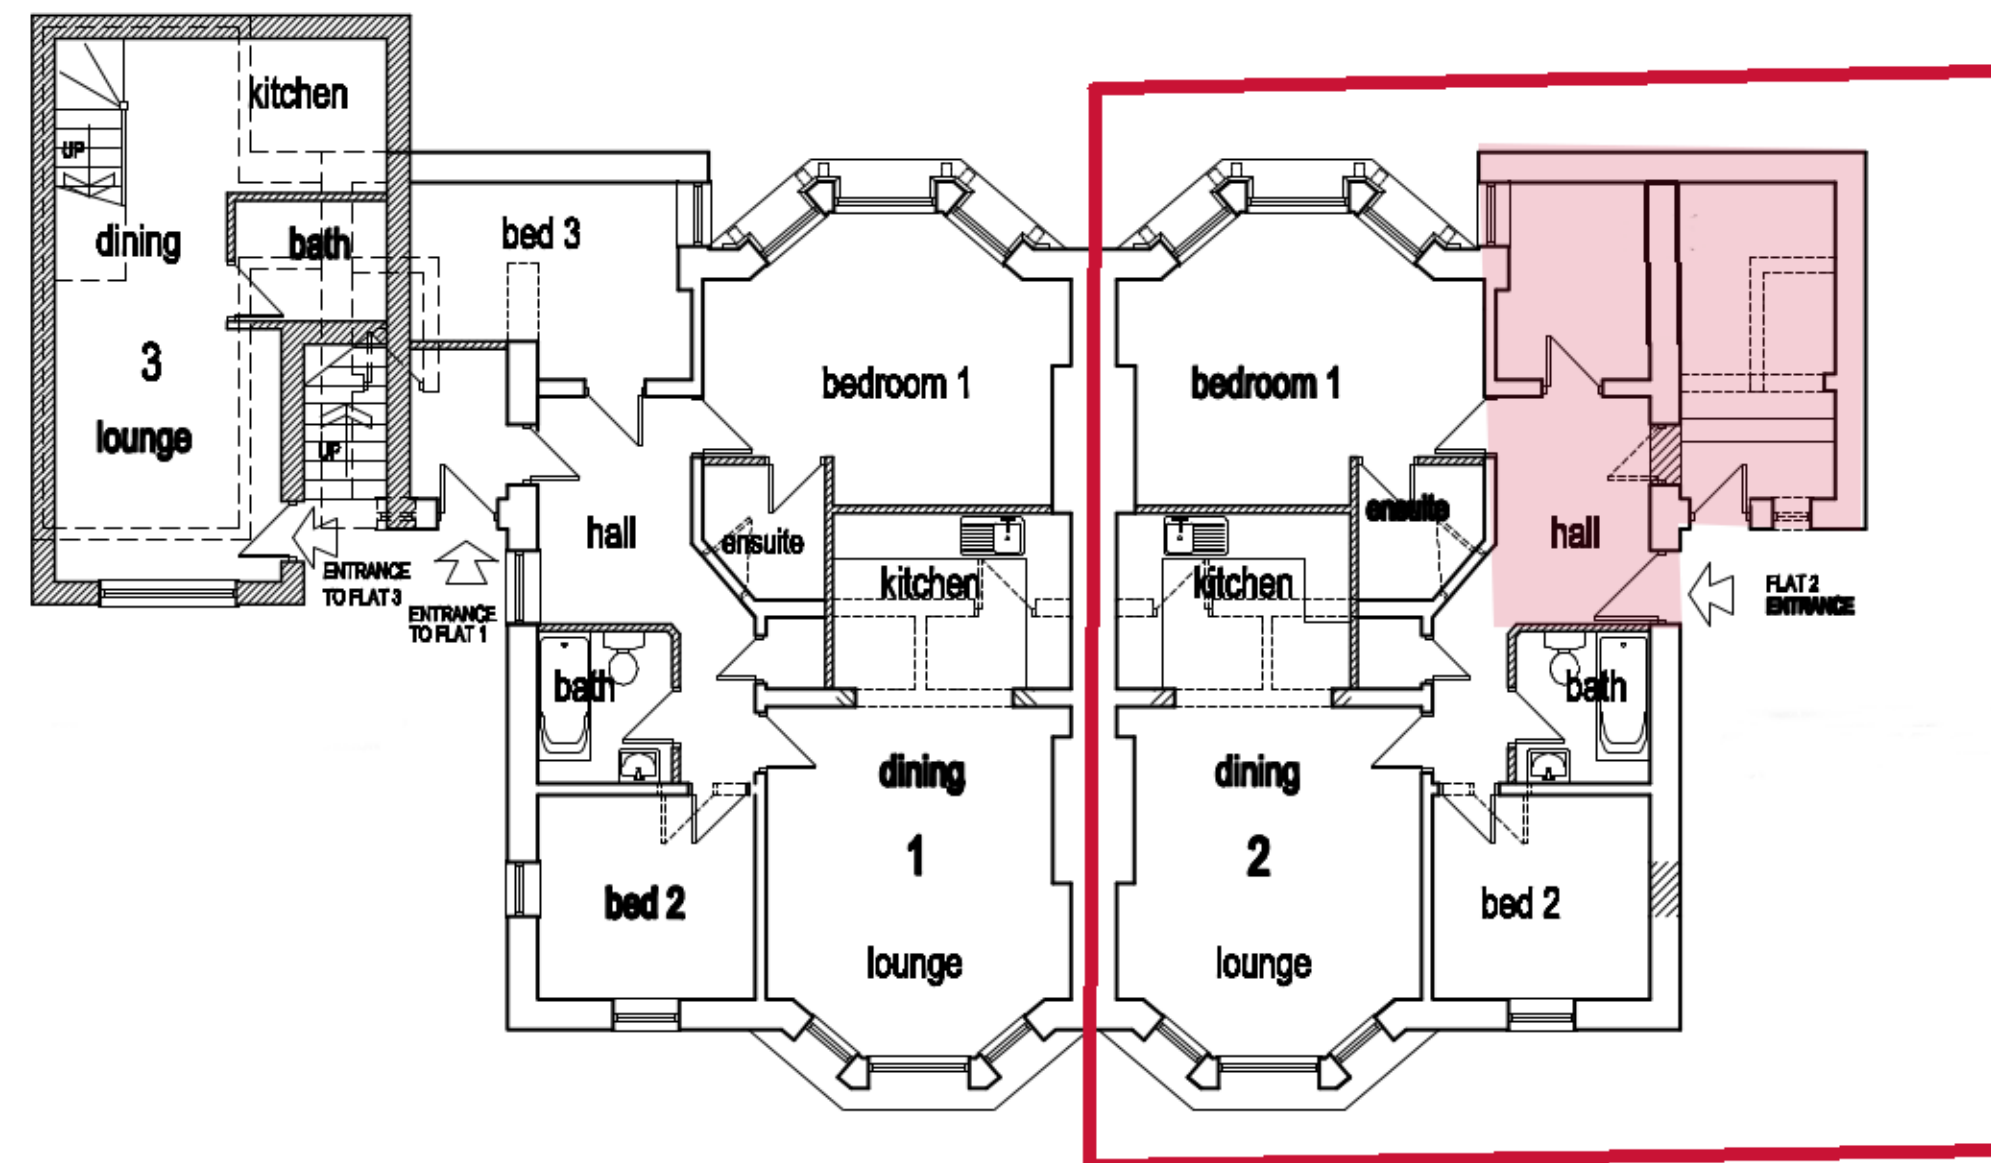

LOWER GROUND FLOOR PLAN

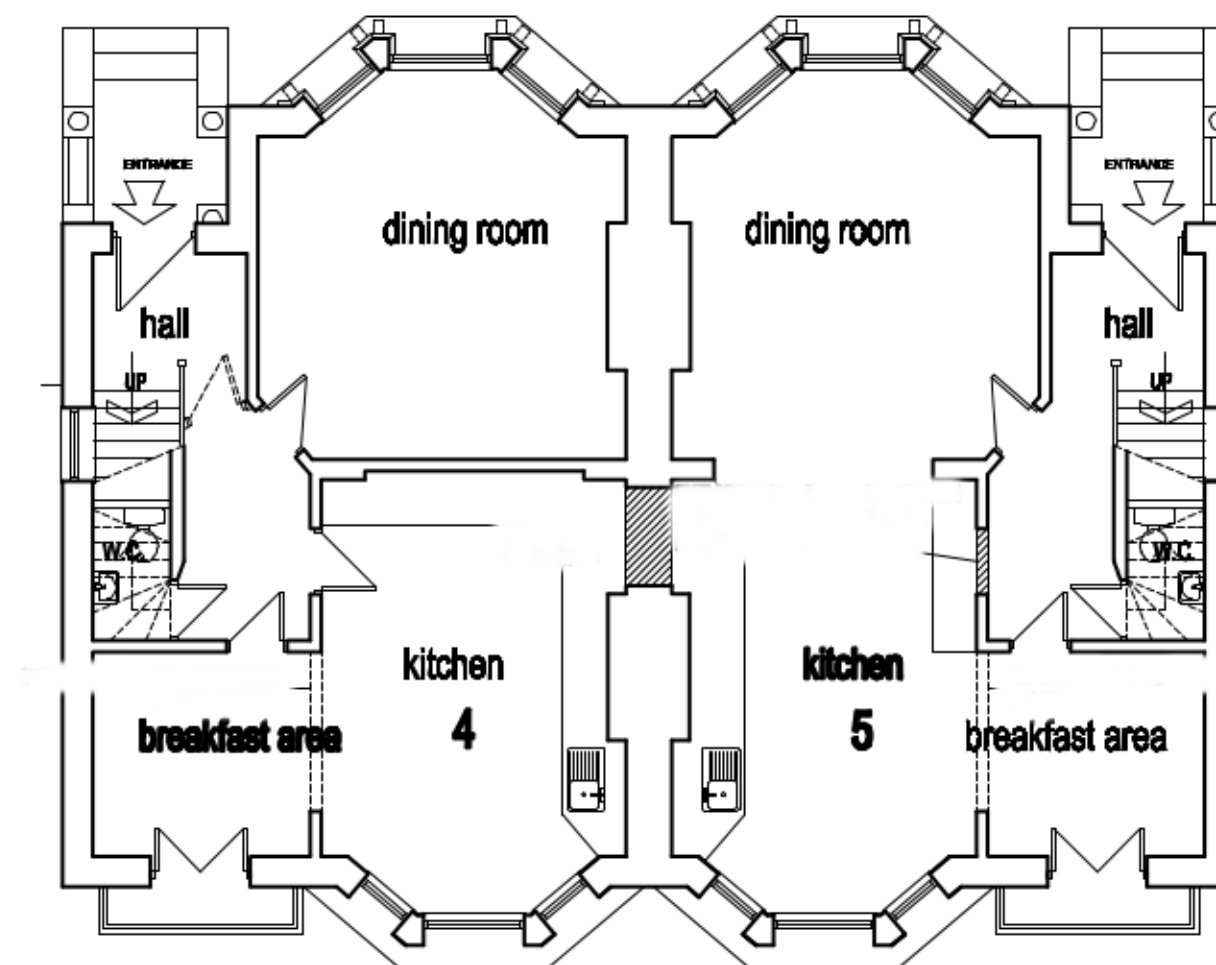

UPPER GROUND FLOOR PLAN

PLAN AS EXISTING