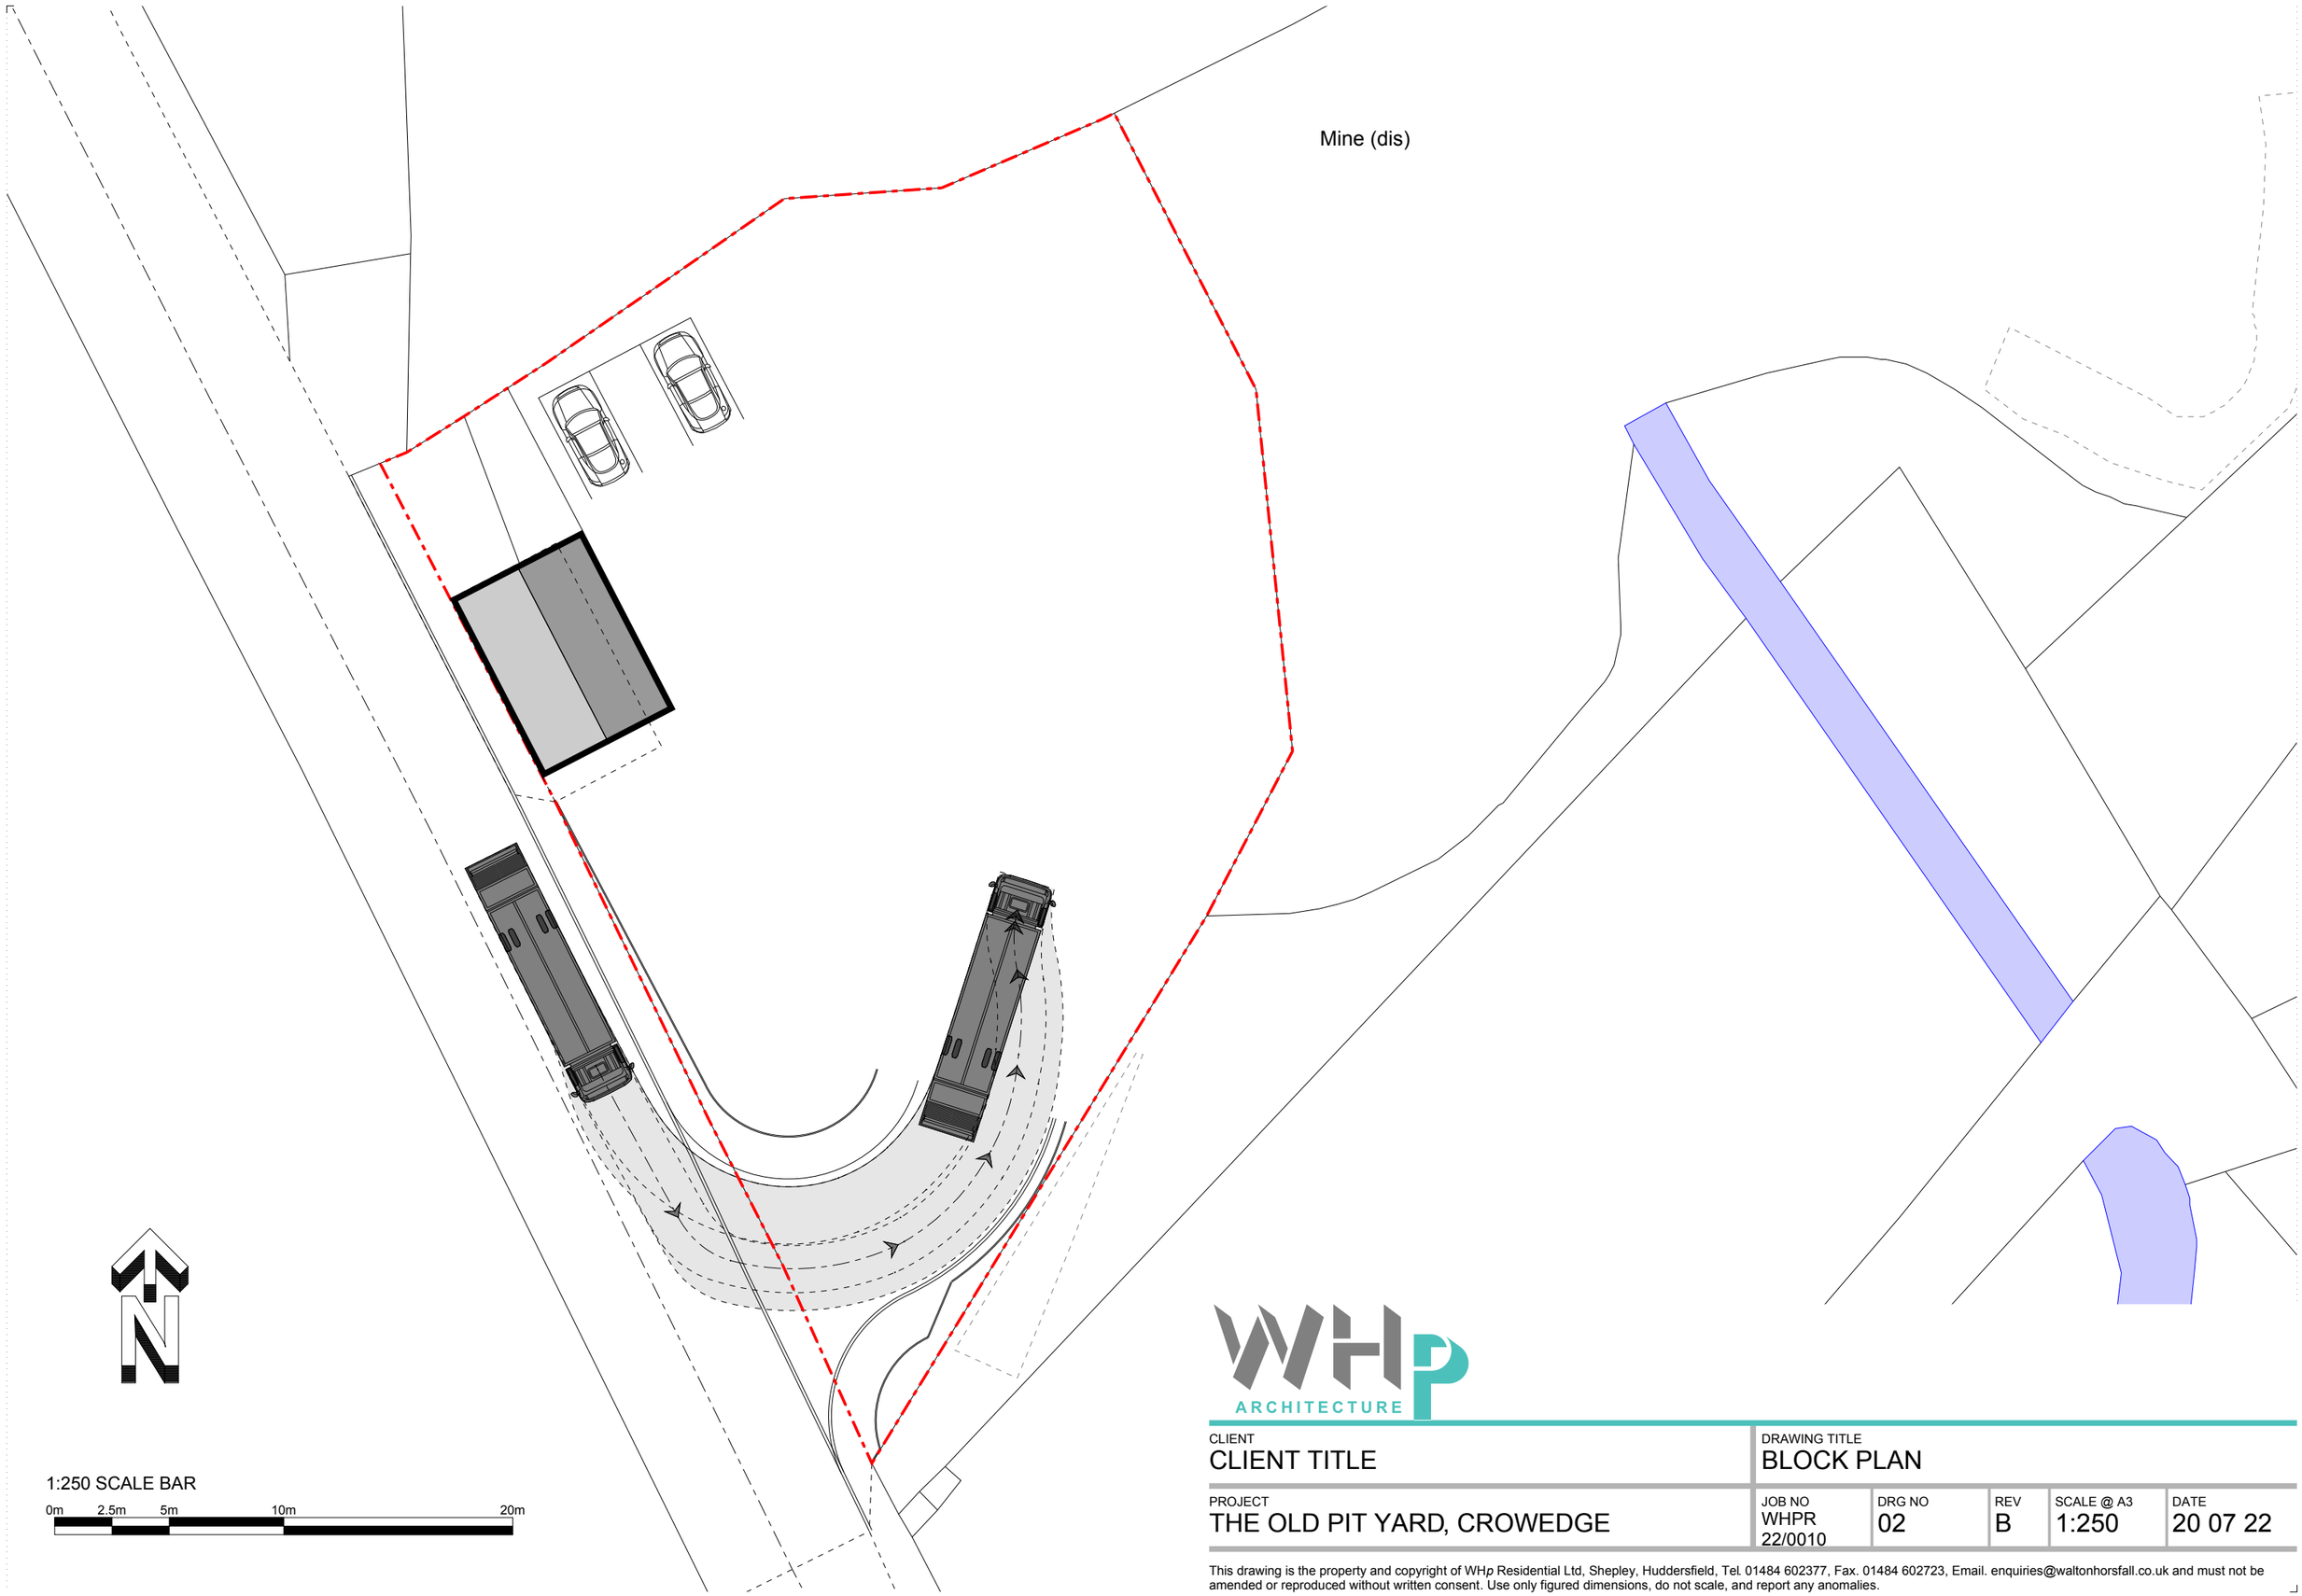


1:250 SCALE BAR

0m 2.5m 5m 10m 20m

WHP ARCHITECTURE

CLIENT	DRAWING TITLE				
CLIENT TITLE	BLOCK PLAN				
PROJECT	JOB NO	DRG NO	REV	SCALE @ A3	DATE
THE OLD PIT YARD, CROWEDGE	WHPR 22/0010	02	B	1:250	20 07 22

This drawing is the property and copyright of WH*p* Residential Ltd, Shepley, Huddersfield, Tel. 01484 602377, Fax. 01484 602723, Email. enquiries@waltonhorsfall.co.uk and must not be amended or reproduced without written consent. Use only figured dimensions, do not scale, and report any anomalies.