
© THIS DRAWING IS THE PROPERTY OF JPG (LEEDS) LIMITED
REGISTERED IN ENGLAND No 4274608. COPYRIGHT RESERVED


DO NOT SCALE

NOTES

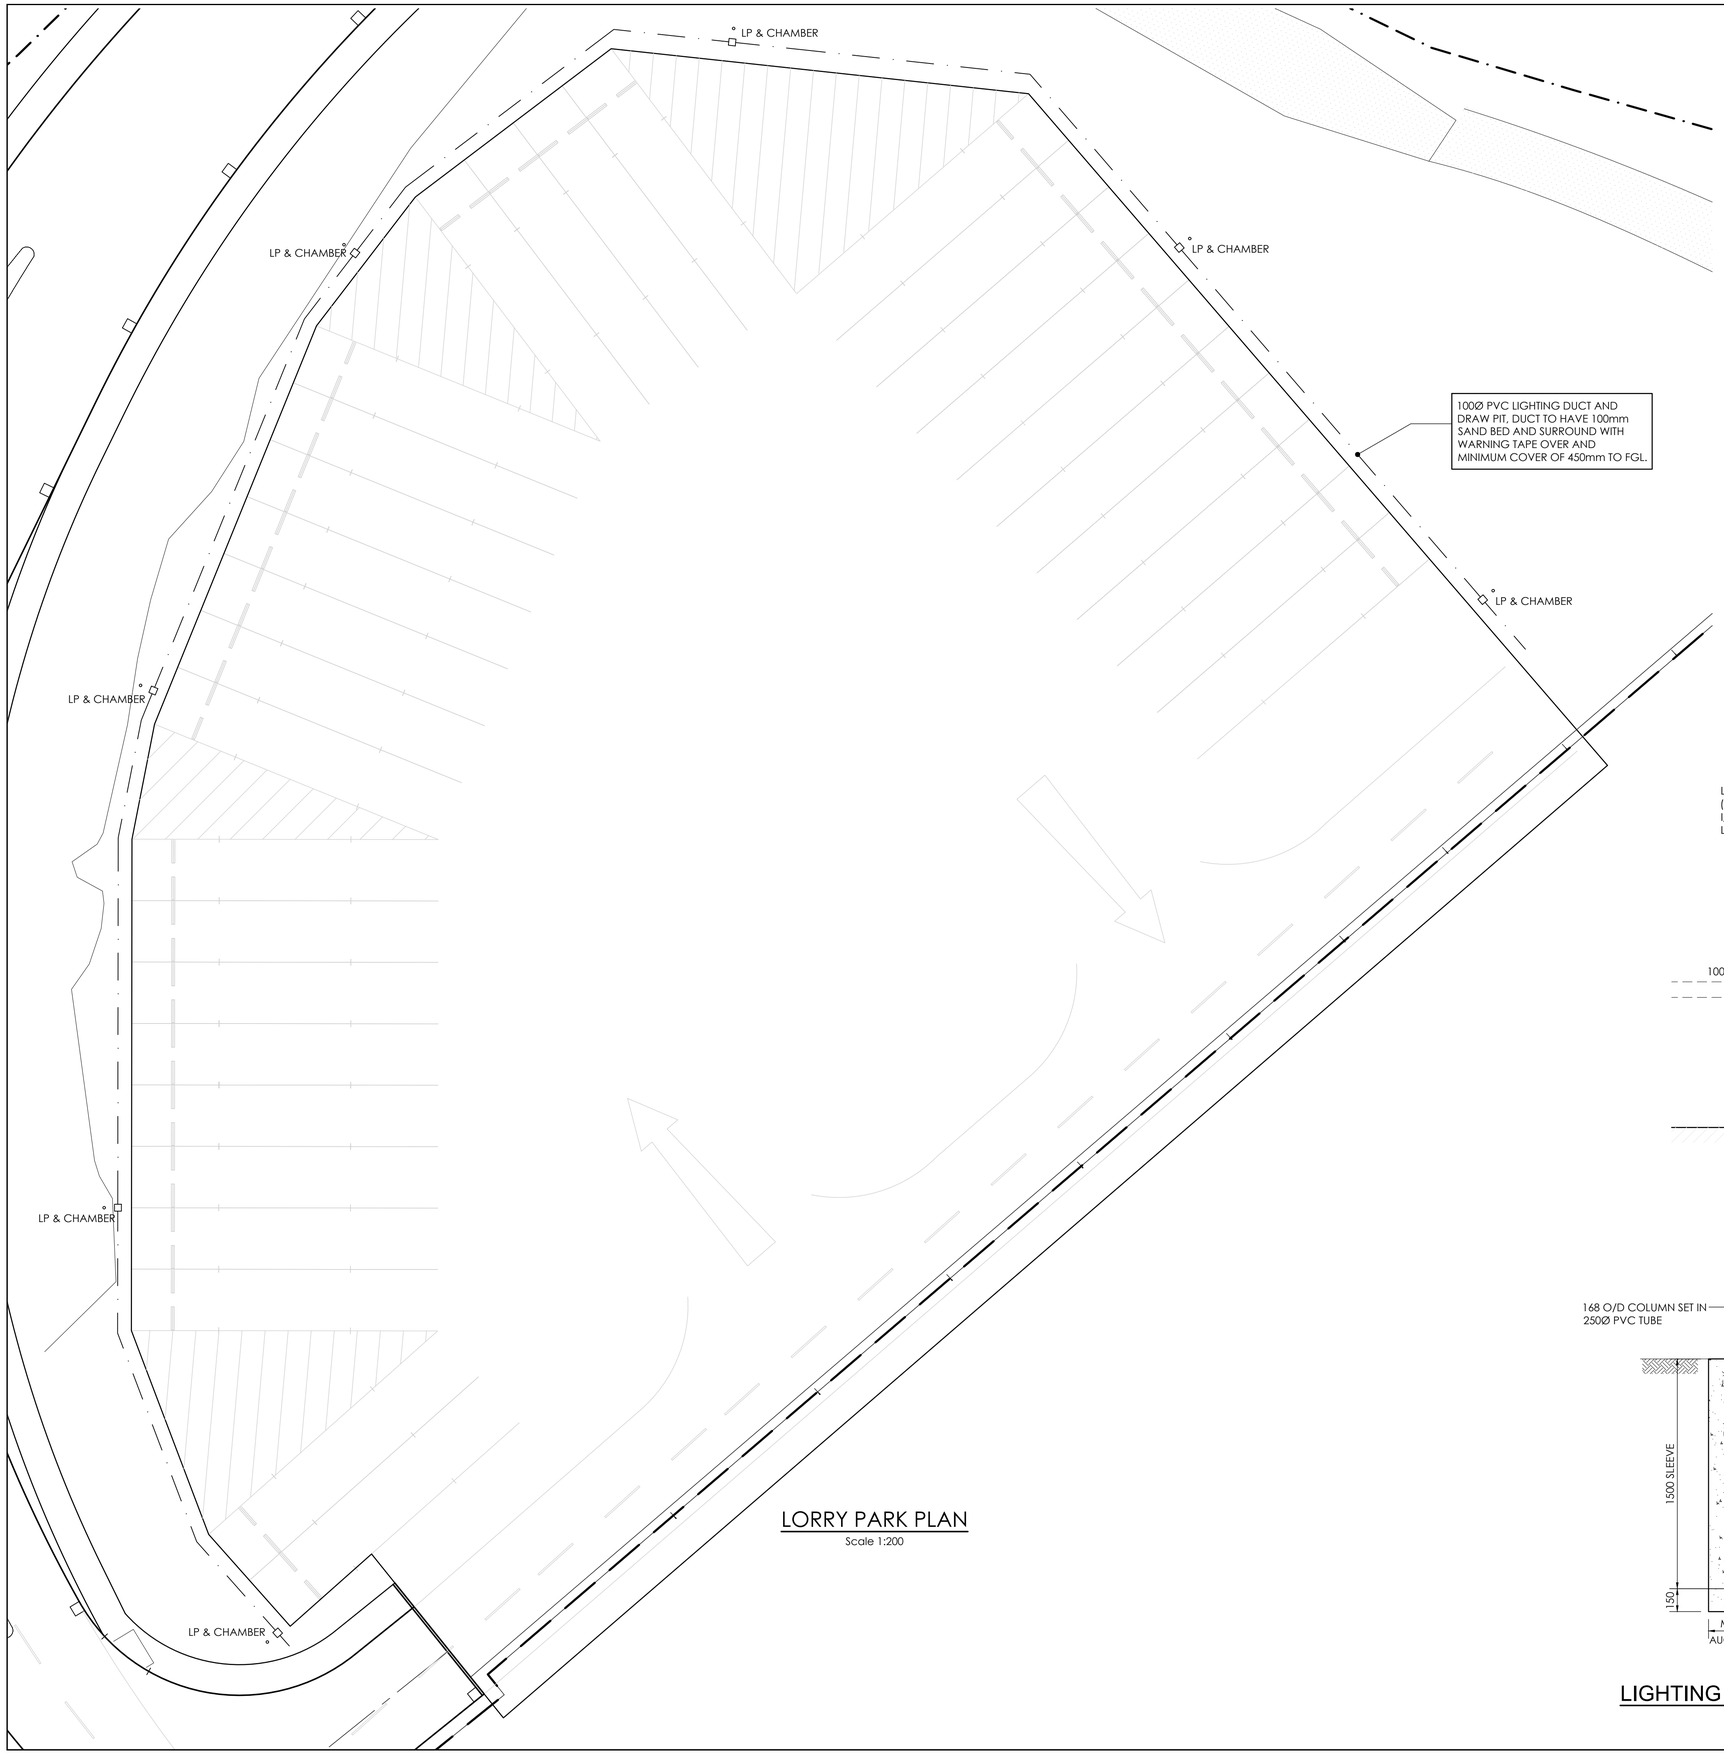


LORRY PARK PLAN

Scale 1:200

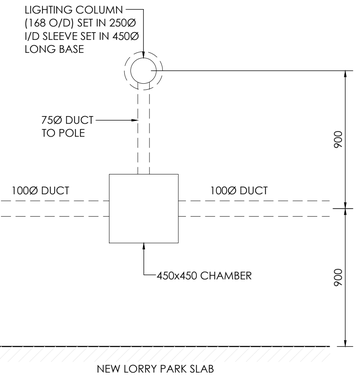

PLAN

Scale 1:20

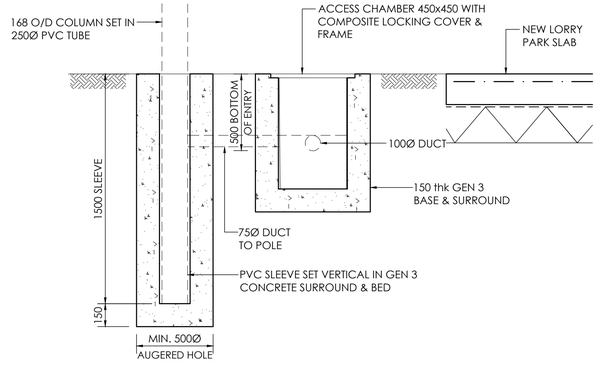

LIGHTING POLE DUCT CHAMBER & BASE DETAIL

Scale 1:20

WORK IN PROGRESS

REV	DESCRIPTION	DATE	BY

Job Title
PARK SPRING ROAD
GRIMETHORPE
BARNSLEY

Drawing Title
LIGHTING COLUMNS AND DUCTS
LAYOUT AND DETAILS

Architect

JPG
www.jpg.group
Leeds: 0113 263 1155 | London: 020 7947 4148

Checked	Date	Scale		Drawn
MDP	Aug '18	1:200 1:25	A1	MT

Drawing No 5511-03