
CORTONWOOD COLLIERY MINING MEMORIAL

LOCATION: CORTONWOOD COLLIERY STATION

MINER'S LAMP

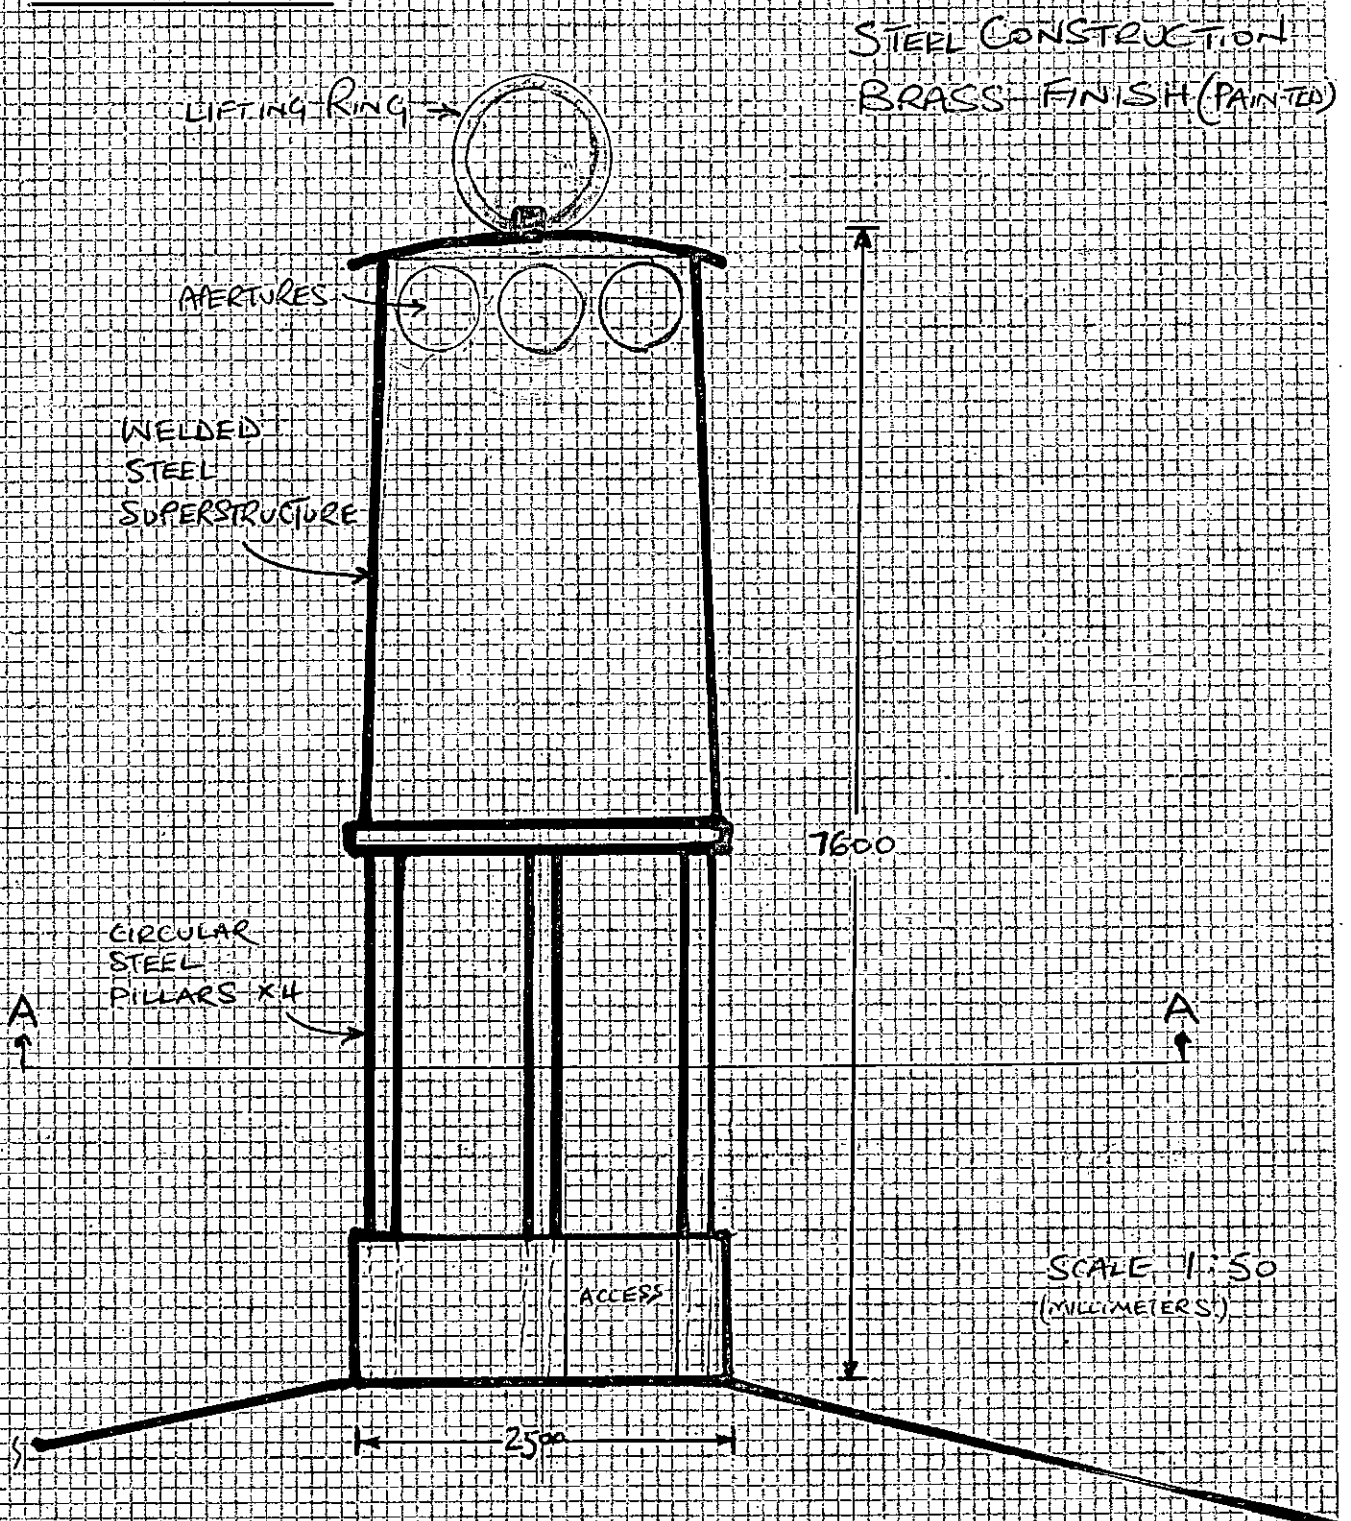

PLANNING APPLICATION BY:
ELSECAR HERITAGE RAILWAY
THE COALFIELD MEMORIAL LINE
WATH ROAD
ELSECAR
S74 8HJ
D.W. TILLING 11.08.14


PLANNING REFERENCE
PP.0359.5062

CORTONWOOD COLLIERY MINING MEMORIAL


LOCATION : CORTONWOOD STATION

MINERS LAMP

PLAN VIEW

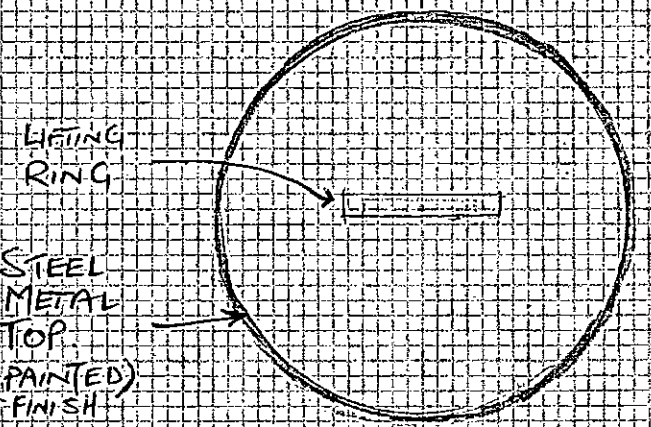

SECTION A - A

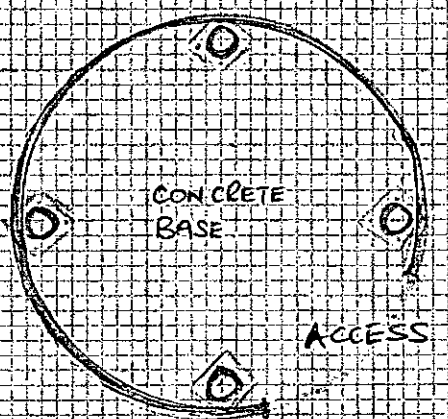

SCALE 1:50

PLANNING APPLICATION BY:
ELSECAR HERITAGE RAILWAY
THE COALFIELD MEMORIAL LINE
WATH ROAD
ELSECAR
S74 8HJ
D.W FILLING 11.8.14
TEL 0773 823 1639

PLANNING REF:
PP - 0359 - 5062