


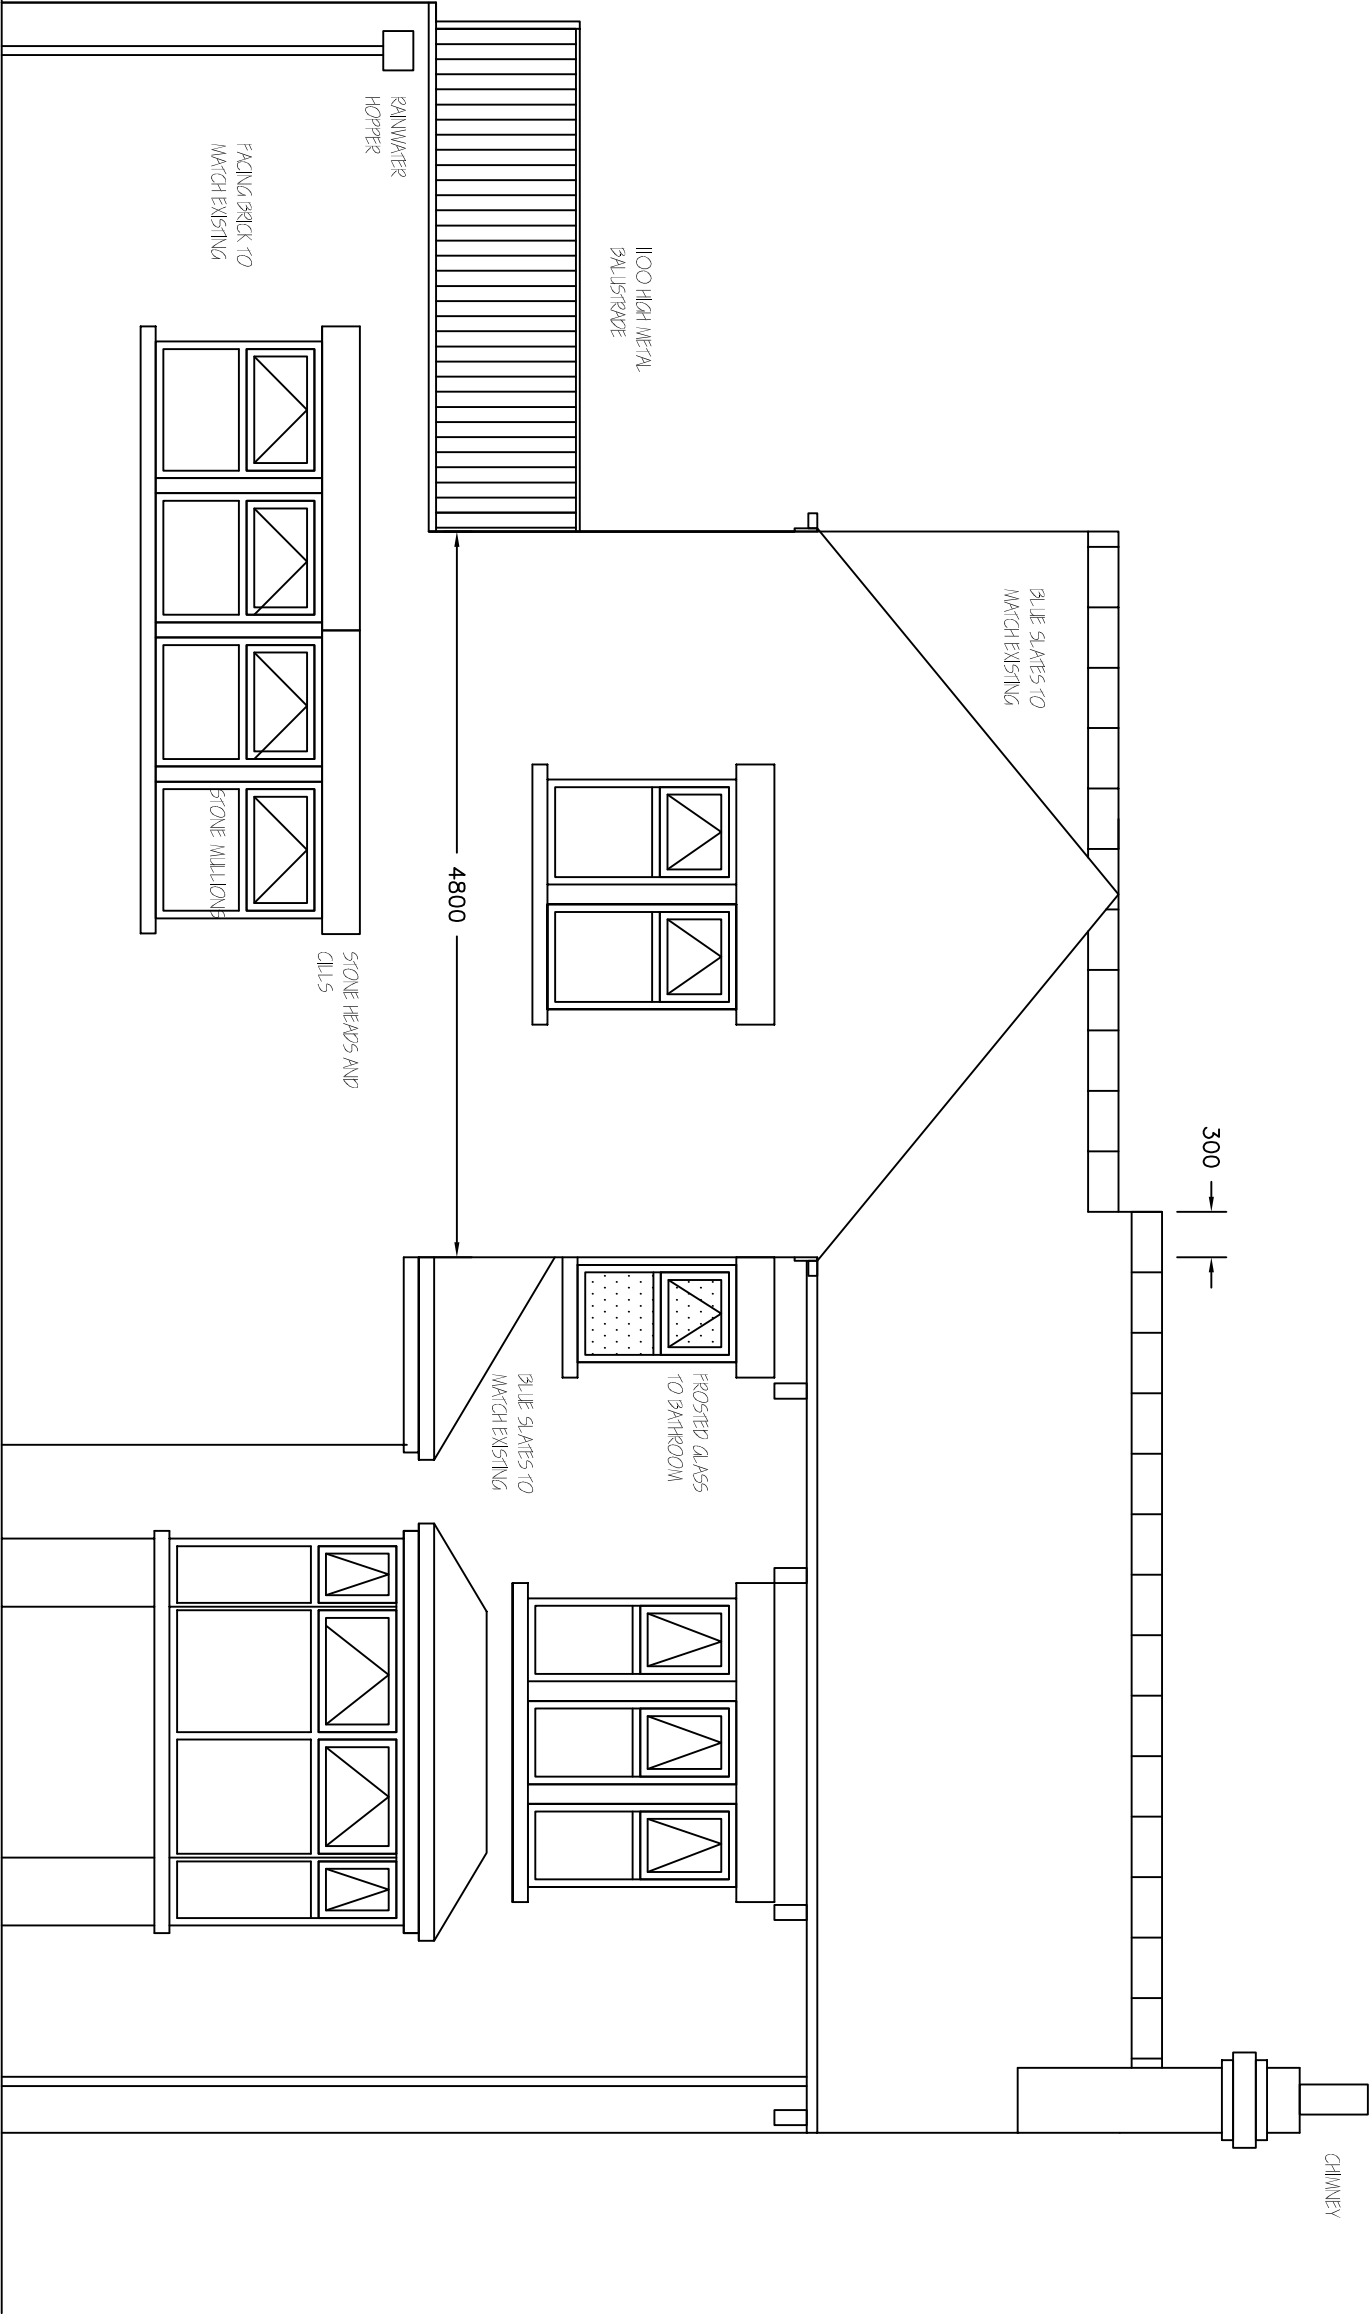

PROPOSED REAR
ELEVATION 1:50

Revisions	A. First floor amended		04-02-
This drawing is for planning permission only and is not a construction drawing.			
Drawing Title	PROPOSED-ELEVATIONS		
Job No. - Dwg No.	JH/2013/8	.	—
Client:	JOHN HUTCHINSON PARK HOUSE WORSBOROUGH DALE BARNISLEY S70 3SF		
Scale.	1:50		