
Location Maps – Coalpit Lane Allotments

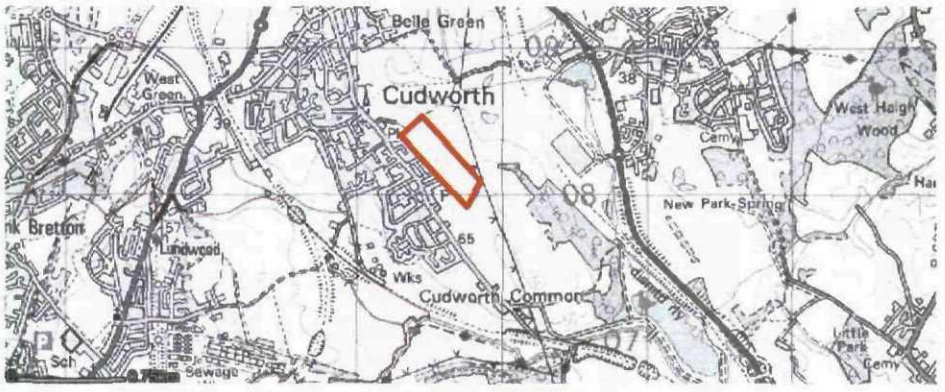






Grid reference – SE39450 08067
X (Eastings) – 439450
Y (Northings) – 408067
Latitude – 53.567739
Longitude - -1.4058101

Coalpit Lane Site Map

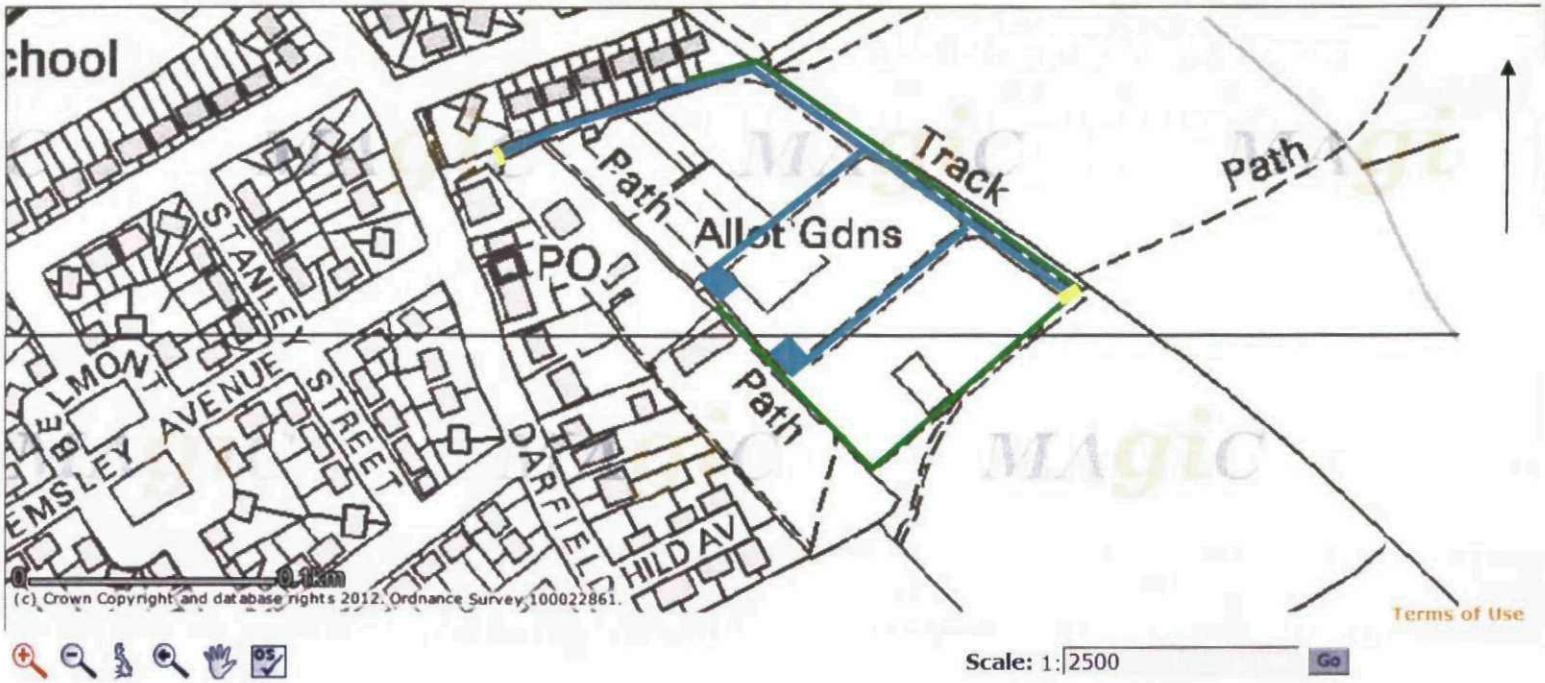


Scale: 1:2500 Go

Key


	Item
	Road surfacing - 3m wide, 100mm sub surface (38mm to dust hard carboniferous limestone or recycled equivalent), 50mm top surface compacted road planings
	1.8m high, galvanised steel palisade 'w' profile, round top fencing
	3.5m wide gates. 1.8m high, galvanised steel palisade 'w' profile, round top fencing

Coalpit Lane Location Map

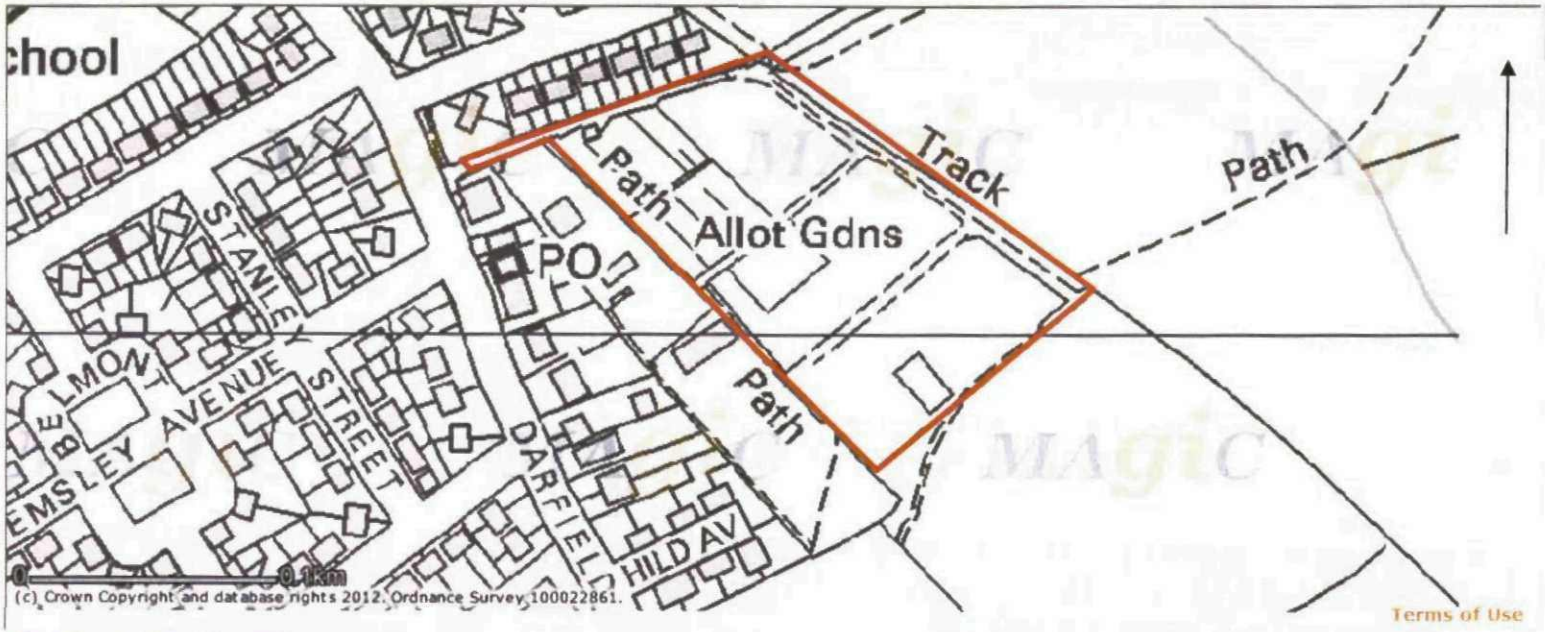

Scale: 1:2500 Go

Coalpit Lane Access Rights Map

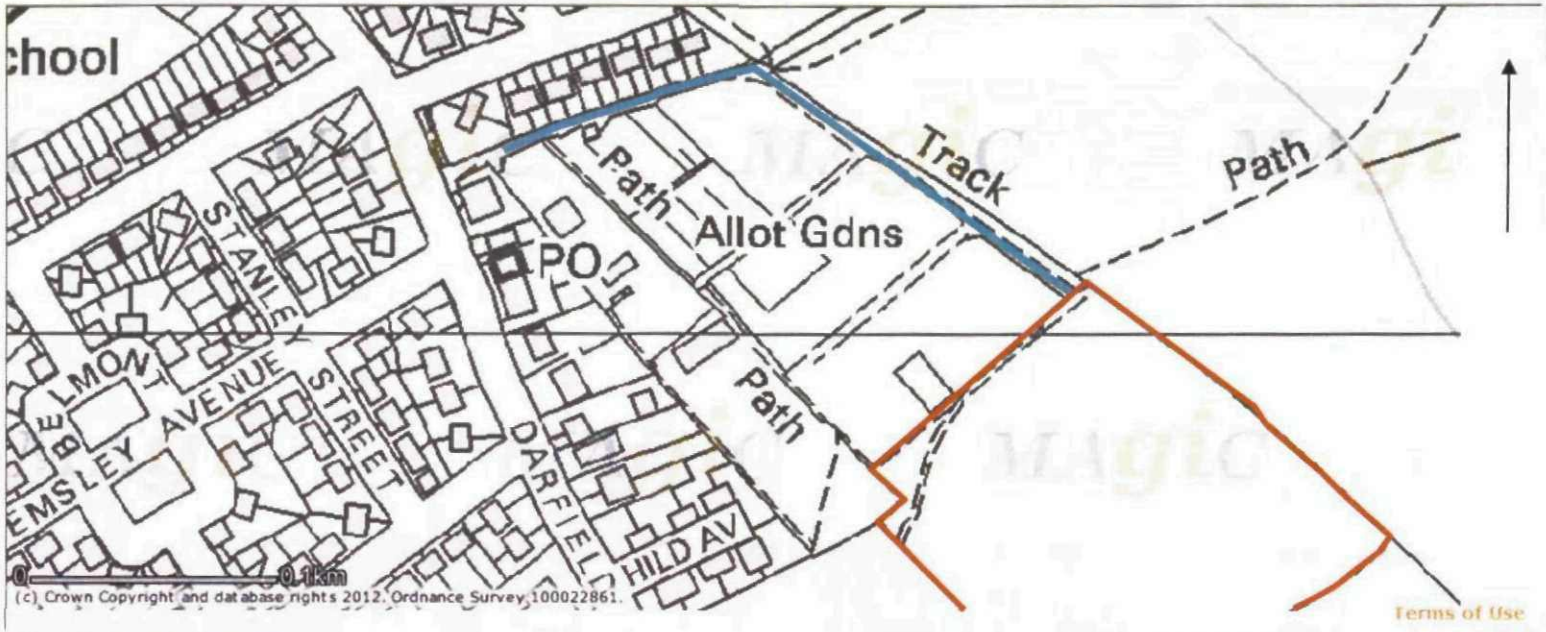

Scale: 1:2500 Go

Key

	Item
	Access rights for Richard Richmond of Manor Farm, Cross Street, Monk Bretton Barnsley, S71 2EP – 01226 205429
	Land owned by Manor Farm