
Unauthorised reproduction infringes Crown copyright and may lead to prosecution or civil proceedings.

BMBC Licence Number LA076090 - 2001

Layout width 267mm

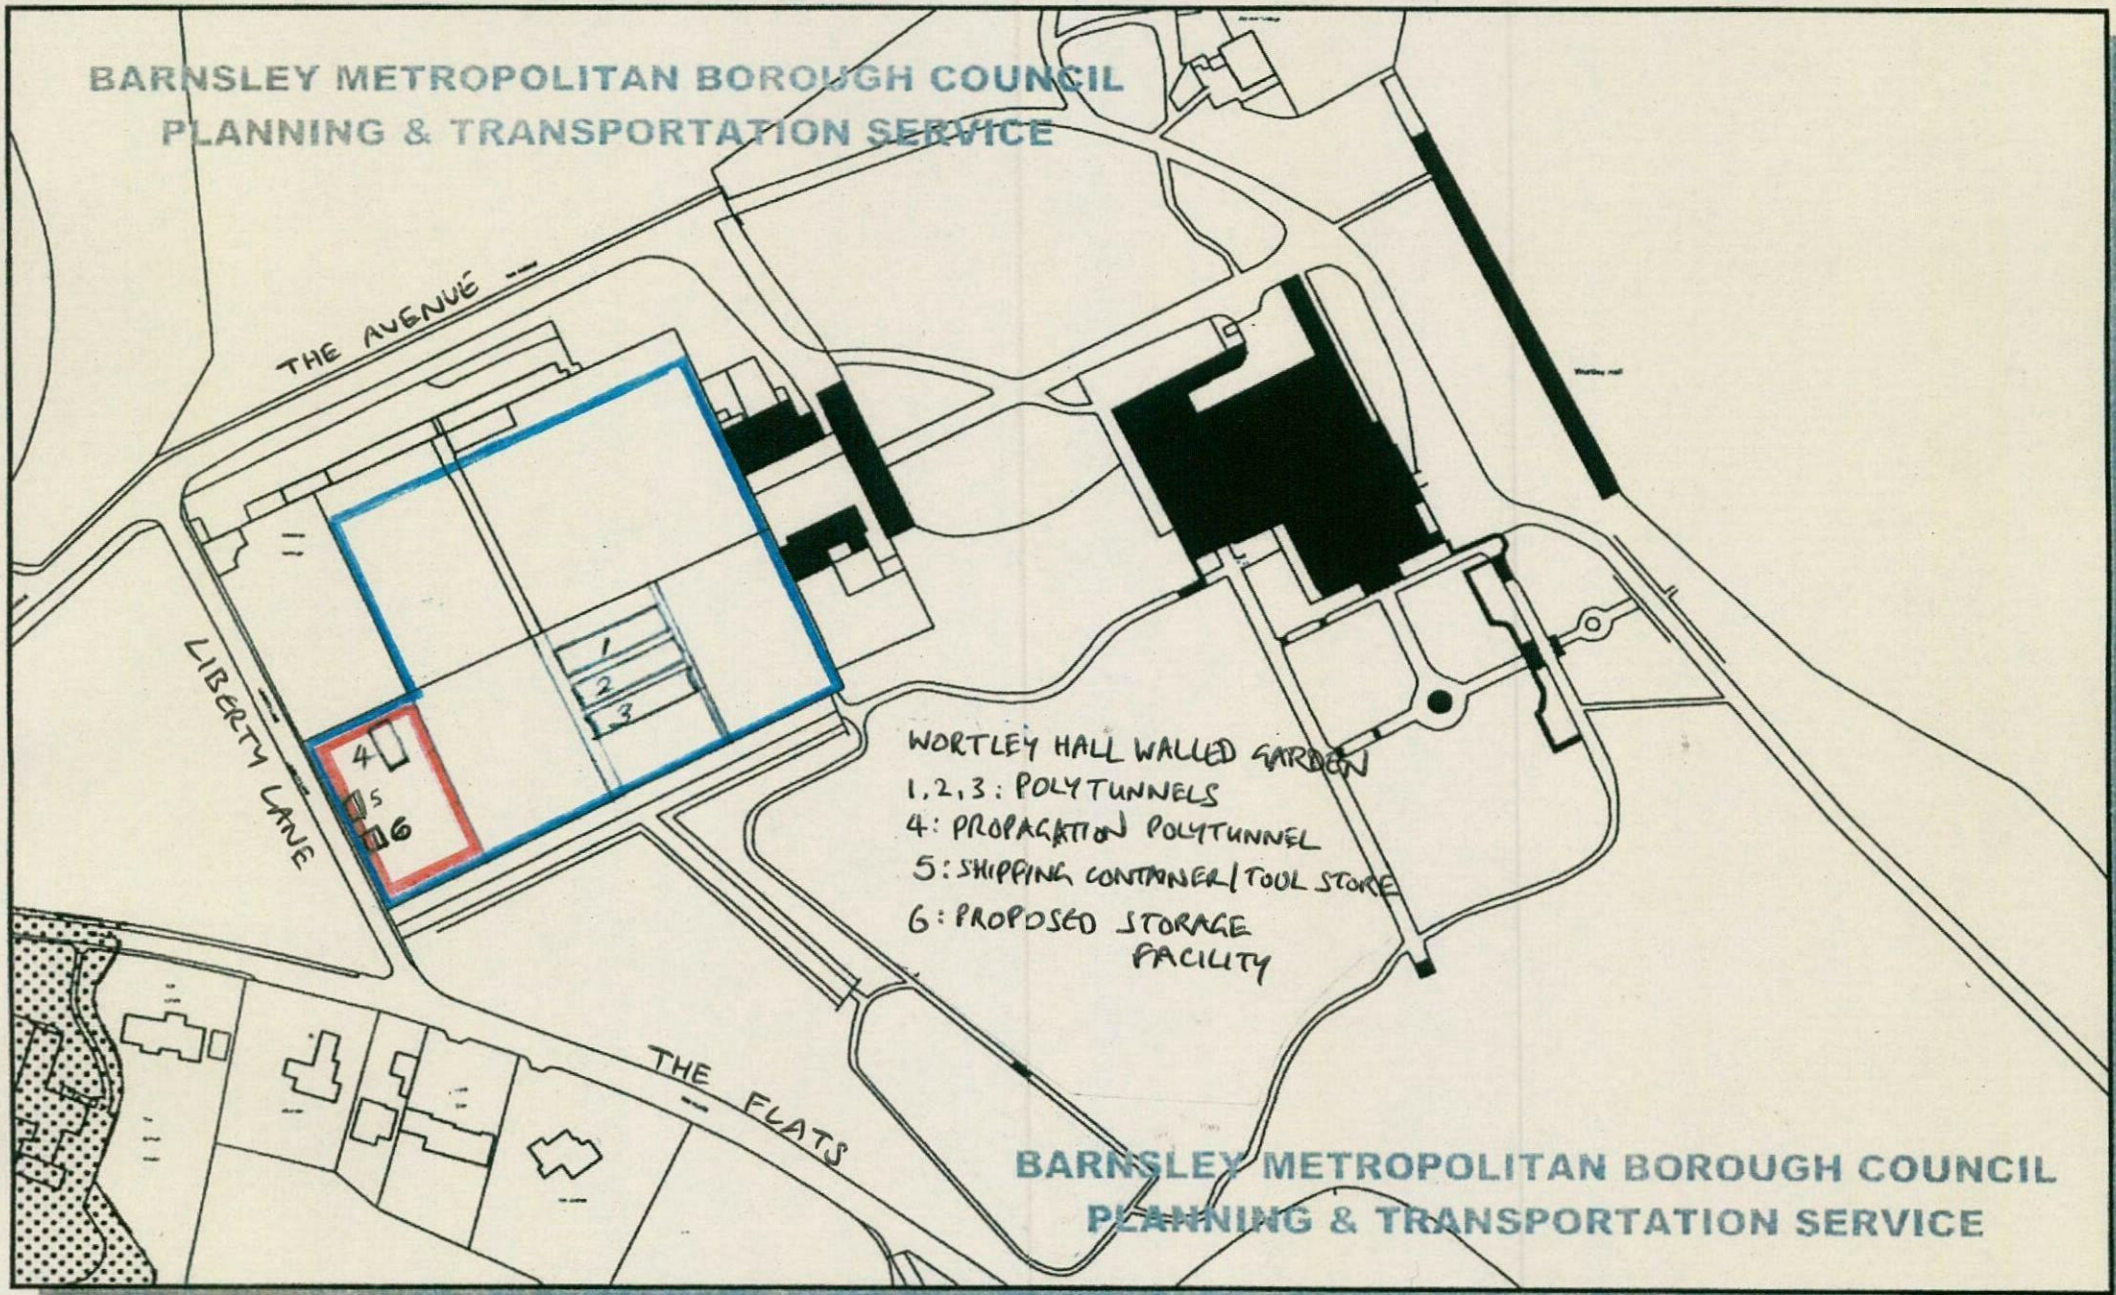

BMBC PLANNING & TRANSPORTATION SERVICE
Assistant Director: Martin Kimber, BA, DipTP, MRTPI.
Central Offices, Kendray Street, Barnsley S70 2TN.
Tel: (01226) 770770 Fax: (01226) 772599

Scale 1: _____

NORTH

Listed bldgs + structures shown dark.