PROPOSED DEVELOPMENT

Dearne Valley Parkway, Barnsley (Junction 36 M1)

NORTH

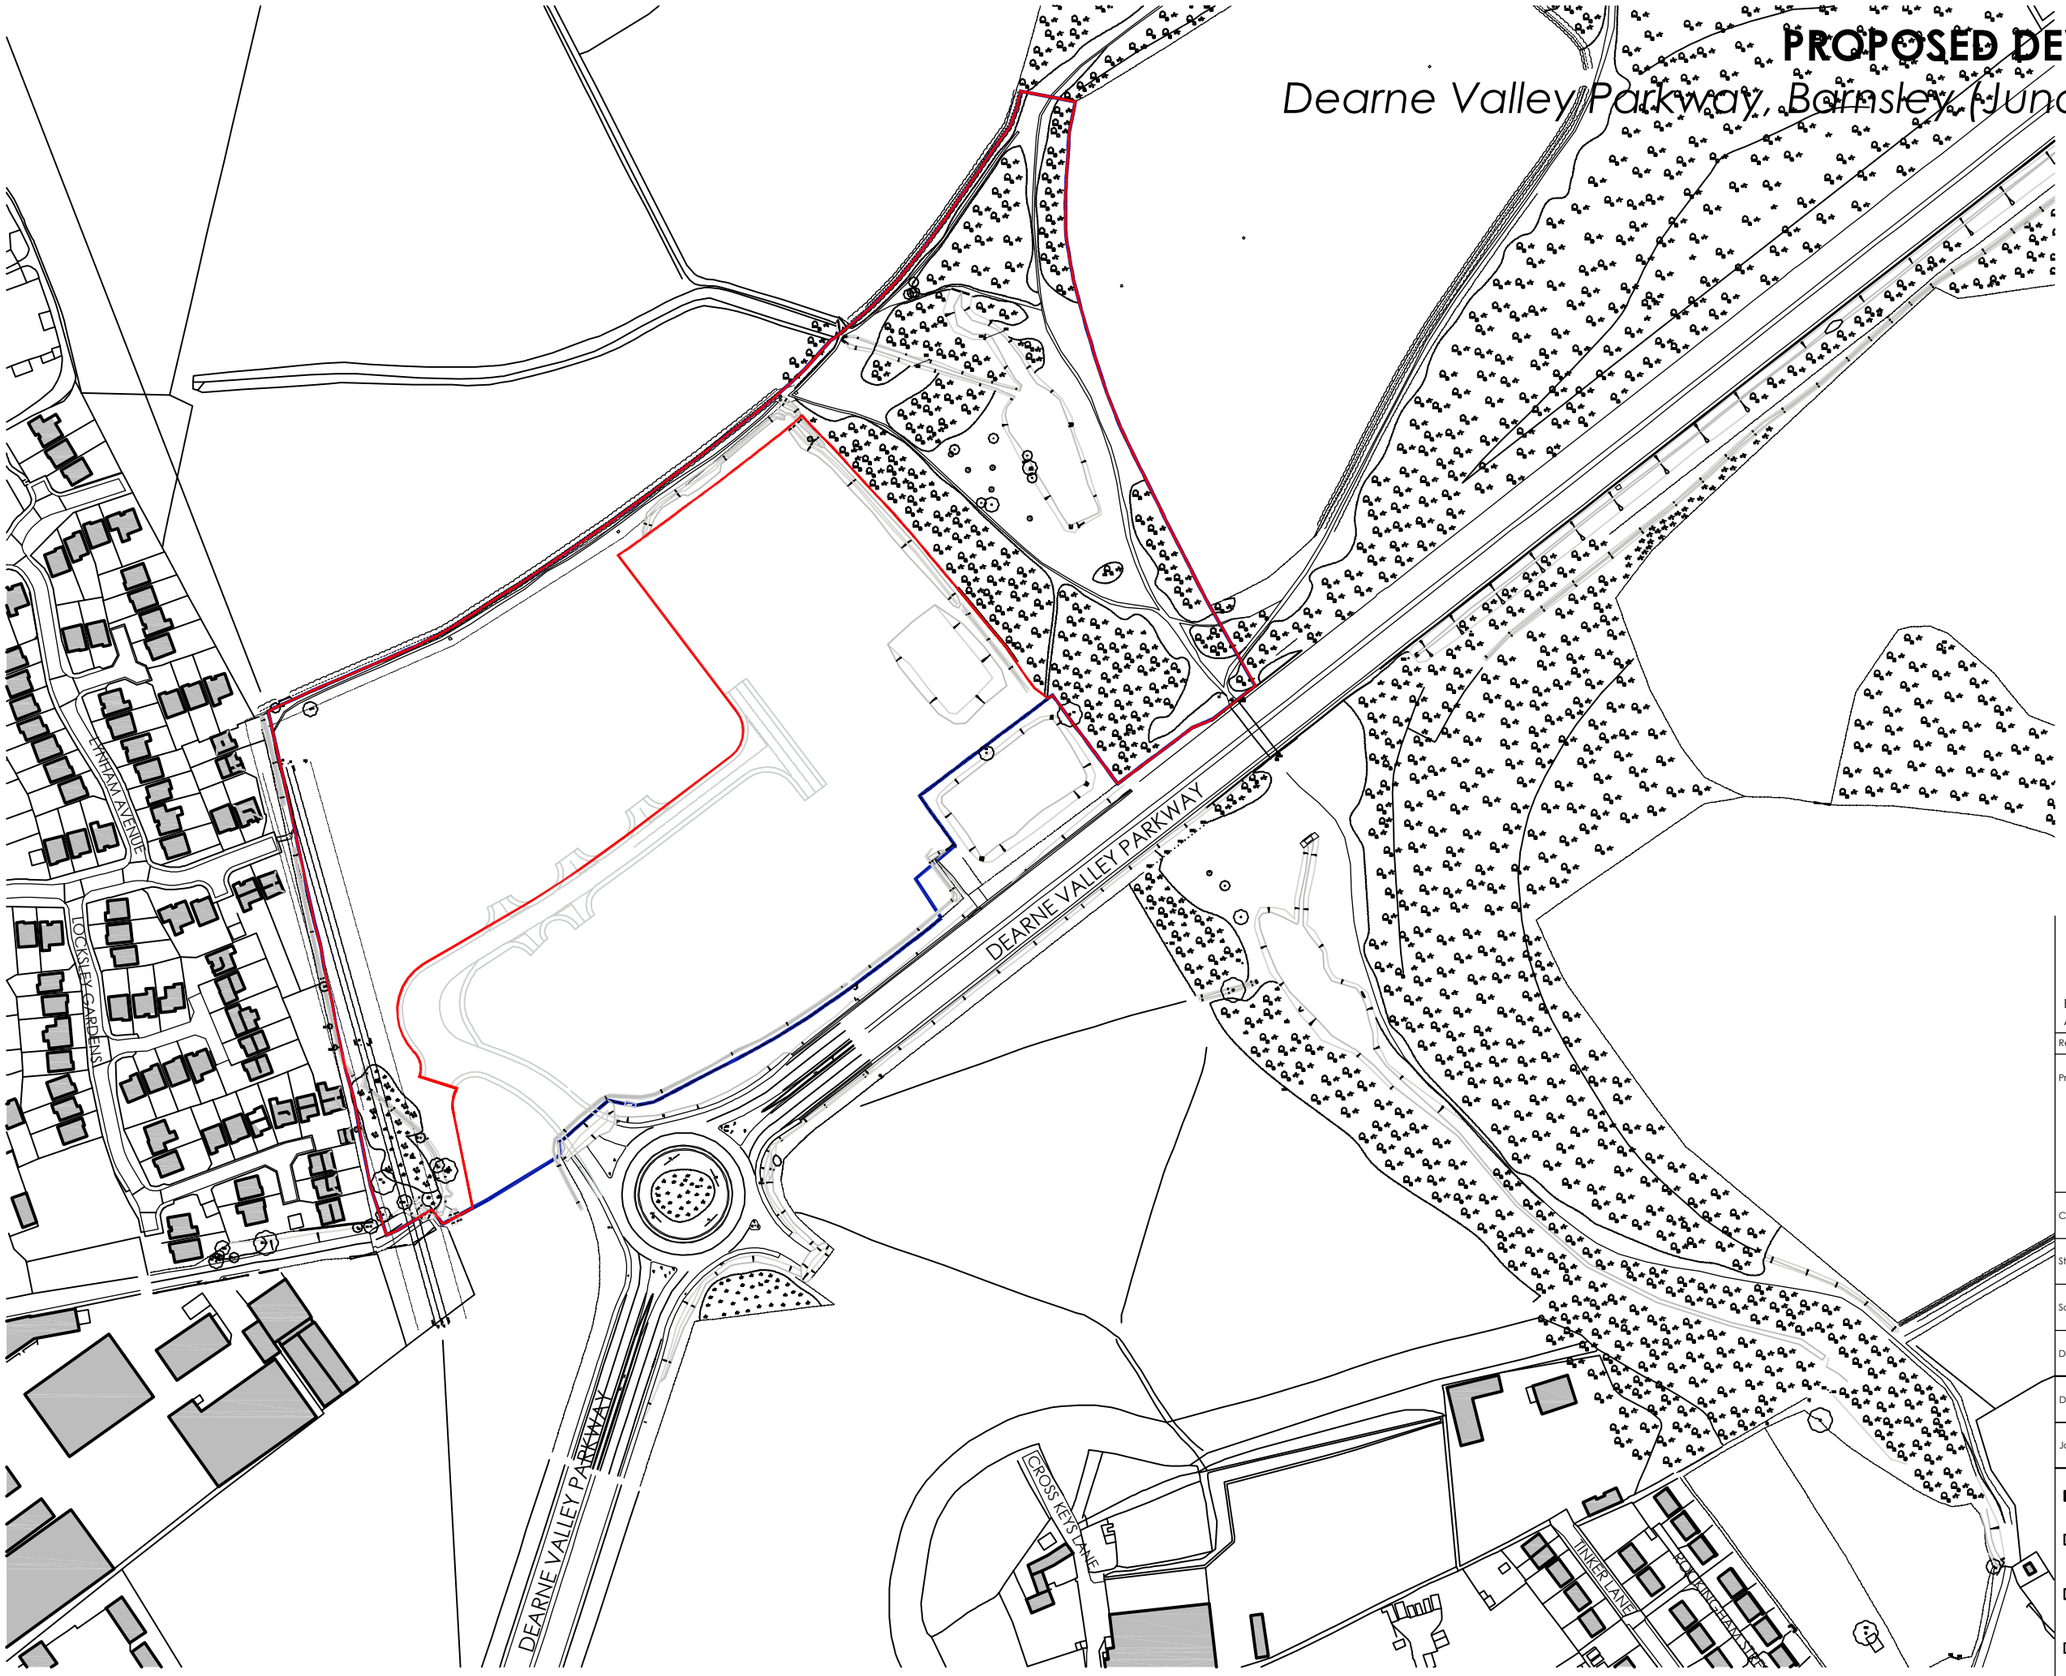

OVERALL SITE AREA (Edged in red)
11.66 acres (4.72 hectares)

Ownership Boundary
Application Boundary

Note:
All Legal easements and extent of existing underground services locations are subject to confirmation.

0 25 50 75 100 125 m
SCALE 1:2500

Rev	Date	Description	Rev By	Chk'd By
B	20.01.15	Red line area increased	JAI	JMR
A	07.01.15	Ownership boundary revised	AJB	JMR

Project Title	PROPOSED DEVELOPMENT Dearne Valley Parkway Barnsley				
Client	Harworth Estates				
Status	PLANNING RESERVED MATTERS				
Scale	1:2500		Drawing Size	A3	
Drawn By	NBB	Checked By	JMR	Date	12/2014
Drawing Title	LOCATION PLAN				
Job-Dwg No	11462A-100			Rev	B

THE HARRIS PARTNERSHIP WAKEFIELD
2 St. Johns North, Wakefield, WF1 3QA
t. 01924 291 800 f. 01924 290 072

THE HARRIS PARTNERSHIP MANCHESTER
2nd Floor, Carvers Warehouse,
77 Dale Street, Manchester, M1 2HG
t. 0161 238 8555 f. 0161 244 5809

THE HARRIS PARTNERSHIP MILTON KEYNES
The Old Rectory, 79 High Street
Newport Pagnell, MK16 8AB
t. 01908 211 577 f. 01908 211 722

THE HARRIS PARTNERSHIP READING
101 London Road, Reading, RG1 5BY
t. 0118 950 7700 f. 0118 956 8642

THE HARRIS PARTNERSHIP
ARCHITECTS
www.harrispartnership.com

CAD file reference J:\11001-12000\11462A\17.0 Drawings and Issue Sheets\100 Series - Planning

This drawing is copyright and may not be reproduced in whole or part without written authority. Do not scale off this drawing.