
Title number **SYK528616**
Ordnance Survey map reference **SK3297SW**
Scale **1:1250** enlarged from 1:2500
Administrative area **South Yorkshire: Barnsley**

Produced by Land Registry. Reproduction in whole or in part is prohibited without the prior written permission of Ordnance Survey. Licence Number 100026316

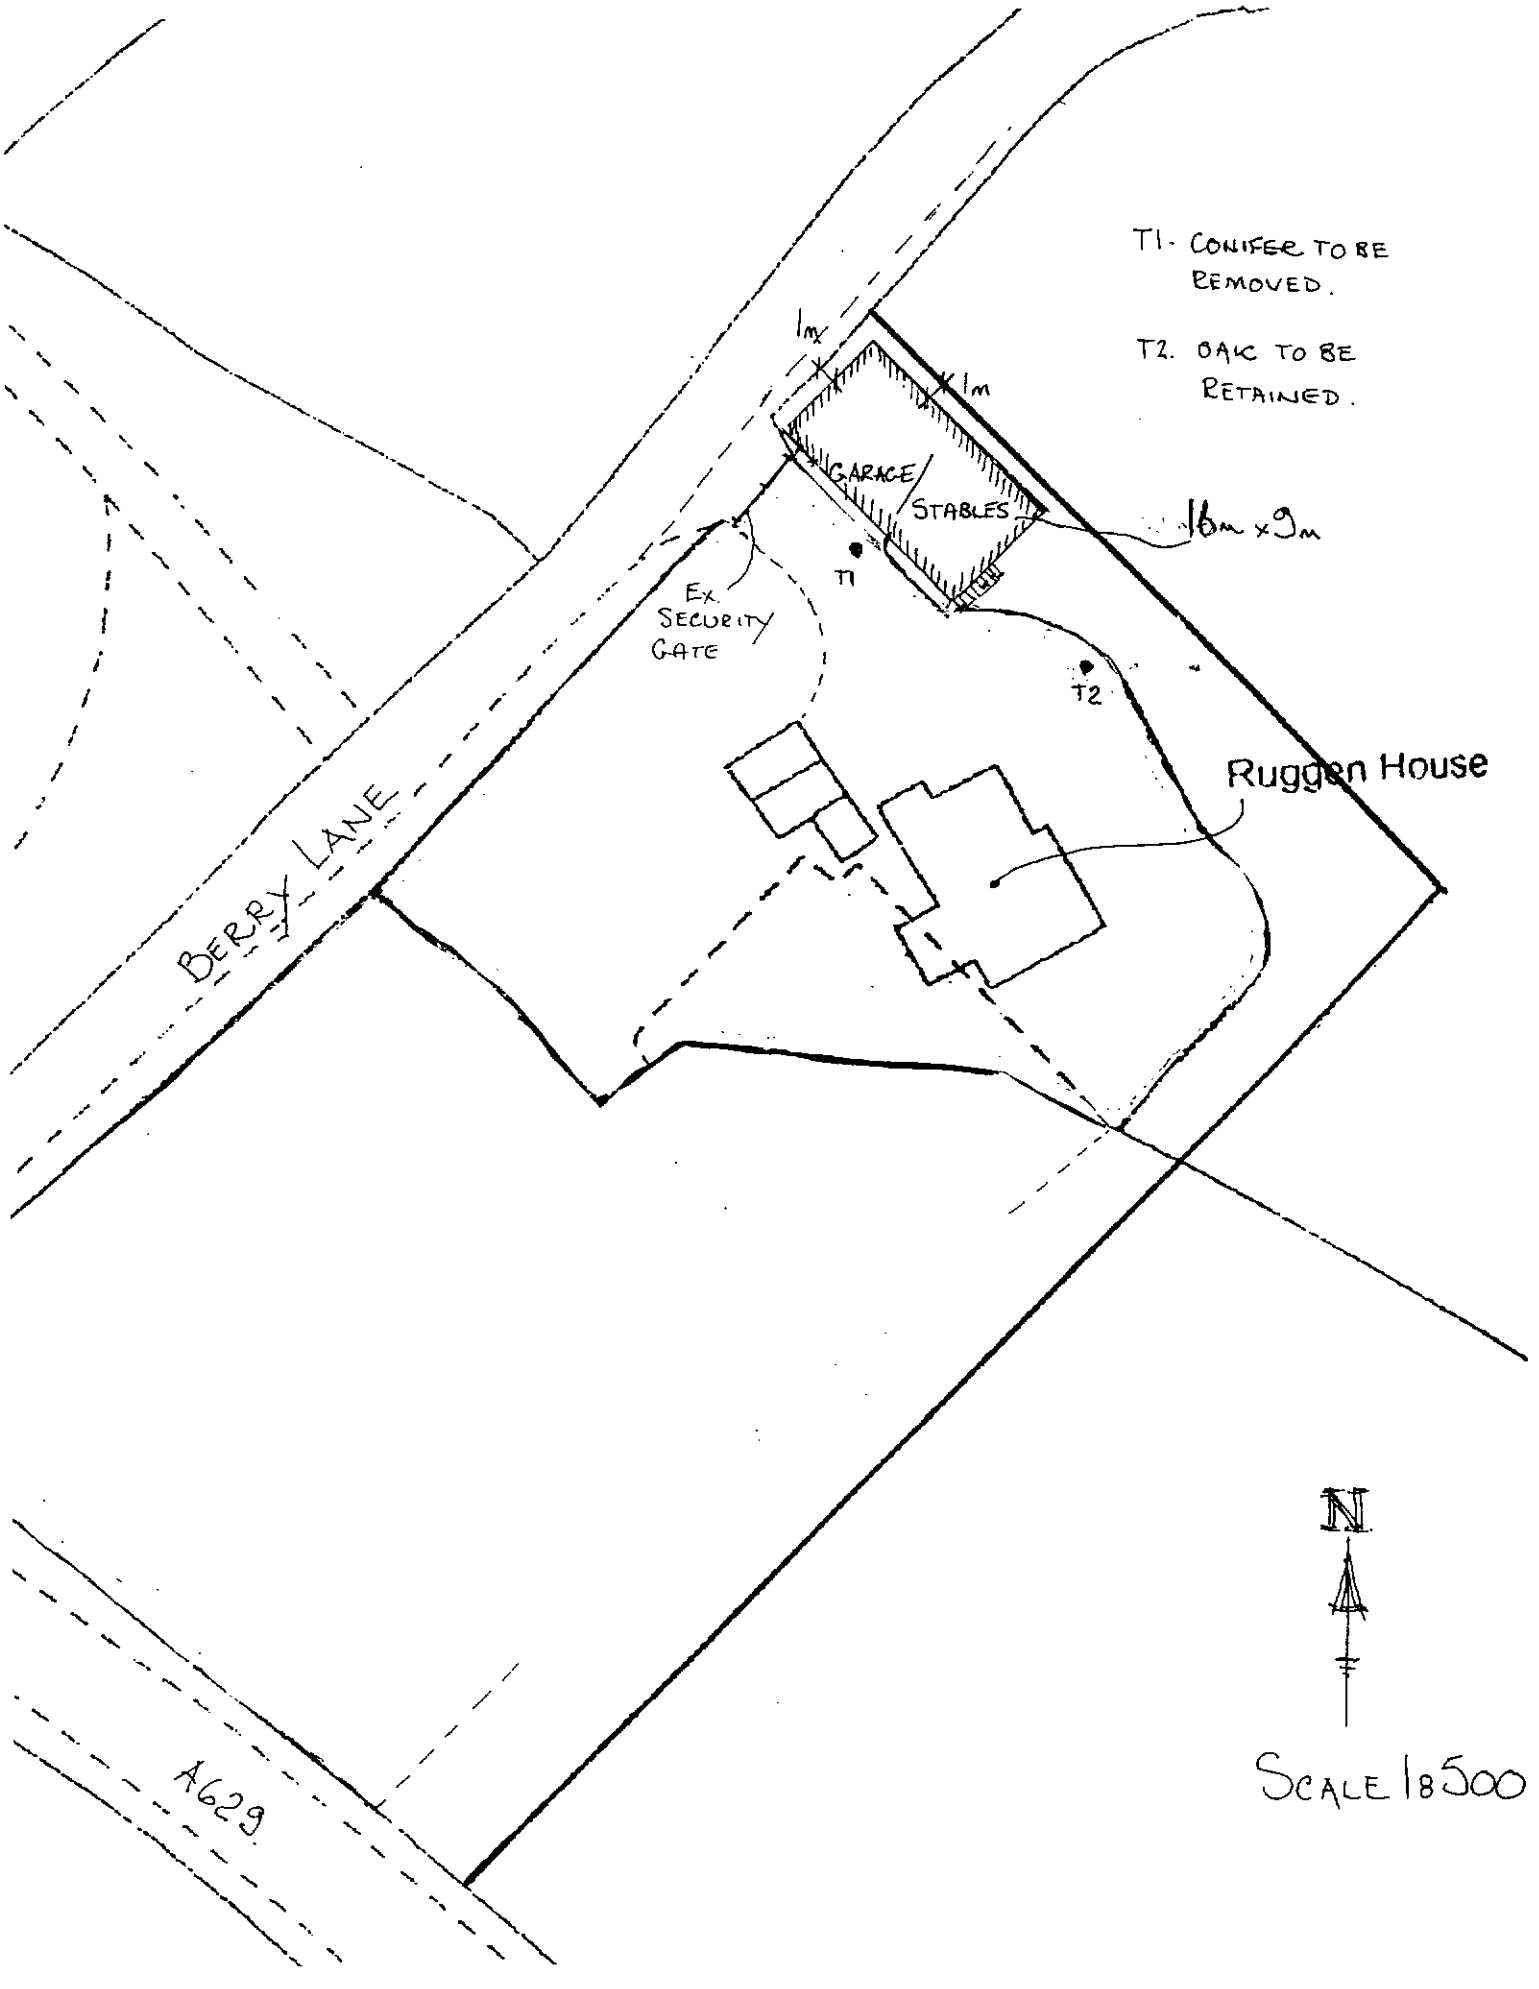

ial copy issued on 9 January 2007 shows the state of this title plan on 9 January 2007 at 14:46:16. It is
e in evidence to the same extent as the original (s.67 Land Registration Act 2002).
plan shows the general position, not the exact line, of the boundaries. It may be subject to distortions in scale.
measurements between the same points on the ground. See Land


T1. CONIFER TO BE REMOVED.
T2. OAK TO BE RETAINED.
1m
1m
GARAGE
STABLES
16m x 9m
T1
T2
Ex. SECURITY GATE
Ruggen House
BERRY LANE
A629
N
SCALE 1:500