


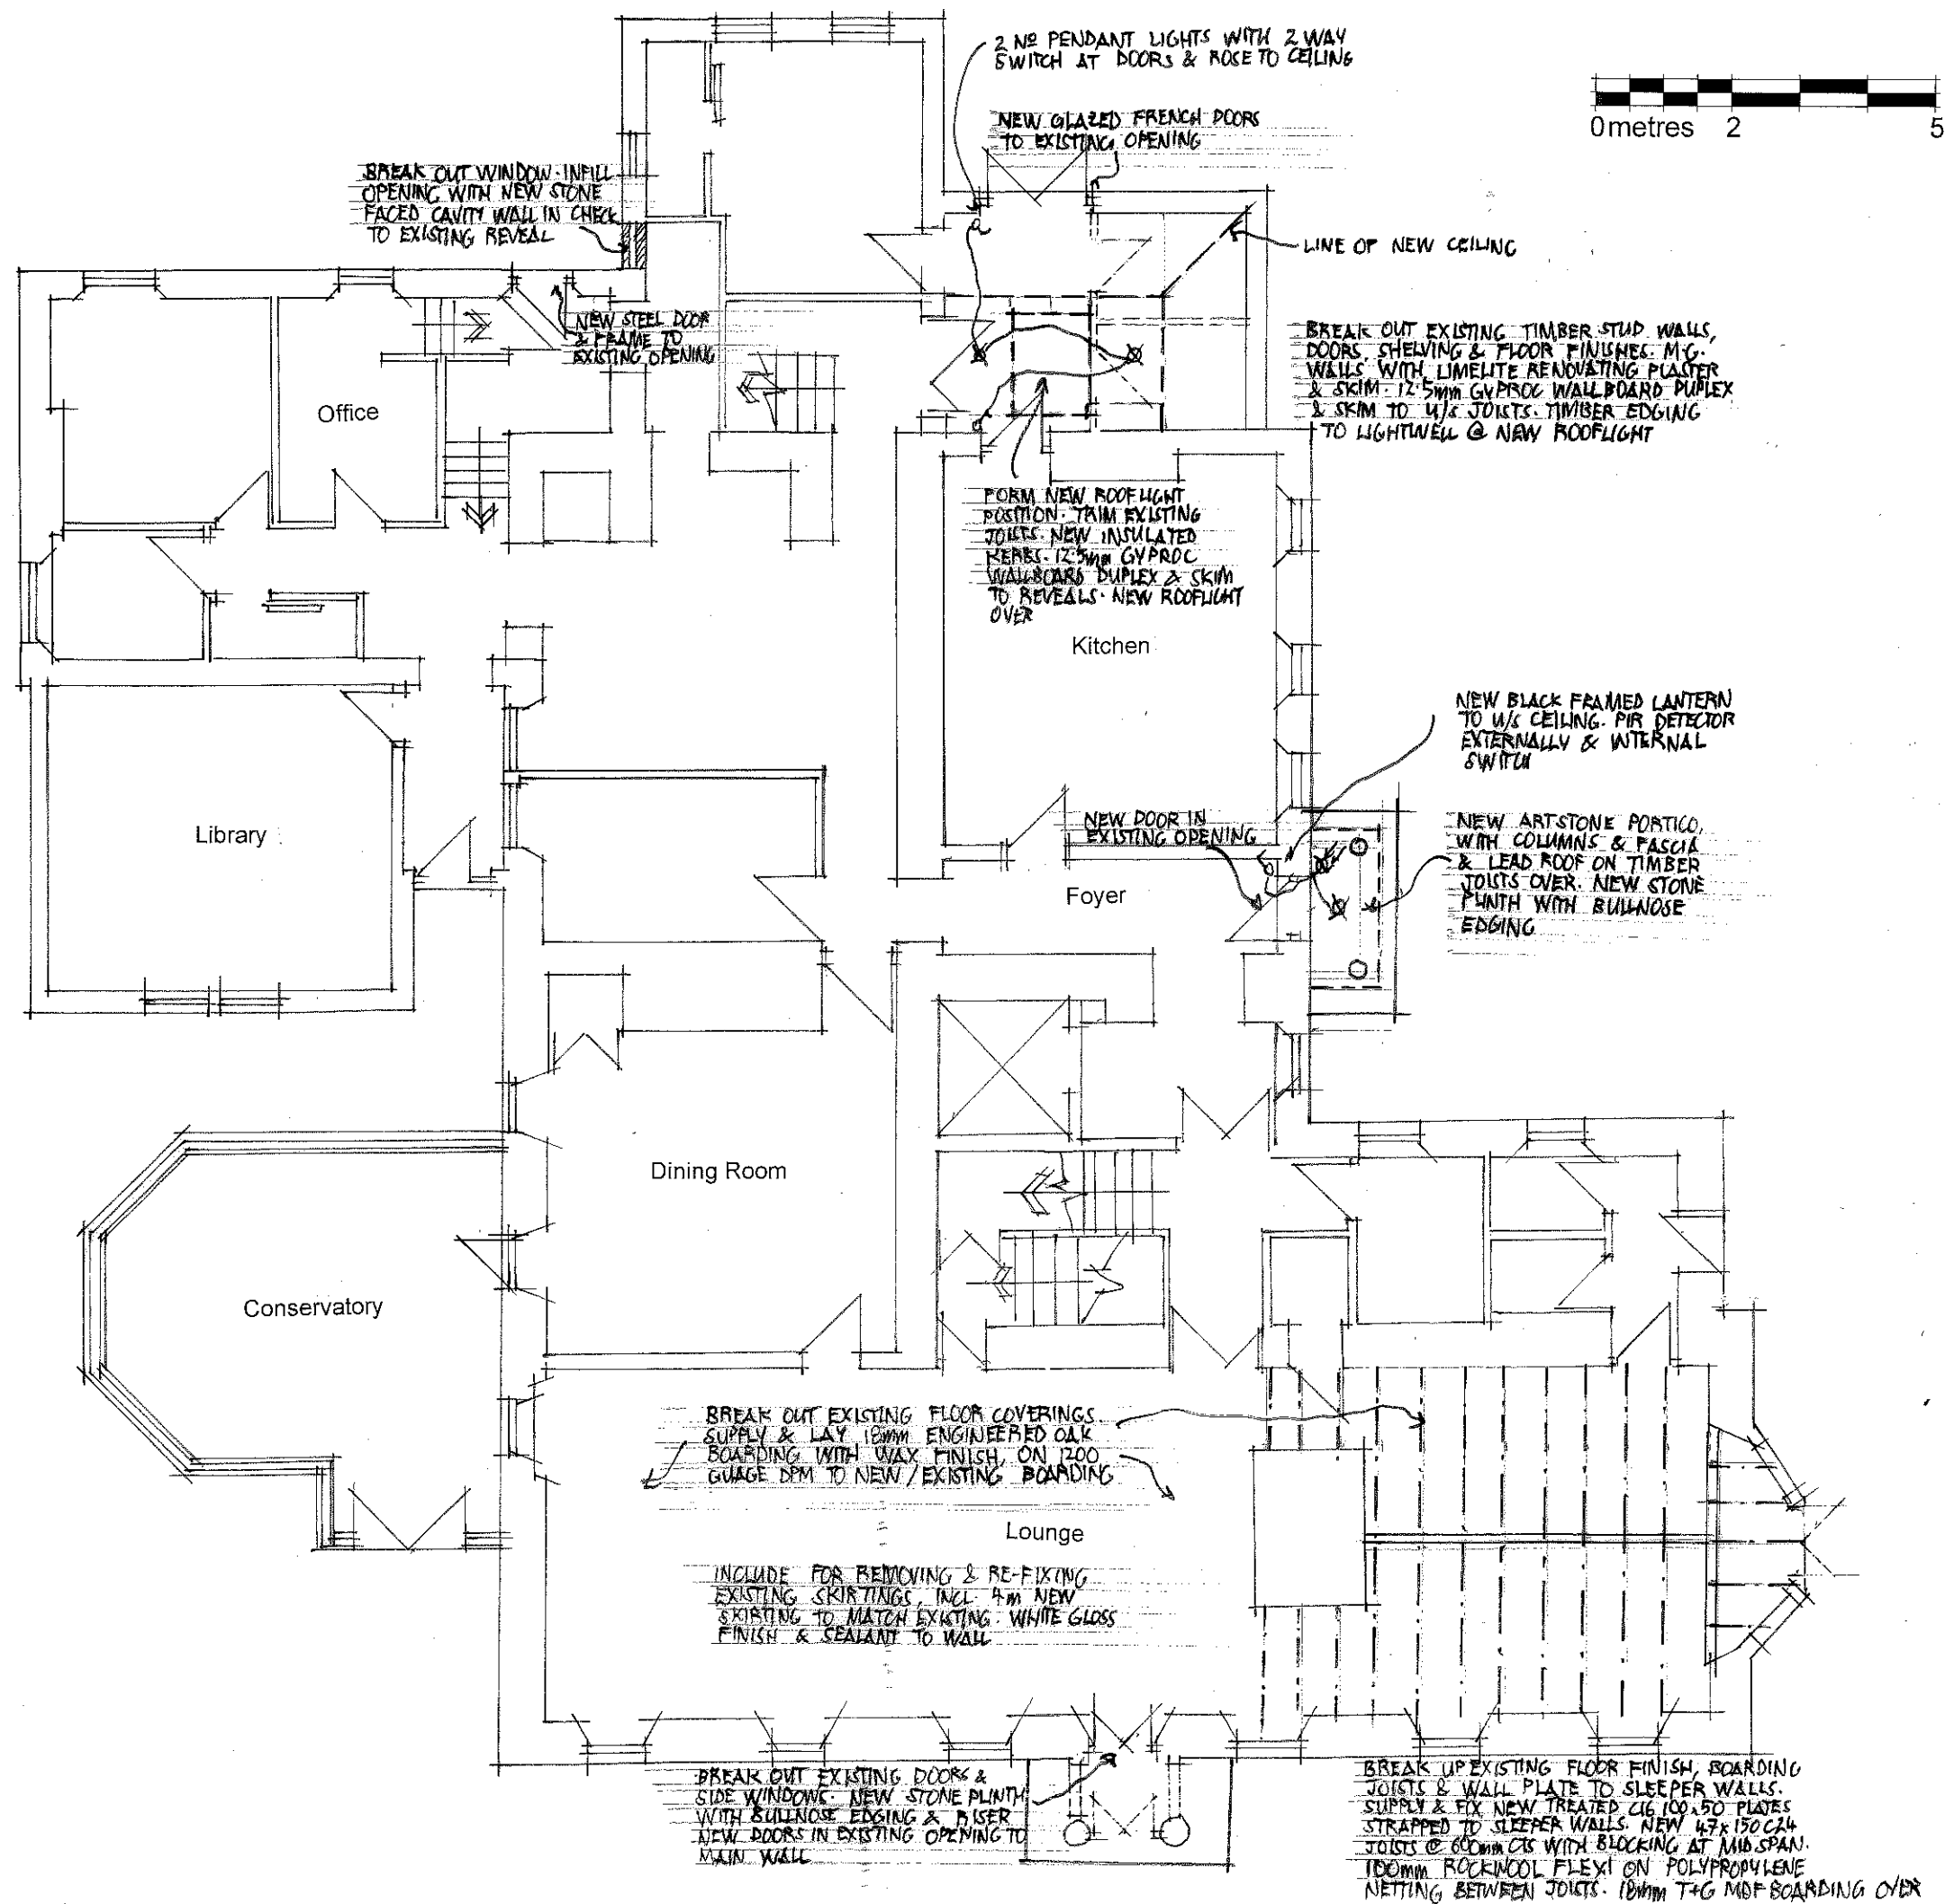

Drawing
GF AS PROPOSED

Client/ Project
MR G COOLEY
THURNSCOE HALL, HIGH STREET,
BARNSELEY S63 0JS

**Pearce
Bottomley**
architects

Date
Oct-12

Checked
SMC

Drawn
ADL

Scale
1:100

Status
Survey

THURNSCOE HALL

Pearce Bottomley LLP
Roman Ridge, Main Street,
Aberford, Leeds LS25 3AW
T: 0113 281 2000 F: 0113 281 2911
E: pbp@pbarchitects.co.uk
www.pbarchitects.co.uk

Project No.

4818

(P) 14

Rev.

A