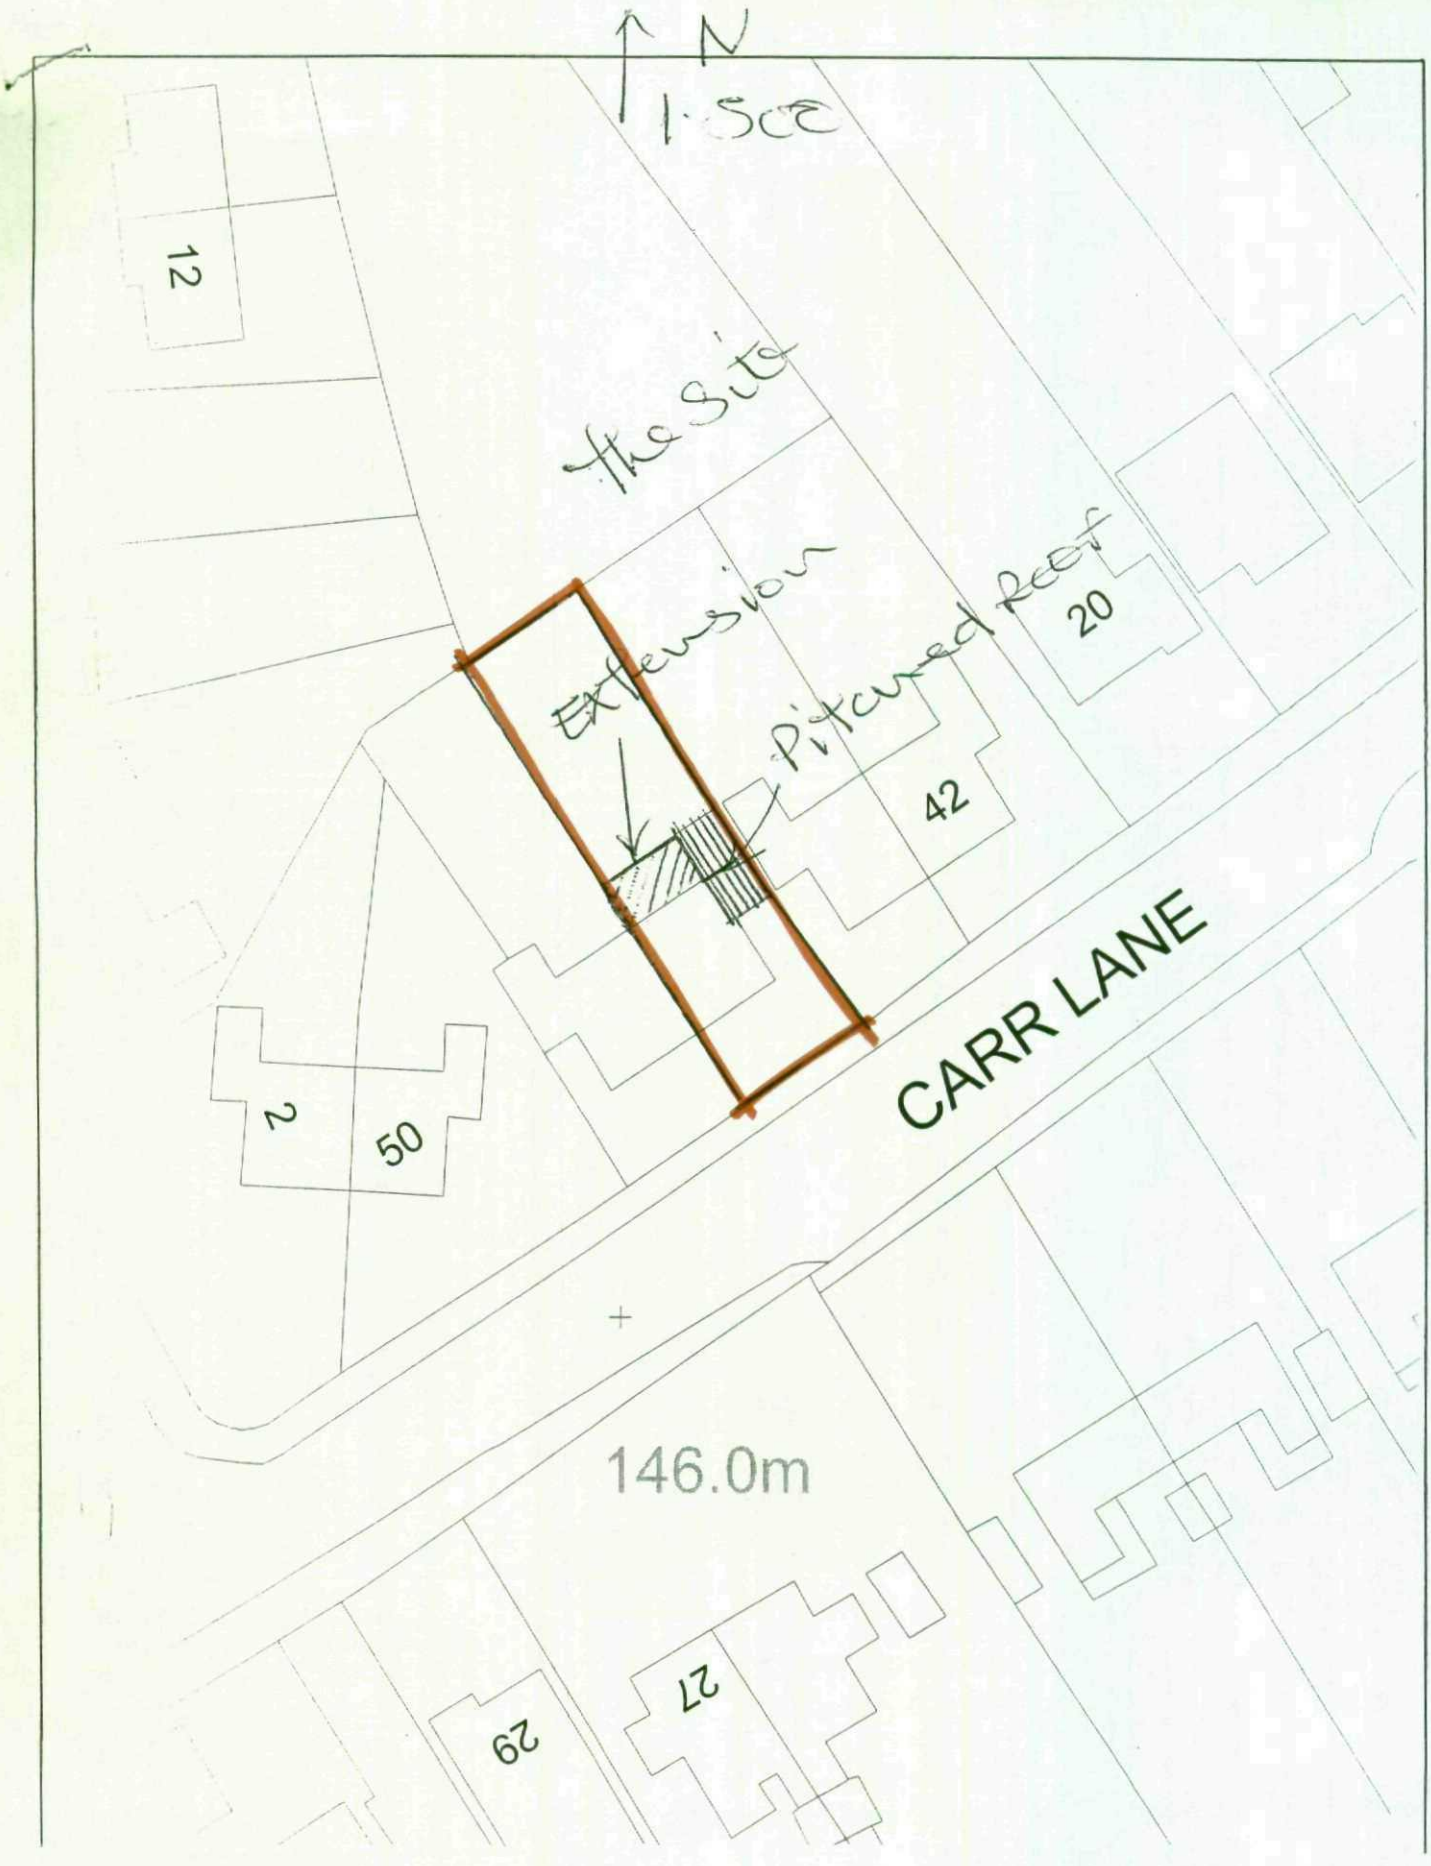
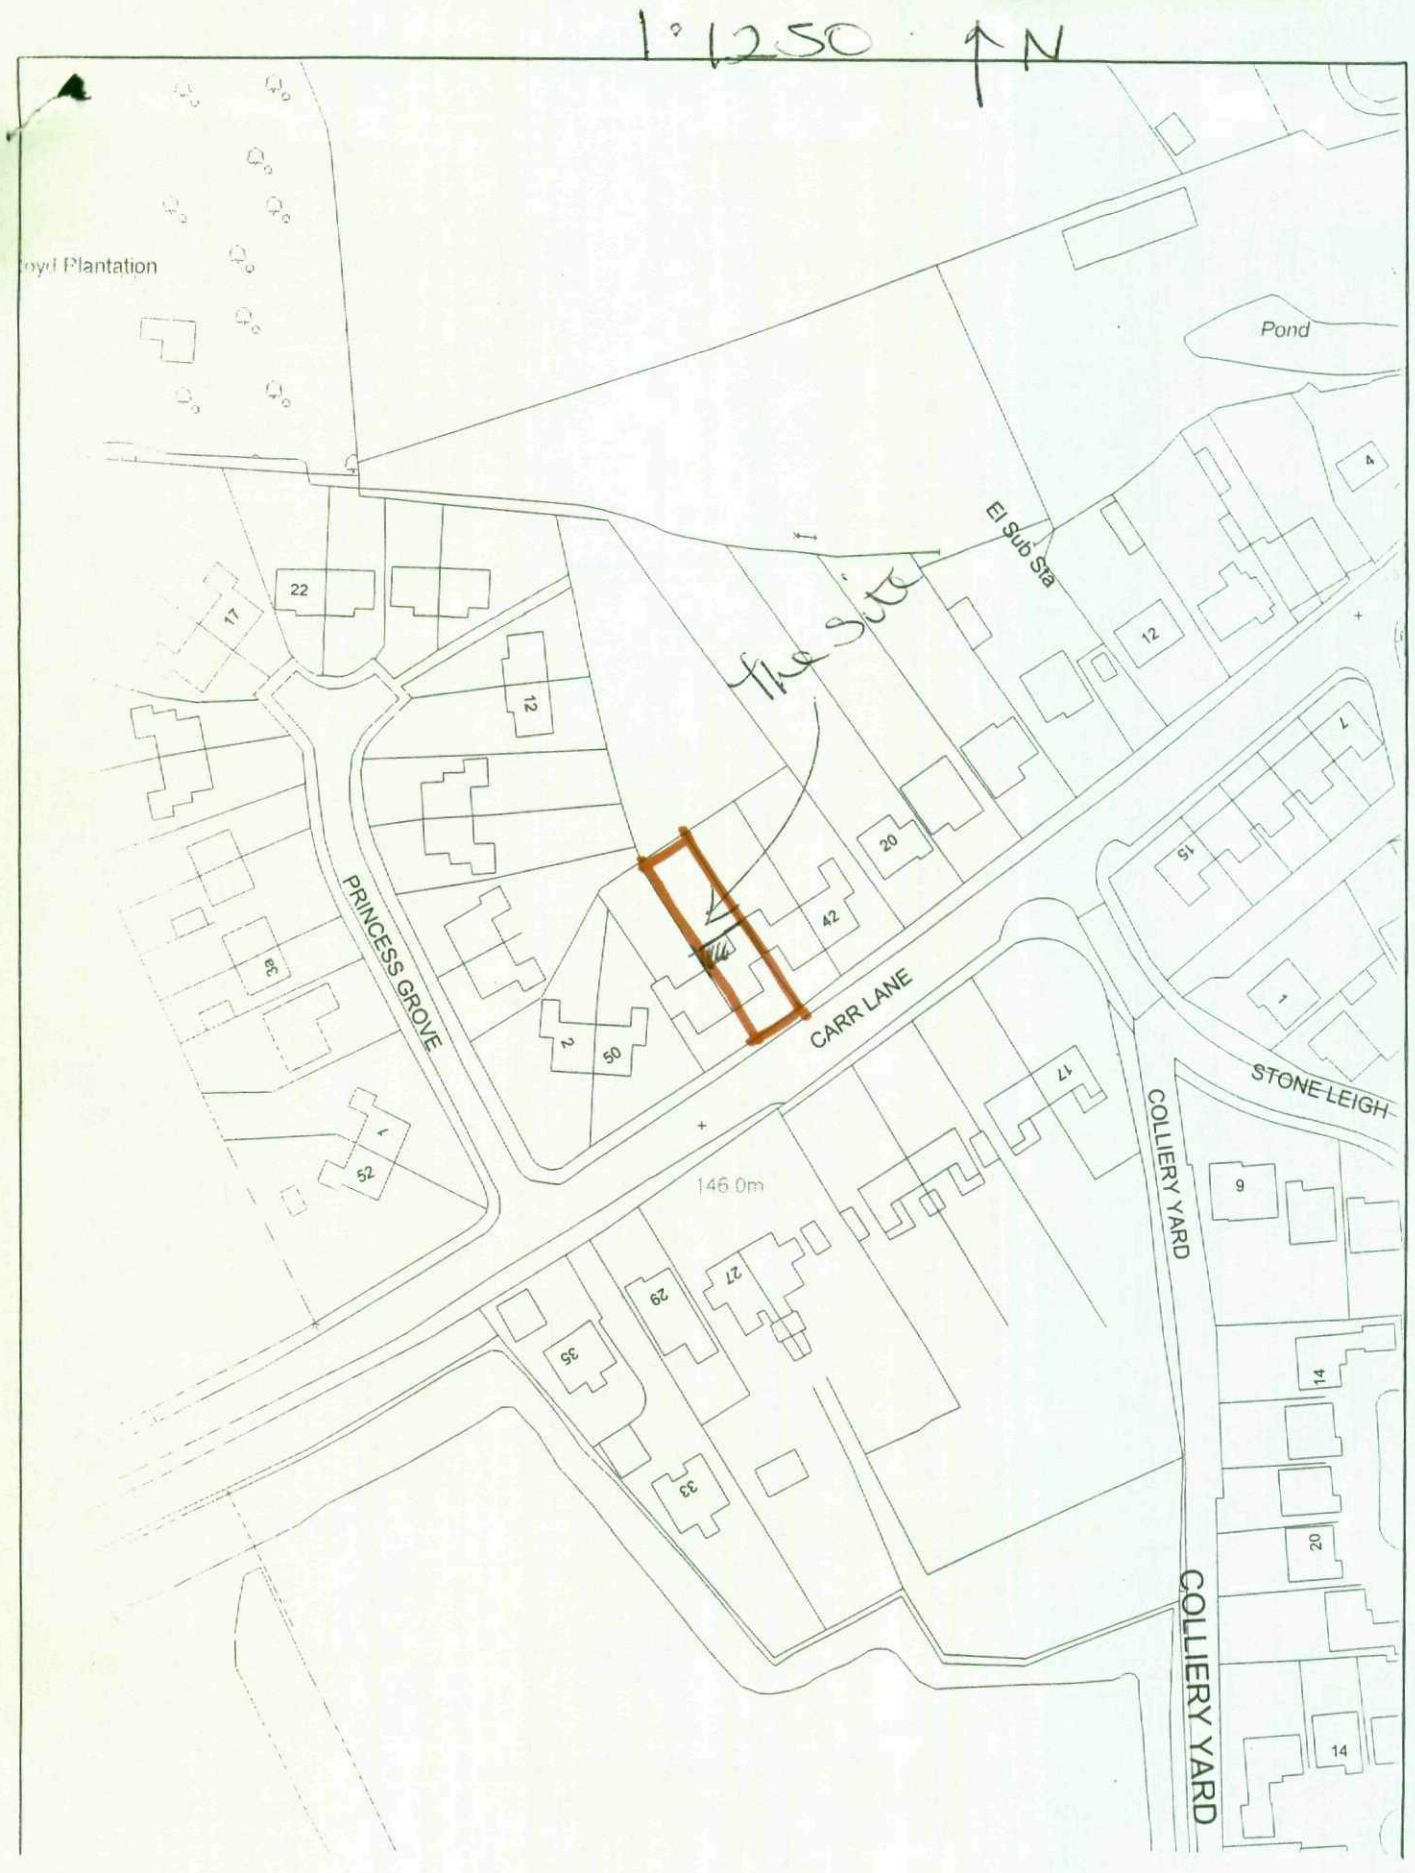

N
1:500
12
The Site
Extension
Pitched Roof
20
42
CARR LANE
2
50
146.0m
29
27


1:1250
N
Pond
El Sub Sta
The site
PRINCESS GROVE
CARR LANE
COLLIERY YARD
STONE LEIGH
146.0m