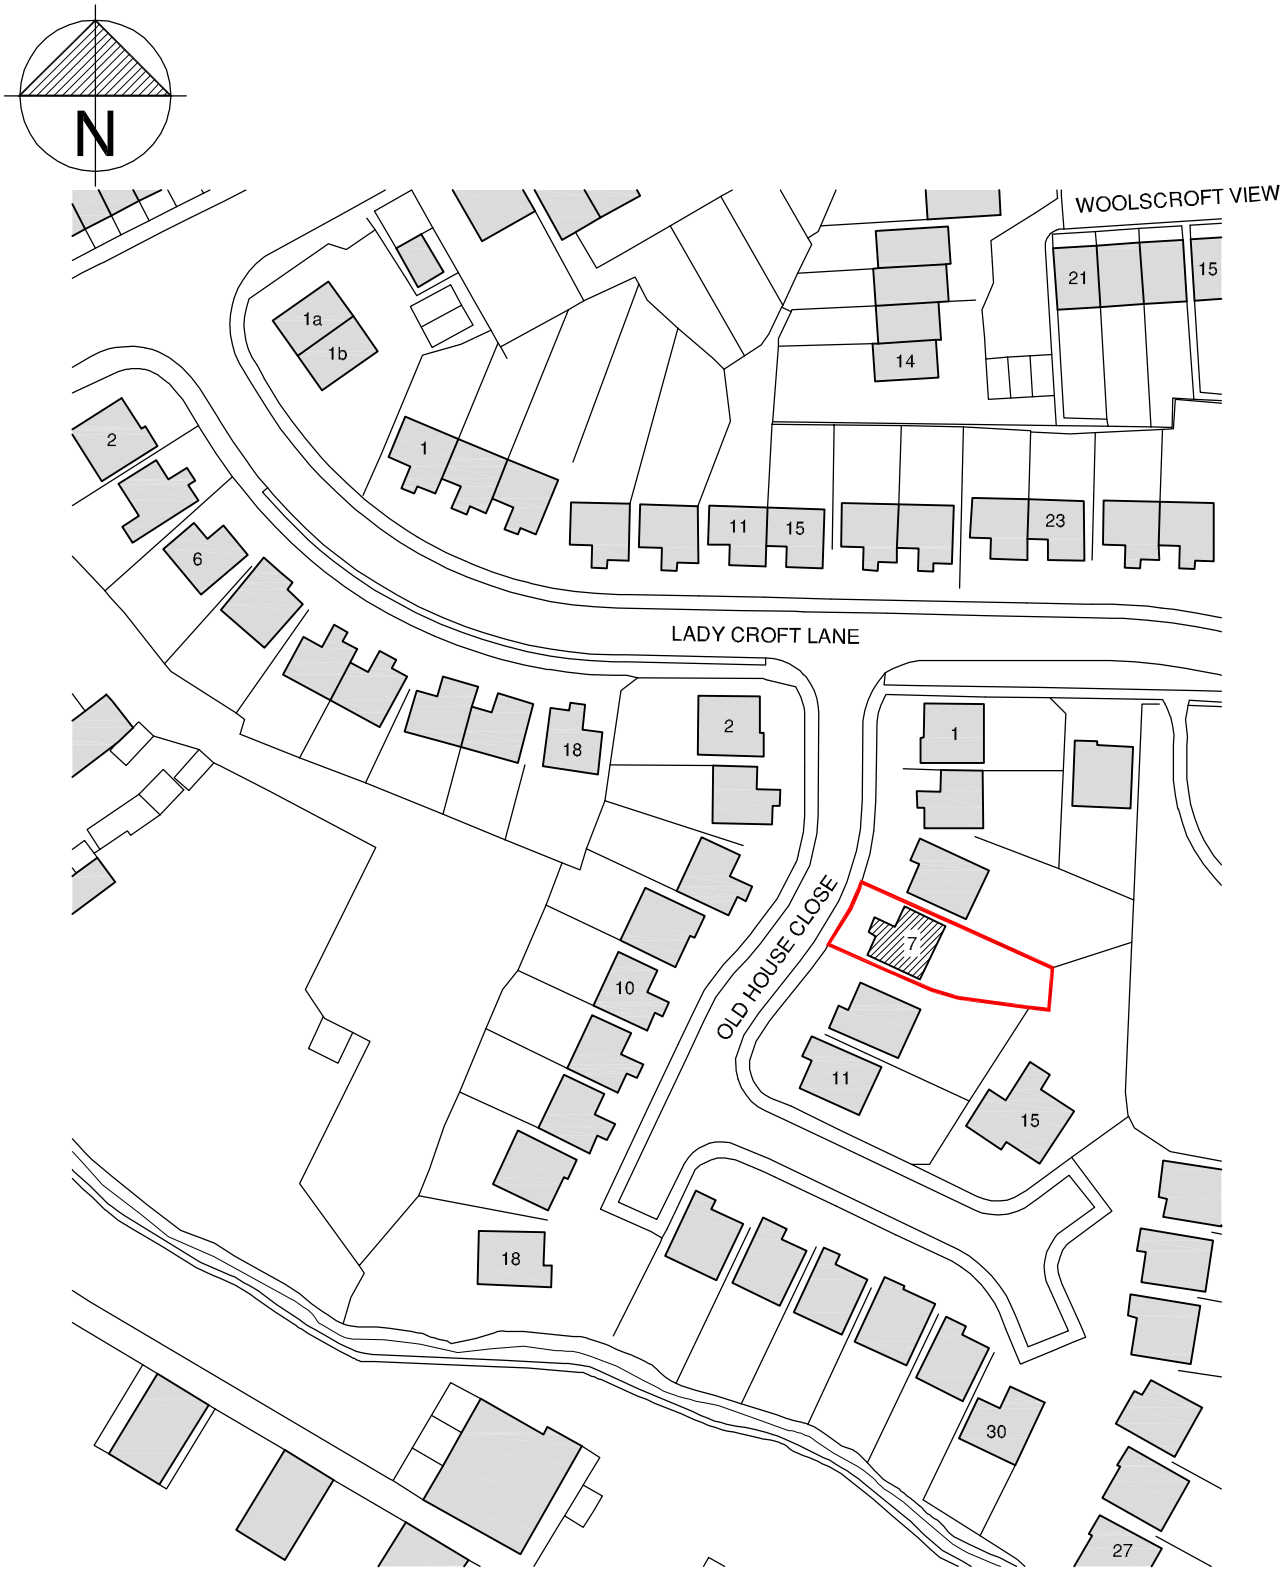


Ordnance Survey (c) Crown Copyright 2013. All rights reserved. Licence number 100020449

EYRE ASSOCIATES LIMITED

ARCHITECTURAL SERVICES

3 LOW CROFT
WOMBWELL, BARNSLEY, SOUTH YORKSHIRE
S73 0DX

tel: 01226 341121

mob: 07799 143586

web: www.eyreassociates.co.uk

e-mail: enquiries@eyreassociates.co.uk

CLIENT	**MR & MRS BLAKEMAN**
PROJECT	**PROPOSED EXTENSION** **7 OLD HOUSE CLOSE**
DRAWING TITLE	**LOCATION PLAN**

SCALES	DATE	DRAWN	CHKD
1:1000	**28.07.13**	**CAE**	

DRAWING No.	REV
13.0076/01	