





PROPOSED FRONT ELEVATION

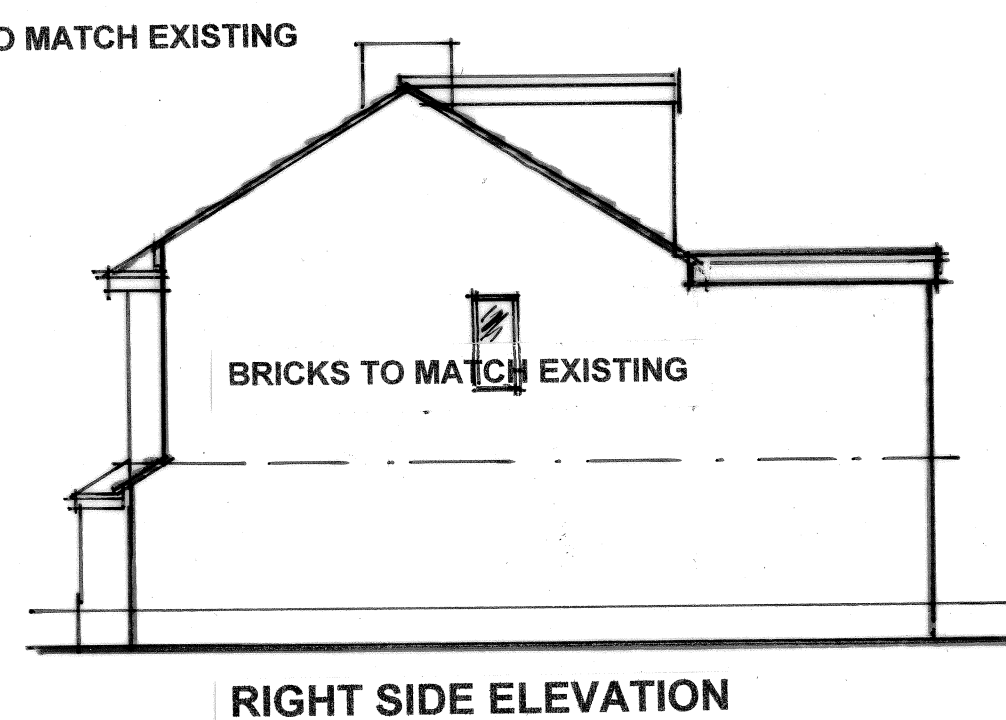


RIGHT SIDE ELEVATION




PROPOSED REAR ELEVATION

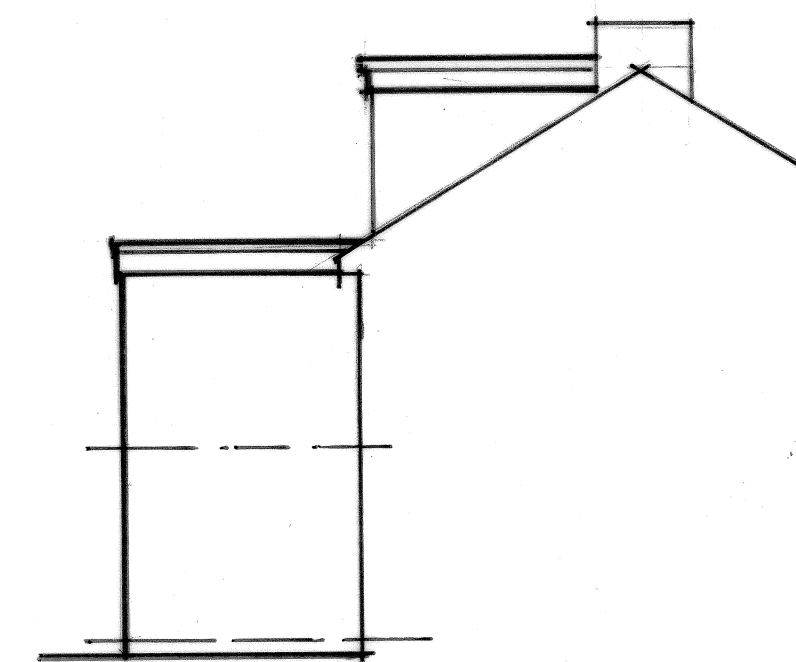


LEFT SIDE ELEVATION

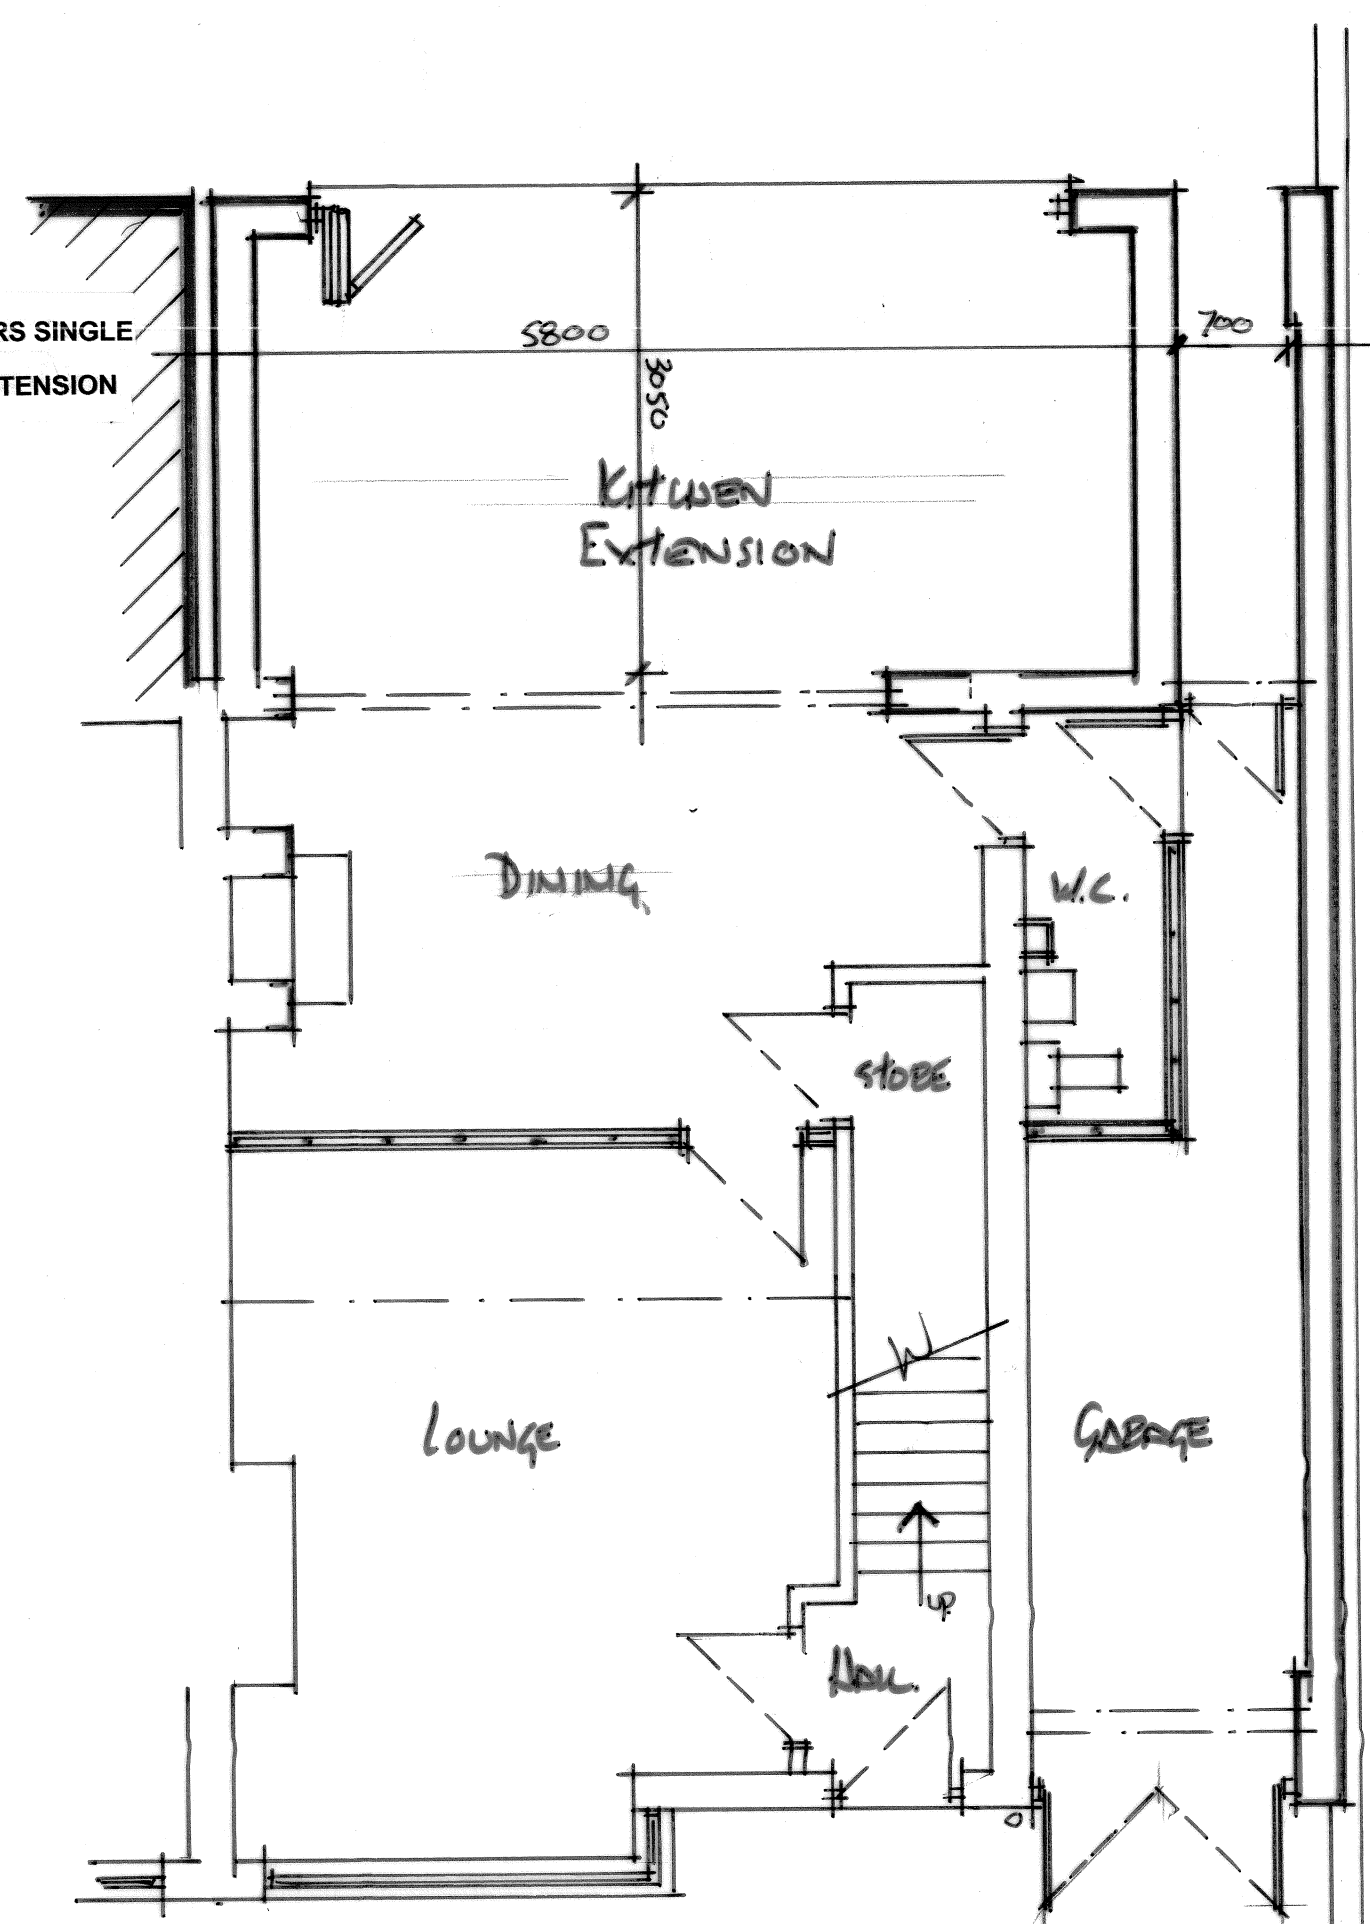


PROPOSED GROUND FLOOR PLAN

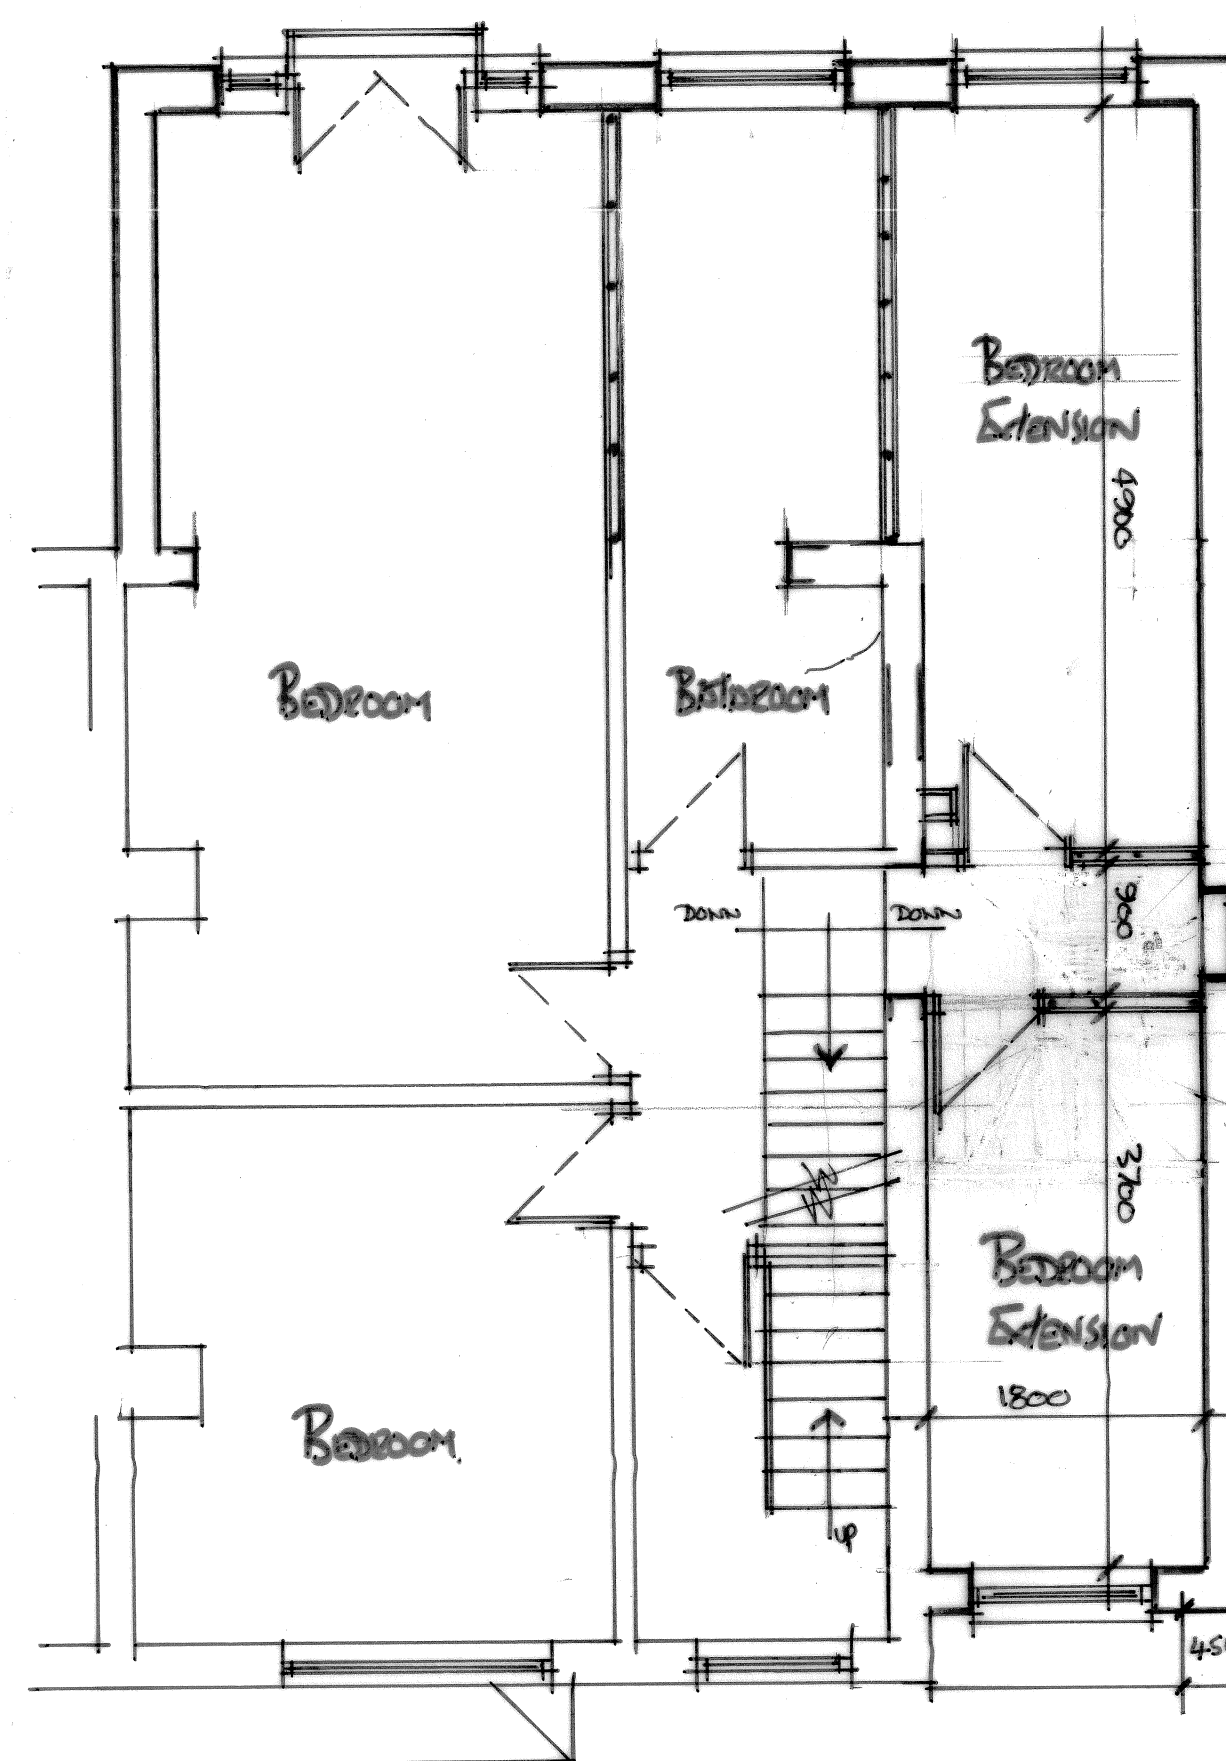

PROPOSED FIRST FLOOR PLAN

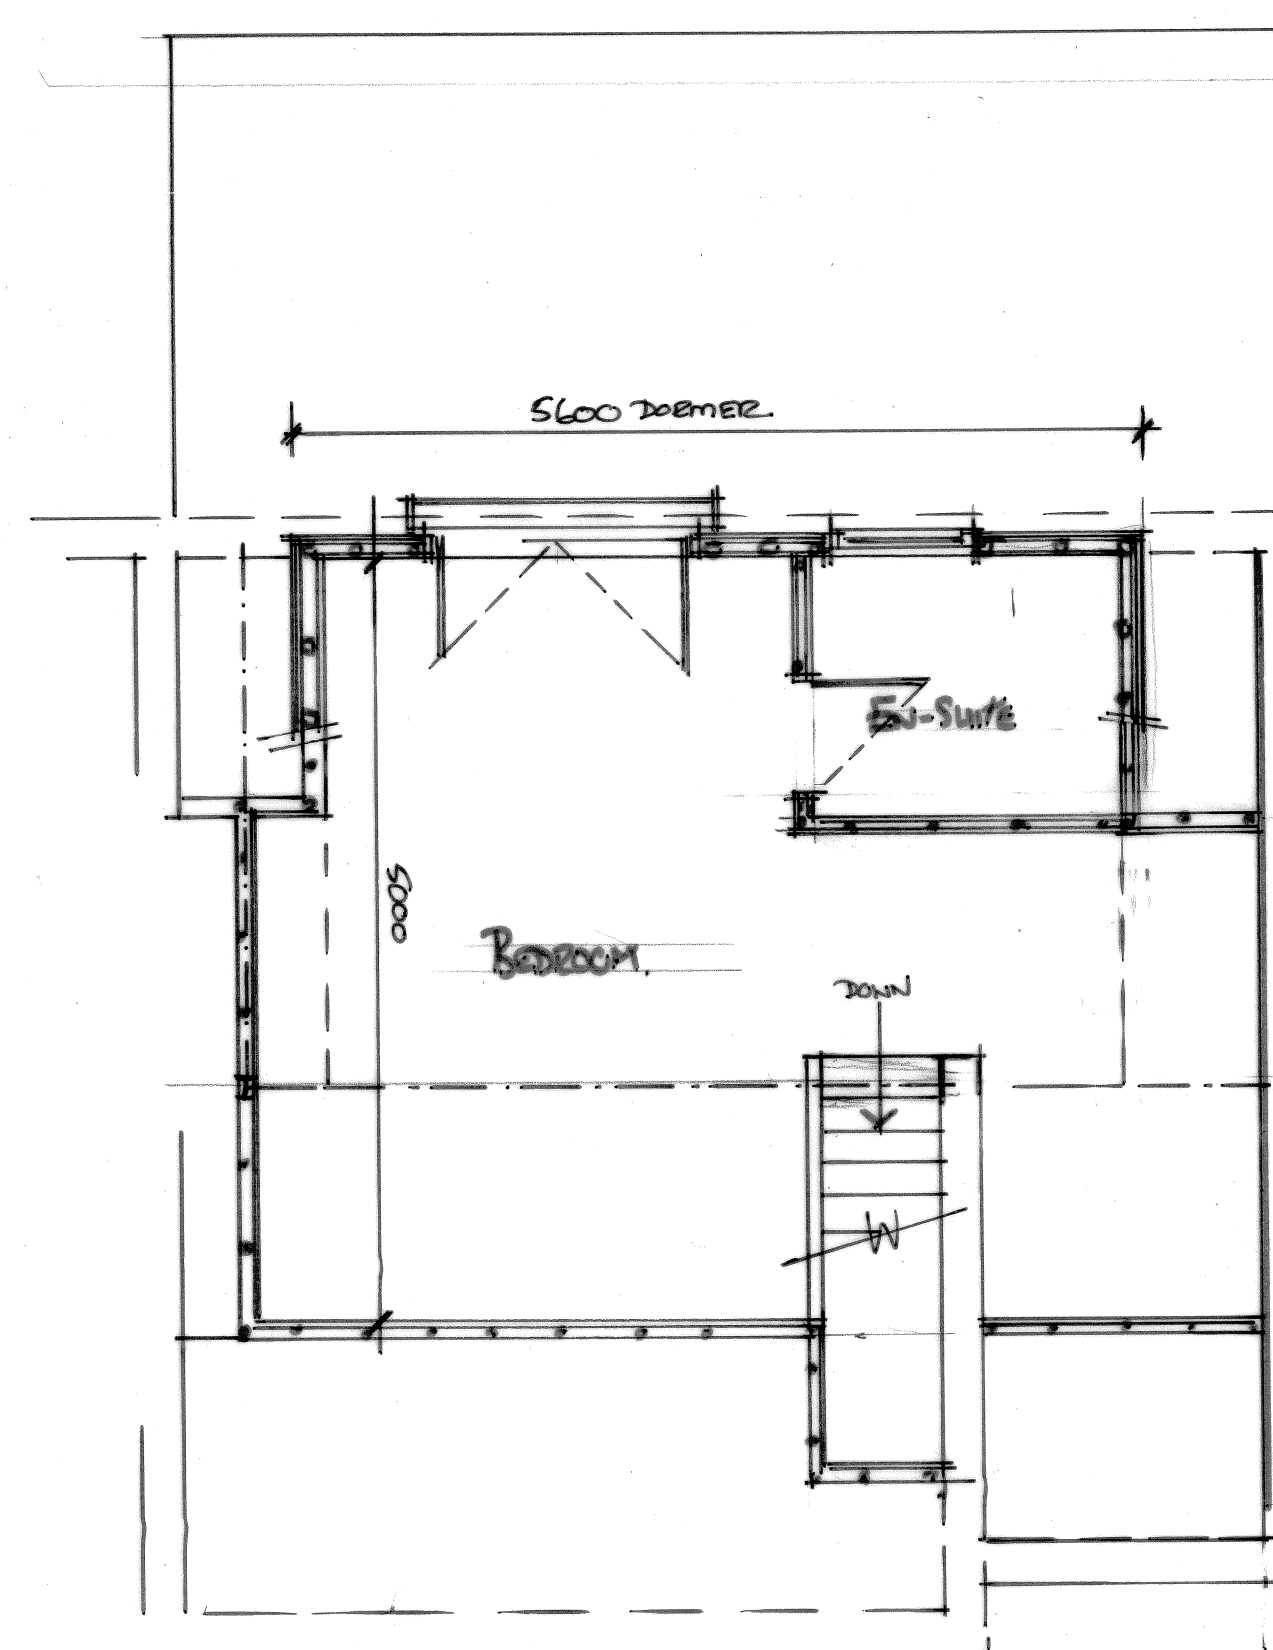

PROPOSED SECOND FLOOR PLAN

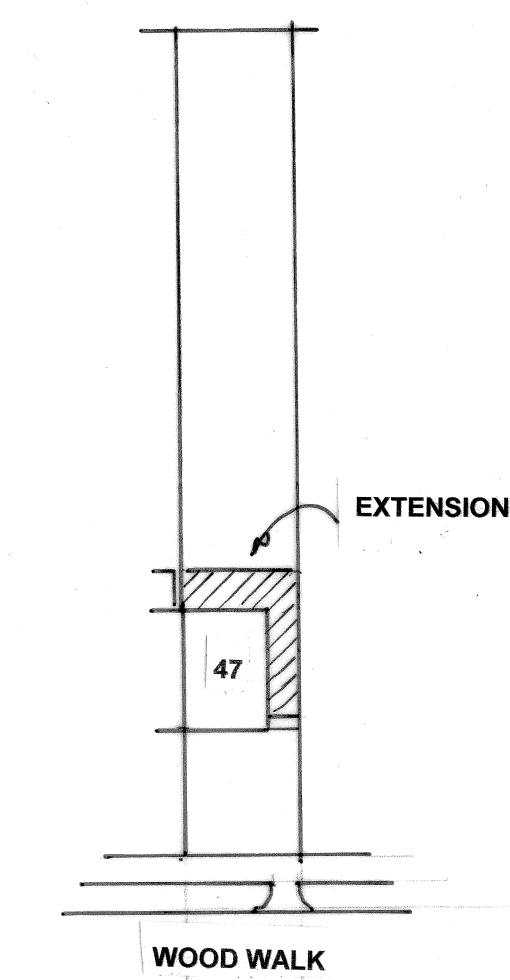

SITE PLAN 1:500

**PROPOSED TO STOREY SIDE
AND REAR EXTENSIONS AND
REAR DORMER WINDOW
47 WOOD WALK, WOMBWELL
BARNSELY S73 0NB**

Exact position of boundary confirmed by owner prior to commencement all dimensions approx
(Dimensions to suit)

DATE :- AUG 2014 SCALE :- 1:100 1:50 DRWG. No. WD1