
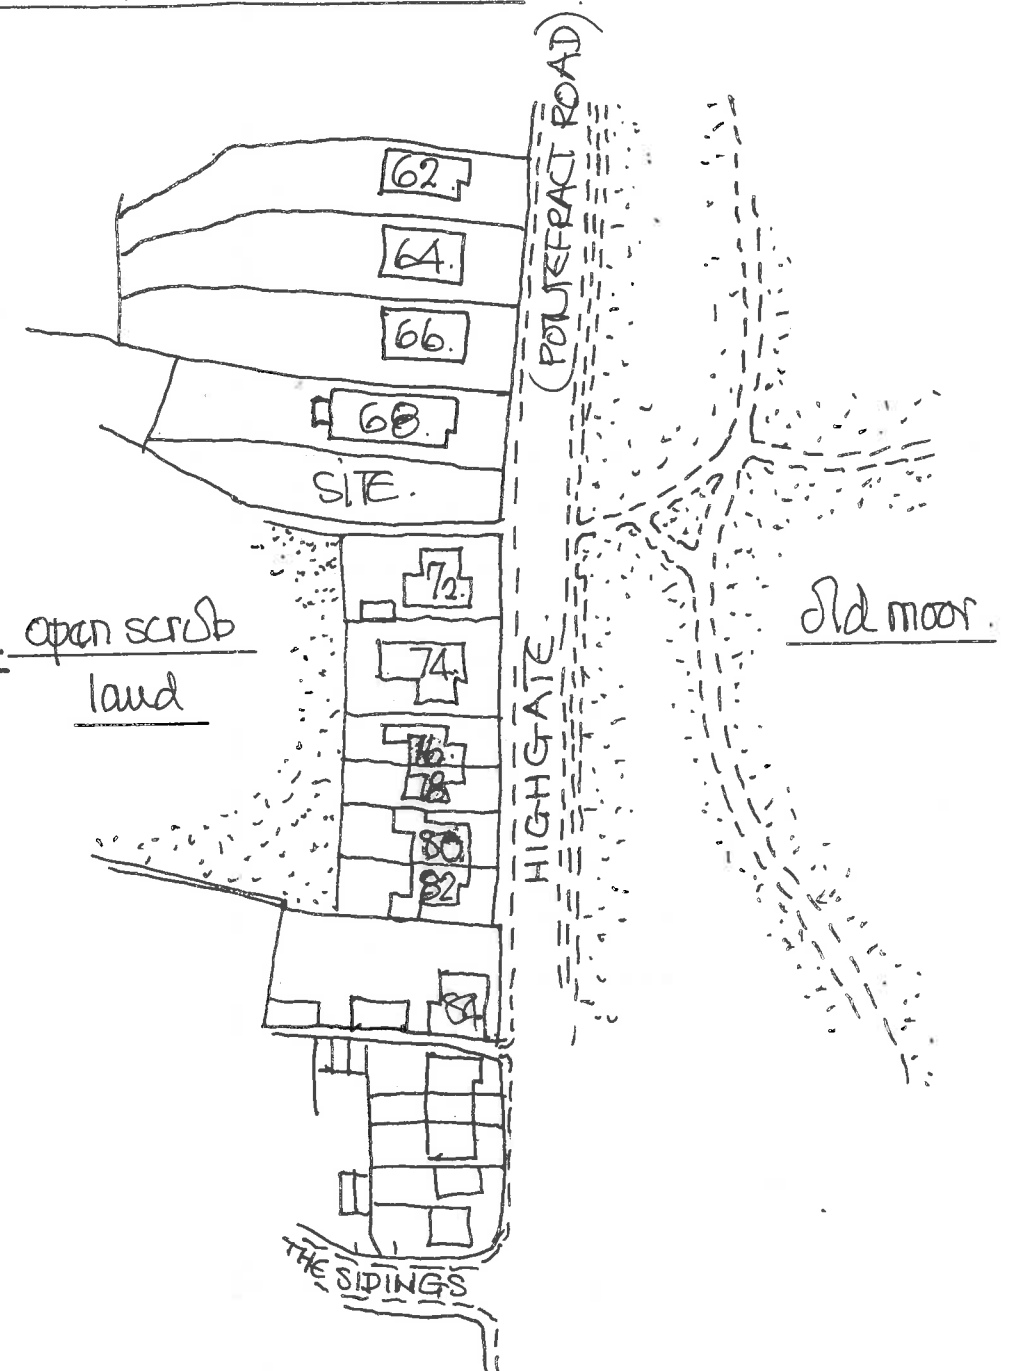


SITE PLAN @ 1:500M.

LOCATION PLAN @ 1:1250

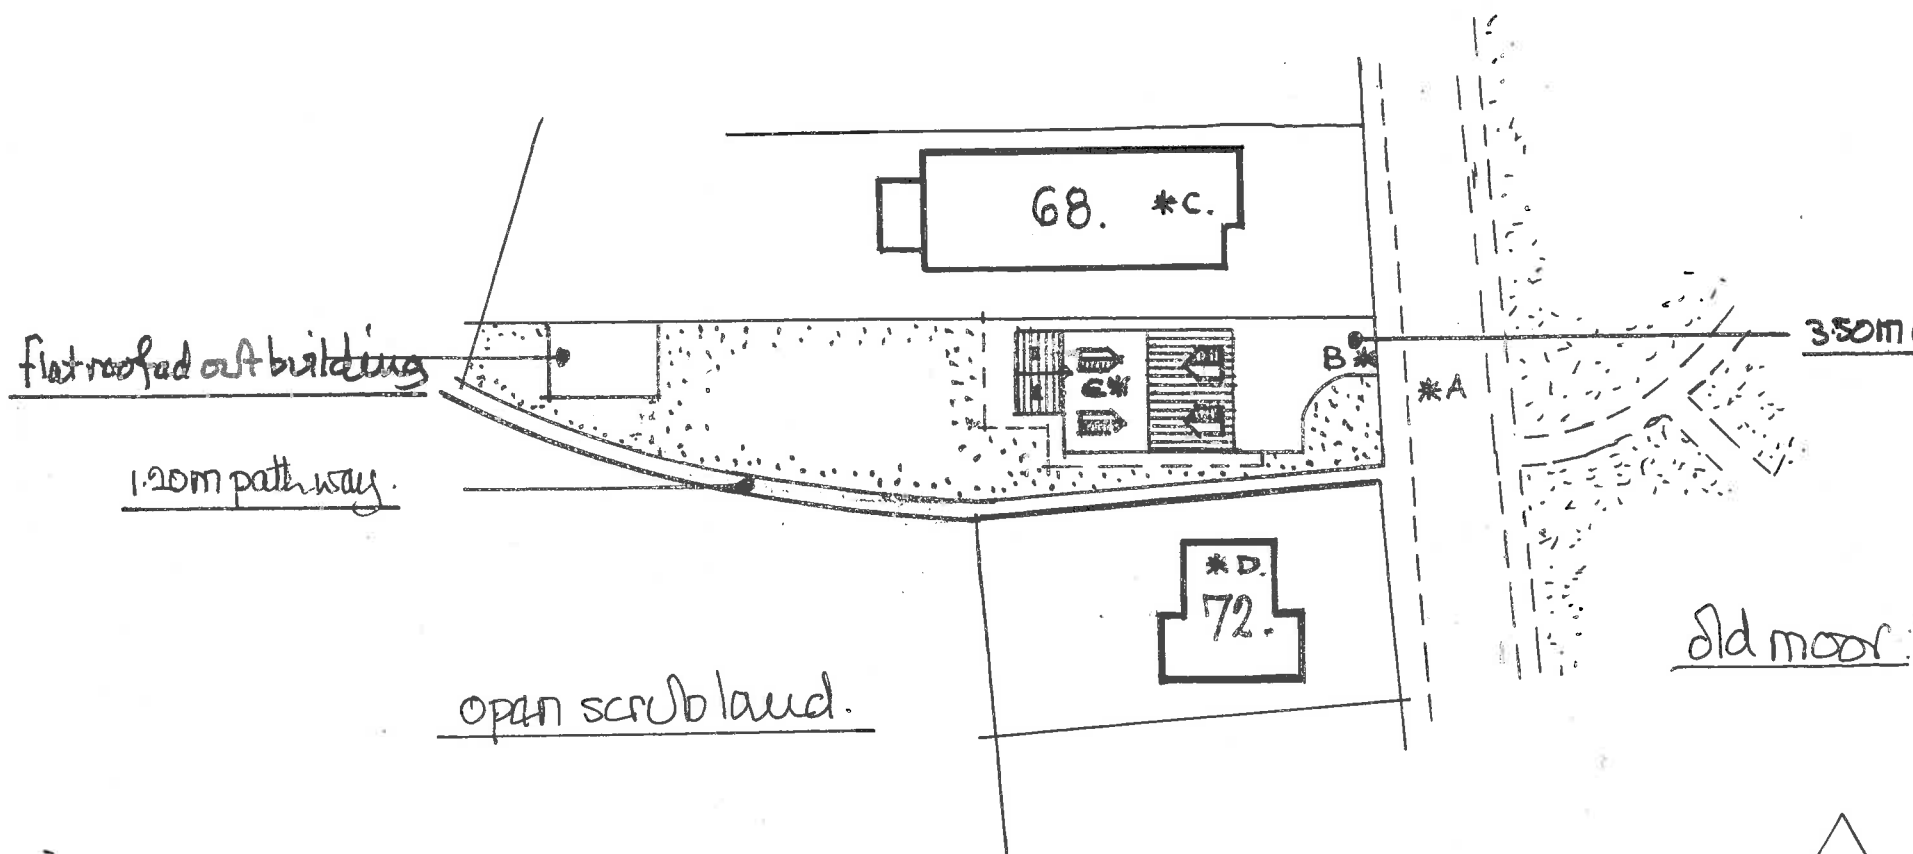

* on site levels *

* A road level = 100.00 .

* B drive access = 100.125 .

* C GF level no 68 = 101.200 .

* D GF level no 72 = 99.700 .

* E prop GF level = 100.825 .