


15 Medway Close
Barugh Green
Barnsley
S75 1NY

07762656187
steven@drawit.biz
www.drawit.biz

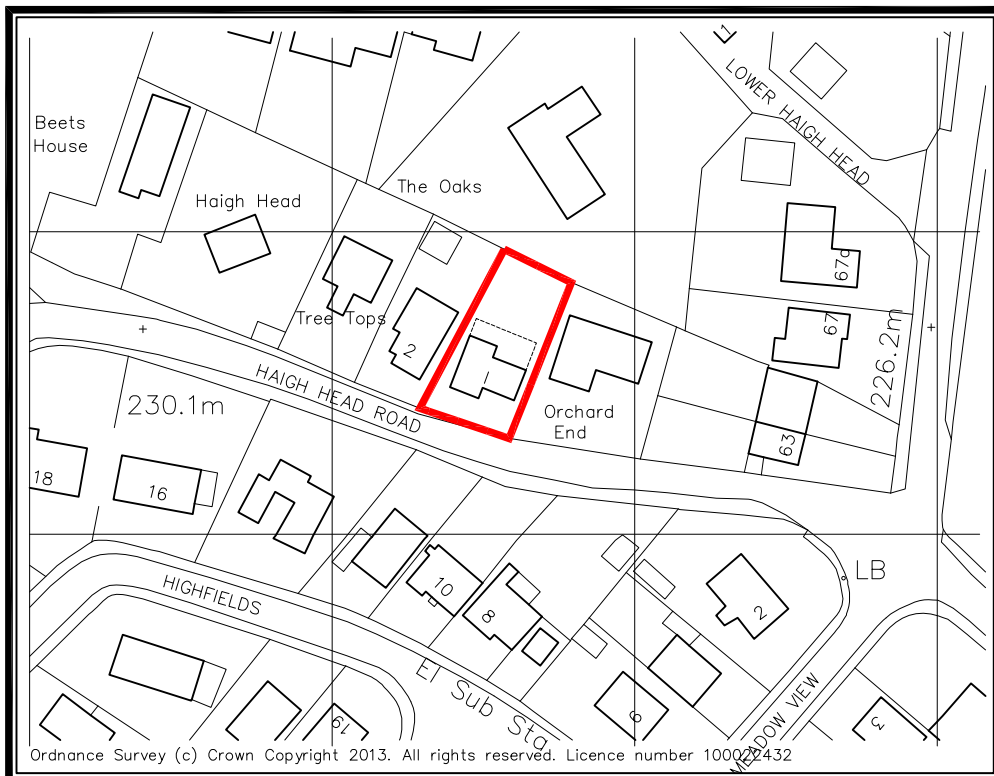

SITE LOCATION PLAN

Scale: 1:1250

PLANNING

Rev:	Date:	Description:	By:

CLIENT:
Mr. S. Shaw

PROJECT: Proposed rear and side two storey and
single storey extension

DWG OF:
Site Location Plan

SITE ADDRESS: 1 Haigh Head Road
Sheffield S36 7LY

Drawn by: SH	Scale: 1:1250	Date: 28/06/2013
Dwg No: 1309_101	rev	

A4 Sheet

© Copyright Draw it 2013