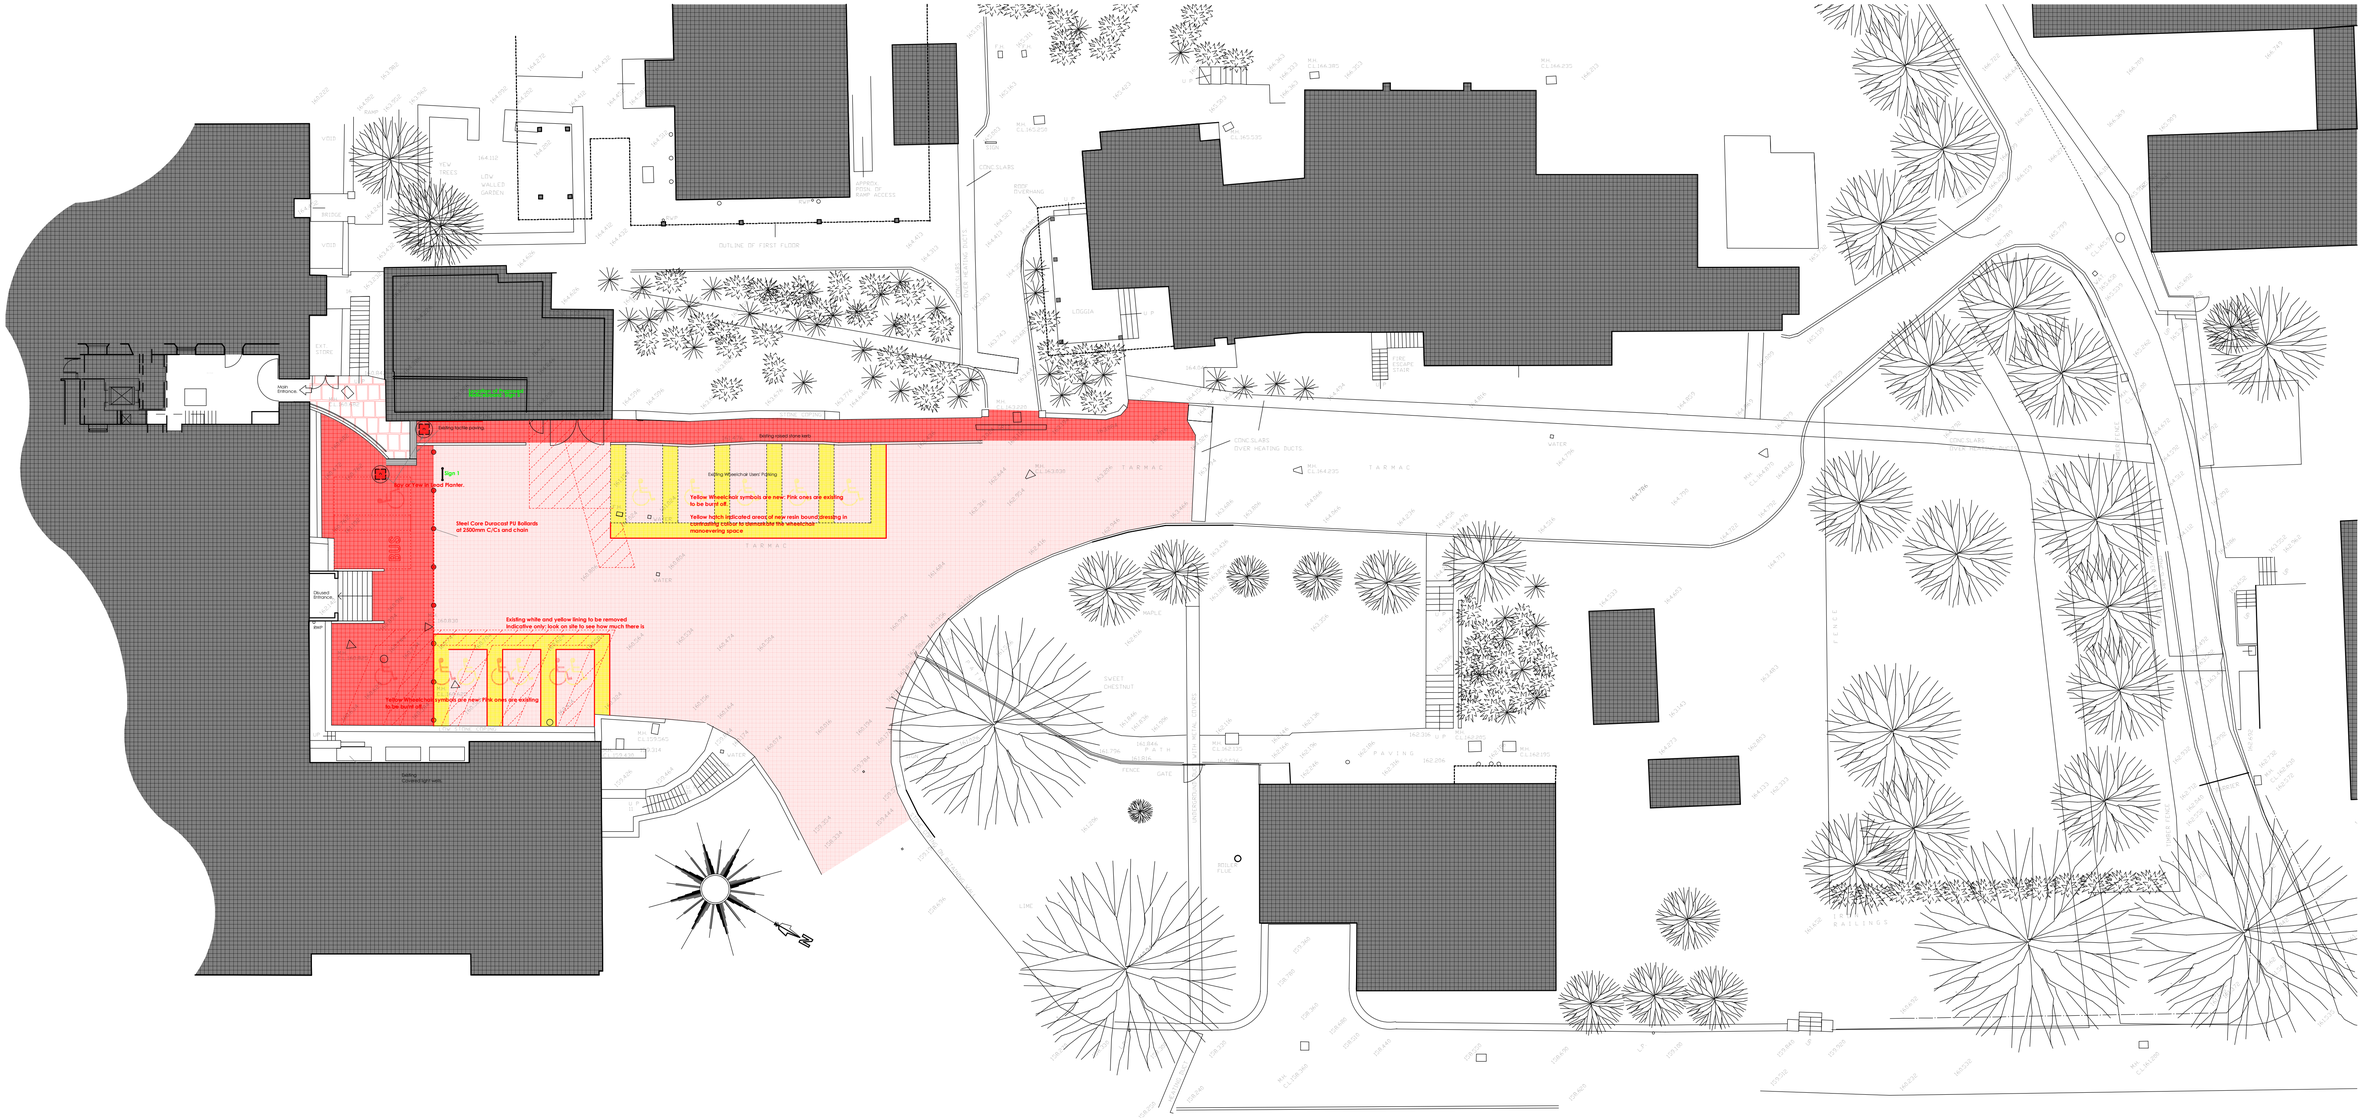

SITE PLAN 1:200

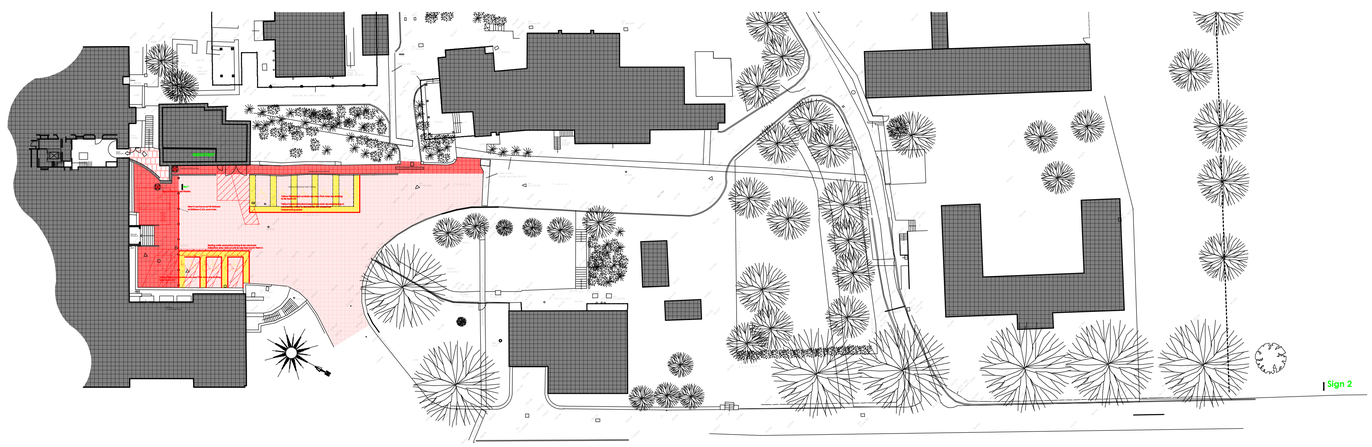

SITE PLAN TO SHOW LOCATION OF SIGN 2 1:500

B Extent of Resin bound Gravel Revised NL 12 12 08
A Detail Added 10 11 08 NL

REVISION

Birkett Cole Lowe
ARCHITECTS
BEEHIVE WORKS, MILTON STREET, SHEFFIELD, S3 7WL
TEL: 0114 272 6741 FAX: 0114 276 2819
email: thepartners@birkettcolelowe.com

Client
NORTHERN COLLEGE

Project
SIGNAGE AND EXTERNAL WORKS

Site
WENTWORTH CASTLE
STAINBOROUGH
S75 3ET

Drawing
PLANS

Scale 1:200, 1:500 By NL - Date OCT 08

L.B.C. / TENDER

Drawing Number **3337 (9-)01B**