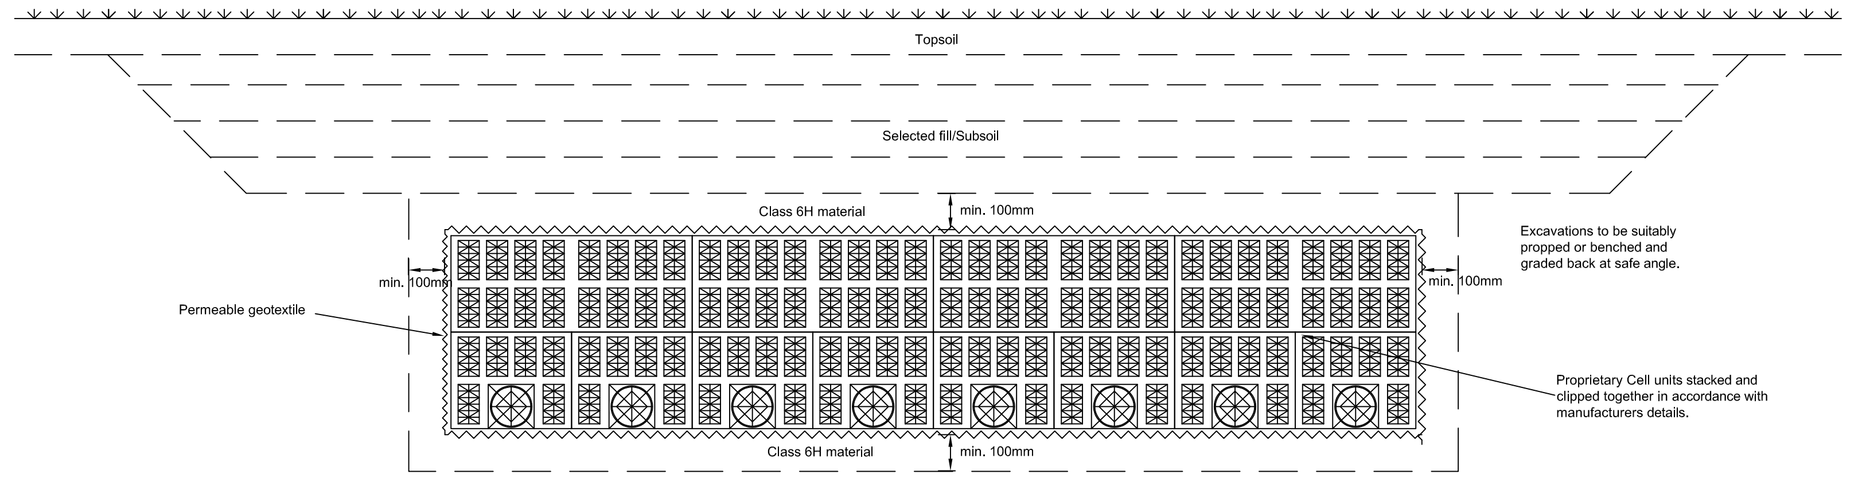

Typical Cell Unit Soakaway

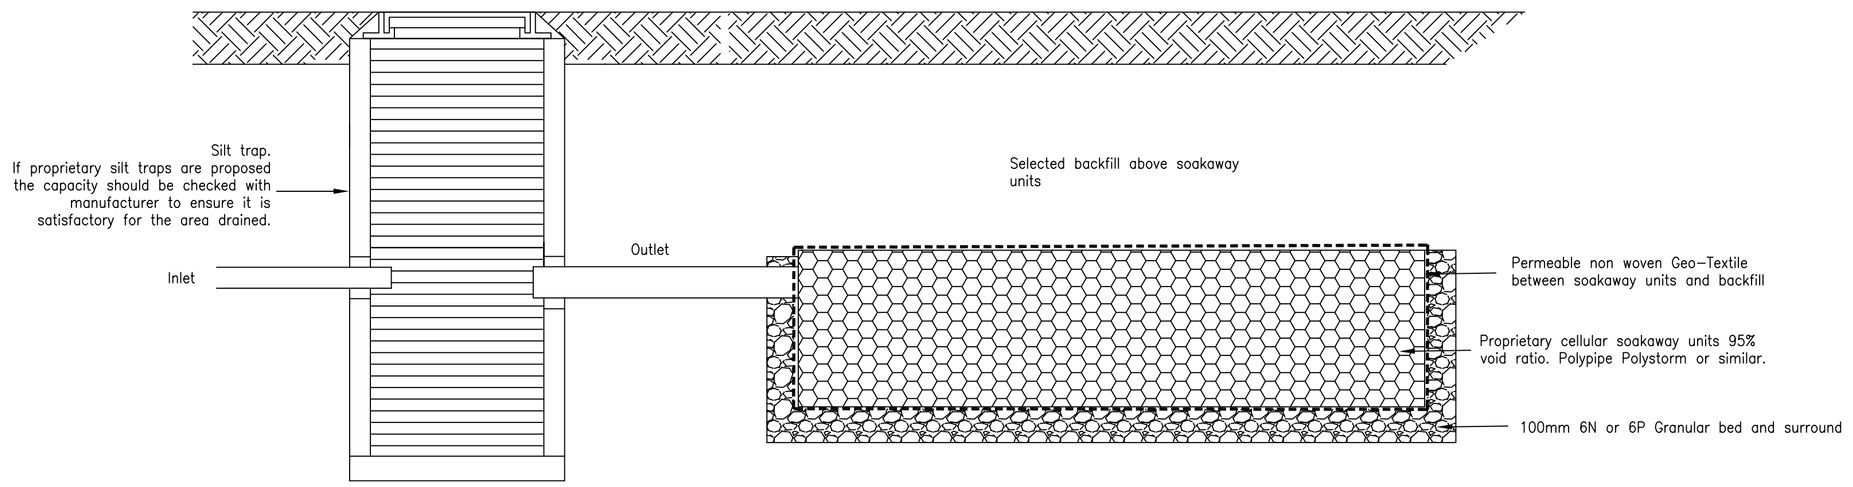

Longitudinal Section

NOTES

Soakway units to be installed in accordance with manufacturers recommendations and guidelines.

Please refer to drainage drawing for invert levels and sizes.

Rev	Details	Date	Drwn.	Chk.

Developments by Boutique

Martin Croft
Silkstone, Barnsley

Domestic Soakaway
Typical detail

Dwg No. : STE/21/05/02

Date : 12-7-21

Scale : Not to scale

Copyright © Shaun Tonge Engineering

SHAUN TONGE ENGINEERING

11 Broomhead Road. Wombwell, Barnsley. S73 0SA.
Tel 01226 755929. Mobile 07528 278070 . Email Shauntongeengineering@yahoo.co.uk

A1