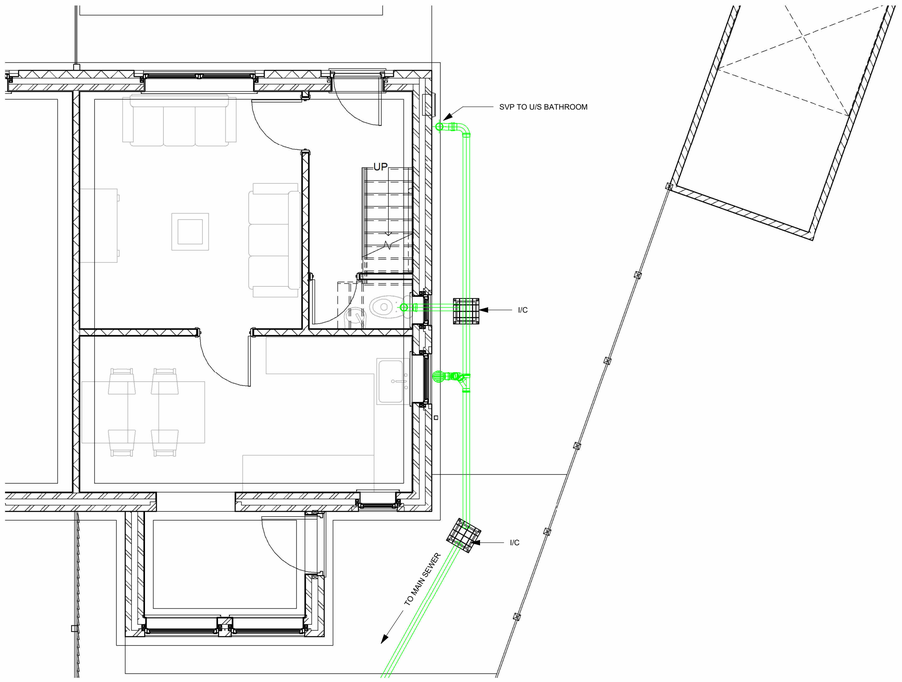

Existing Drainage Plan

1 : 50

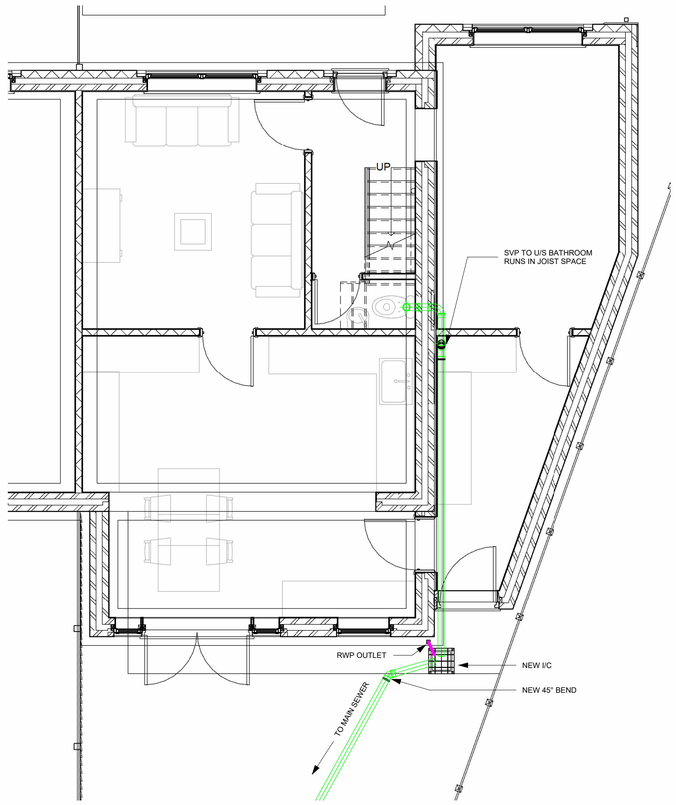

Proposed Drainage Plan

1 : 50

0 1 2 3 4 5

GRAPHIC SCALE: 1:50

DRAINAGE KEY

I/C — INSPECTION CHAMBER / MANHOLE

ASSUMED UNDERGROUND SEWER / FOUL WATER LINE, DEPTH TBC

ASSUMED RAINWATER PIPES, DEPTH TBC

No.	DESCRIPTION	DATE
A	Issued for Planning Permission	10.07.25

NORTH CONSTRUCTION: DESIGN & BUILD
from conception to completion

26 Church St.
Gawber
S.Yorks
S75 2RH

Tel: 01226 828972
Mob: 07974116241
https://bennorth60.wixsite.com/ncdb

Project Title

MR A BRIGGS

32 PARK AV. PENISTONE. S36 6DN

PROPOSED EXTENSION

Drawing Title

Drainage Plan

Scale	Drawn By	Checked By	Date
1 : 50	BN	AB	10.07.25

Drawing Number	Revision
NCBD- ABG- D101	A

THIS DRAWING IS COPYRIGHT : CONTRACTORS MUST CHECK ALL DIMENSIONS ON SITE : USE WRITTEN DIMENSIONS ONLY : ANY DISCREPANCIES MUST BE REPORTED TO DESIGN OFFICE BEFORE PROCEEDING

Original Sheet Size A1