



Level access
service door
4.0 x 5.0m

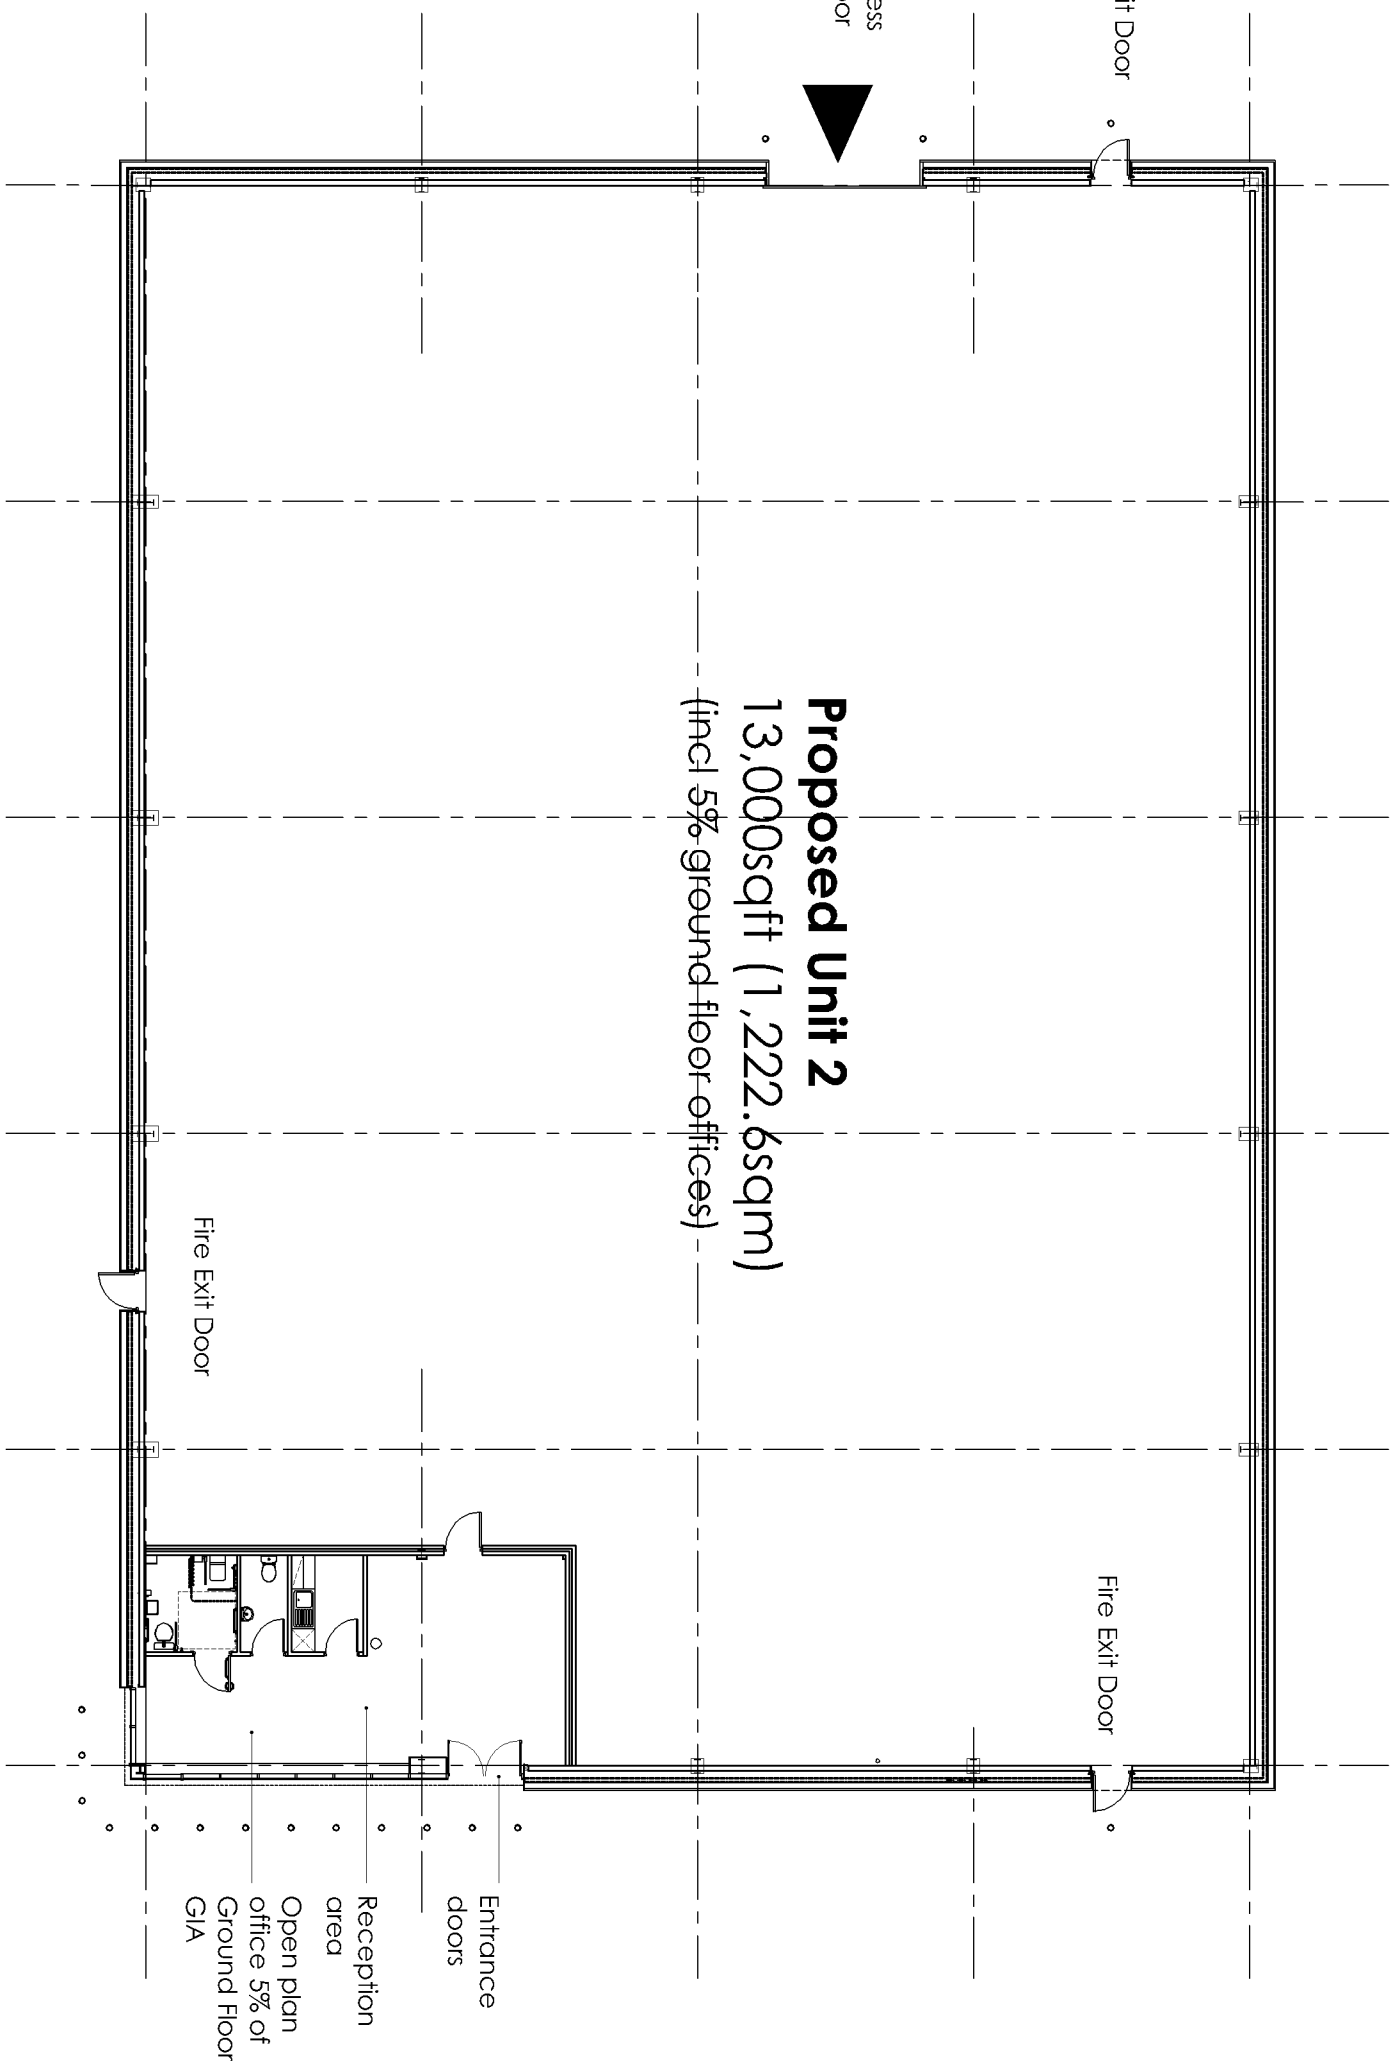

GA ROOF PLAN

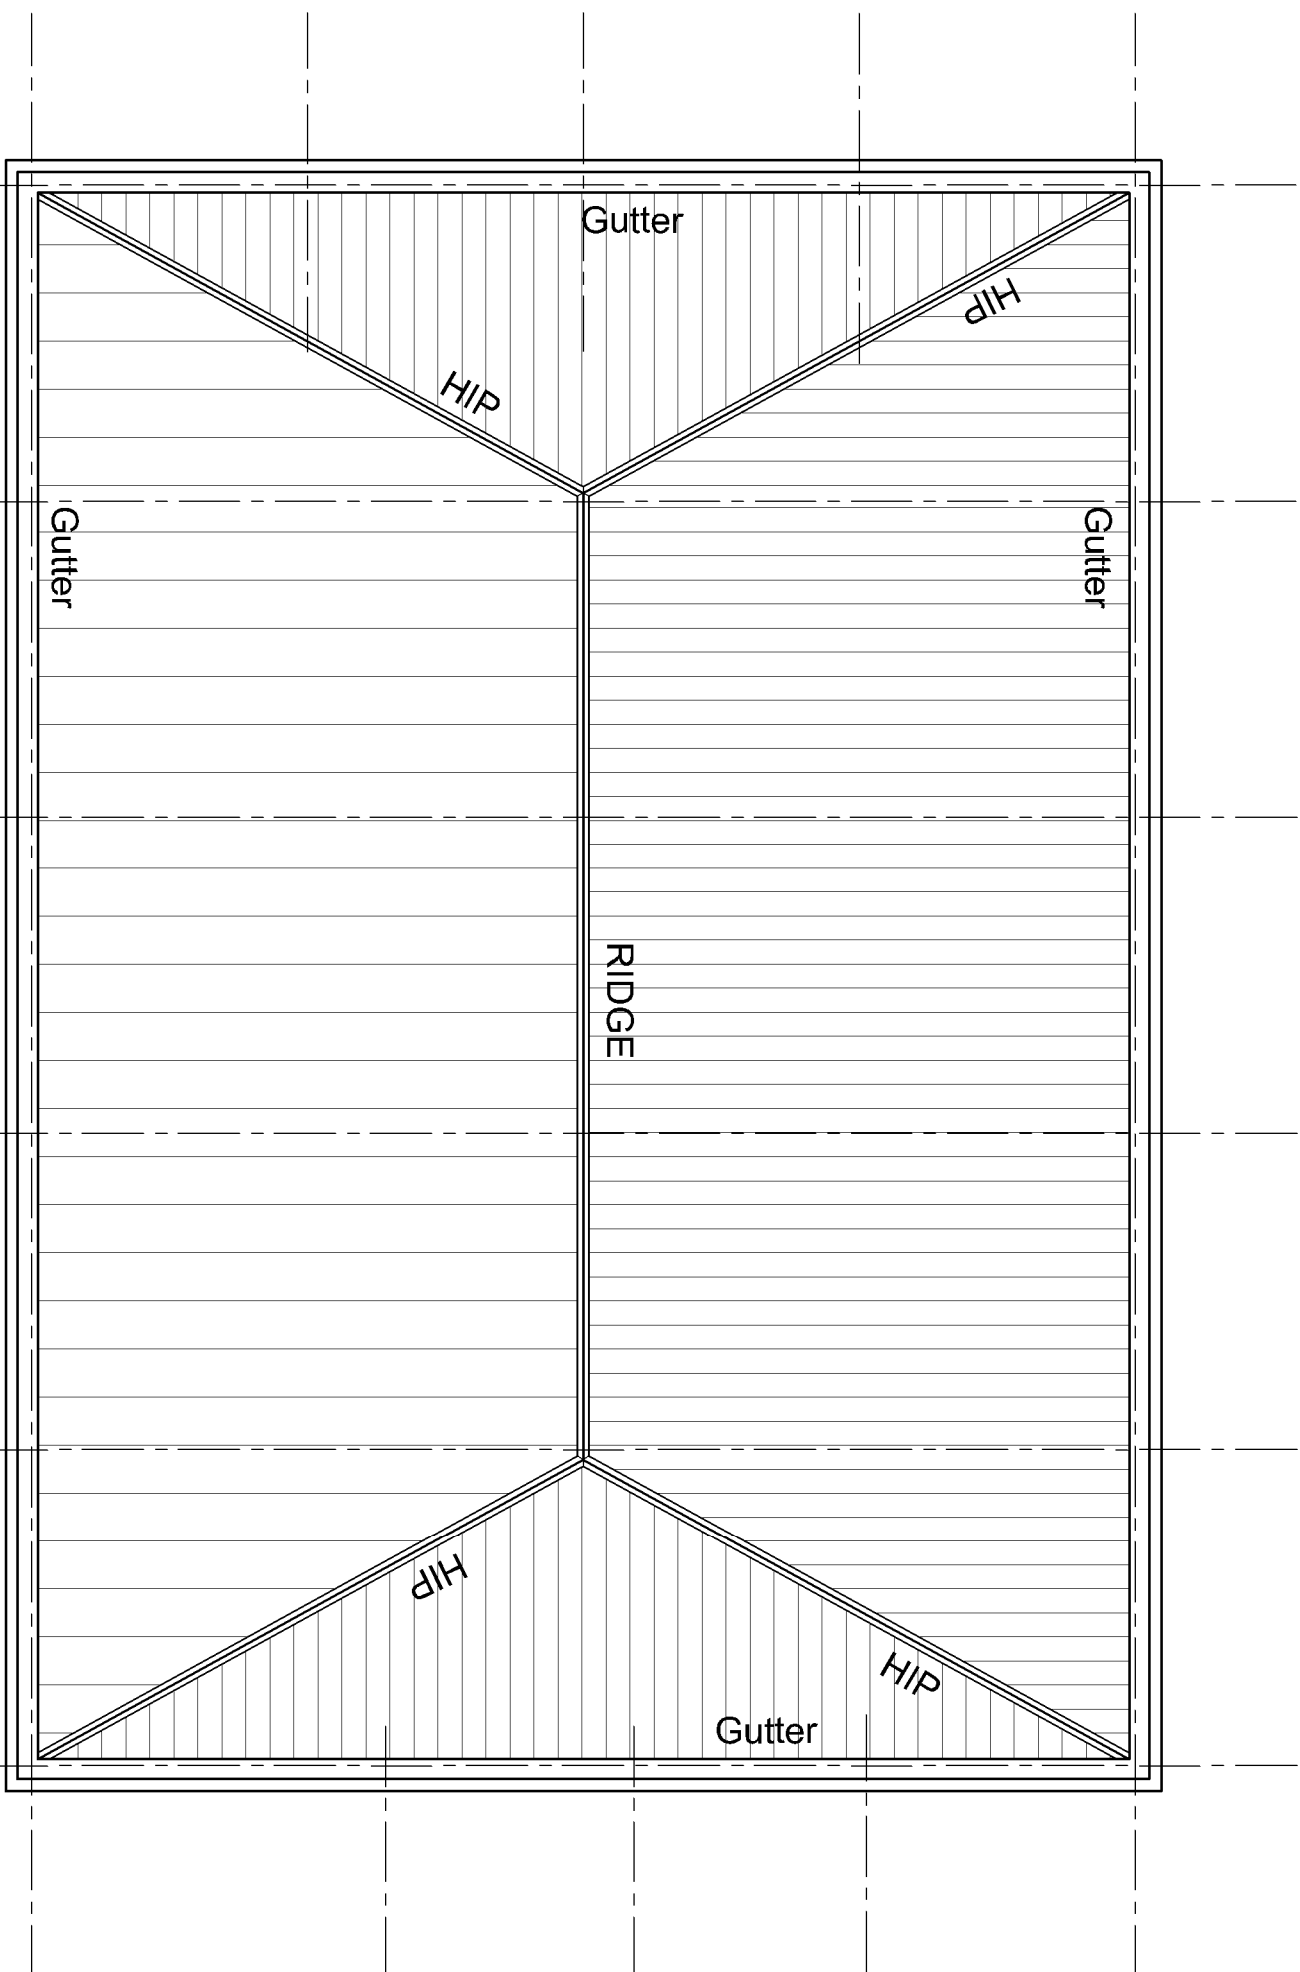

NOTE
Rooflights Not Indicated for Clarity.
Construction to be of composite profiled metal roof or built up cladding system. Colour goosewing grey/ BS 10-A-05

[illegible]