

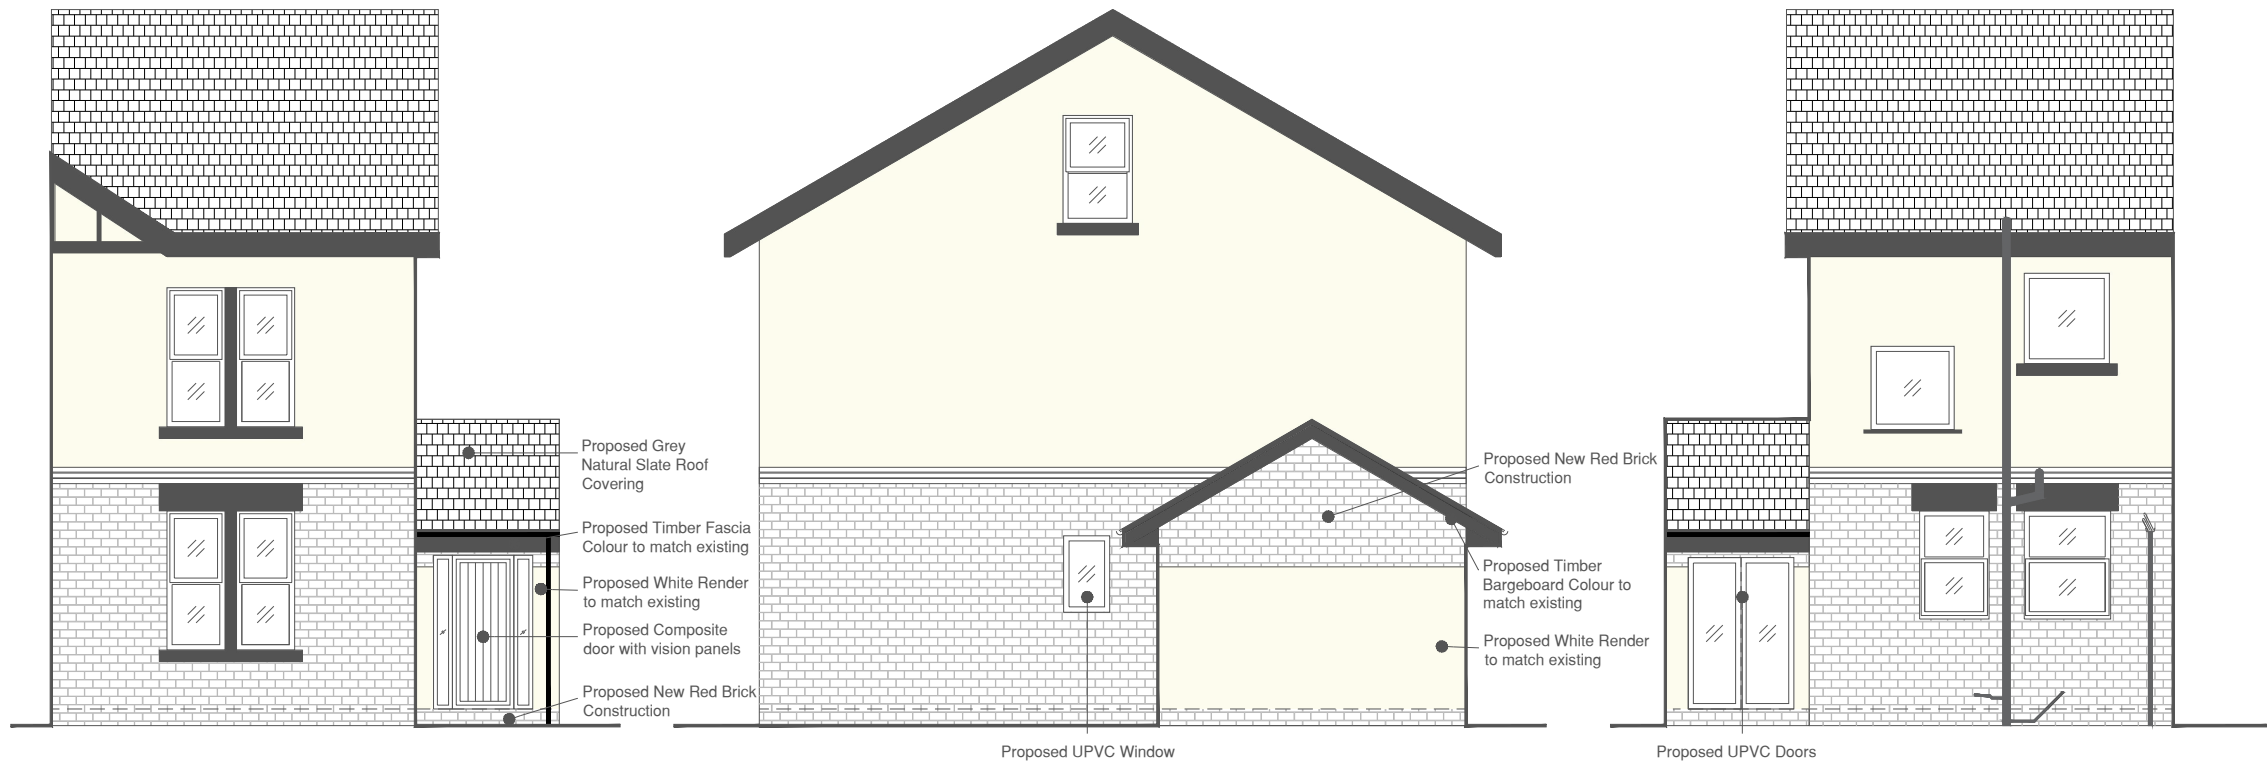


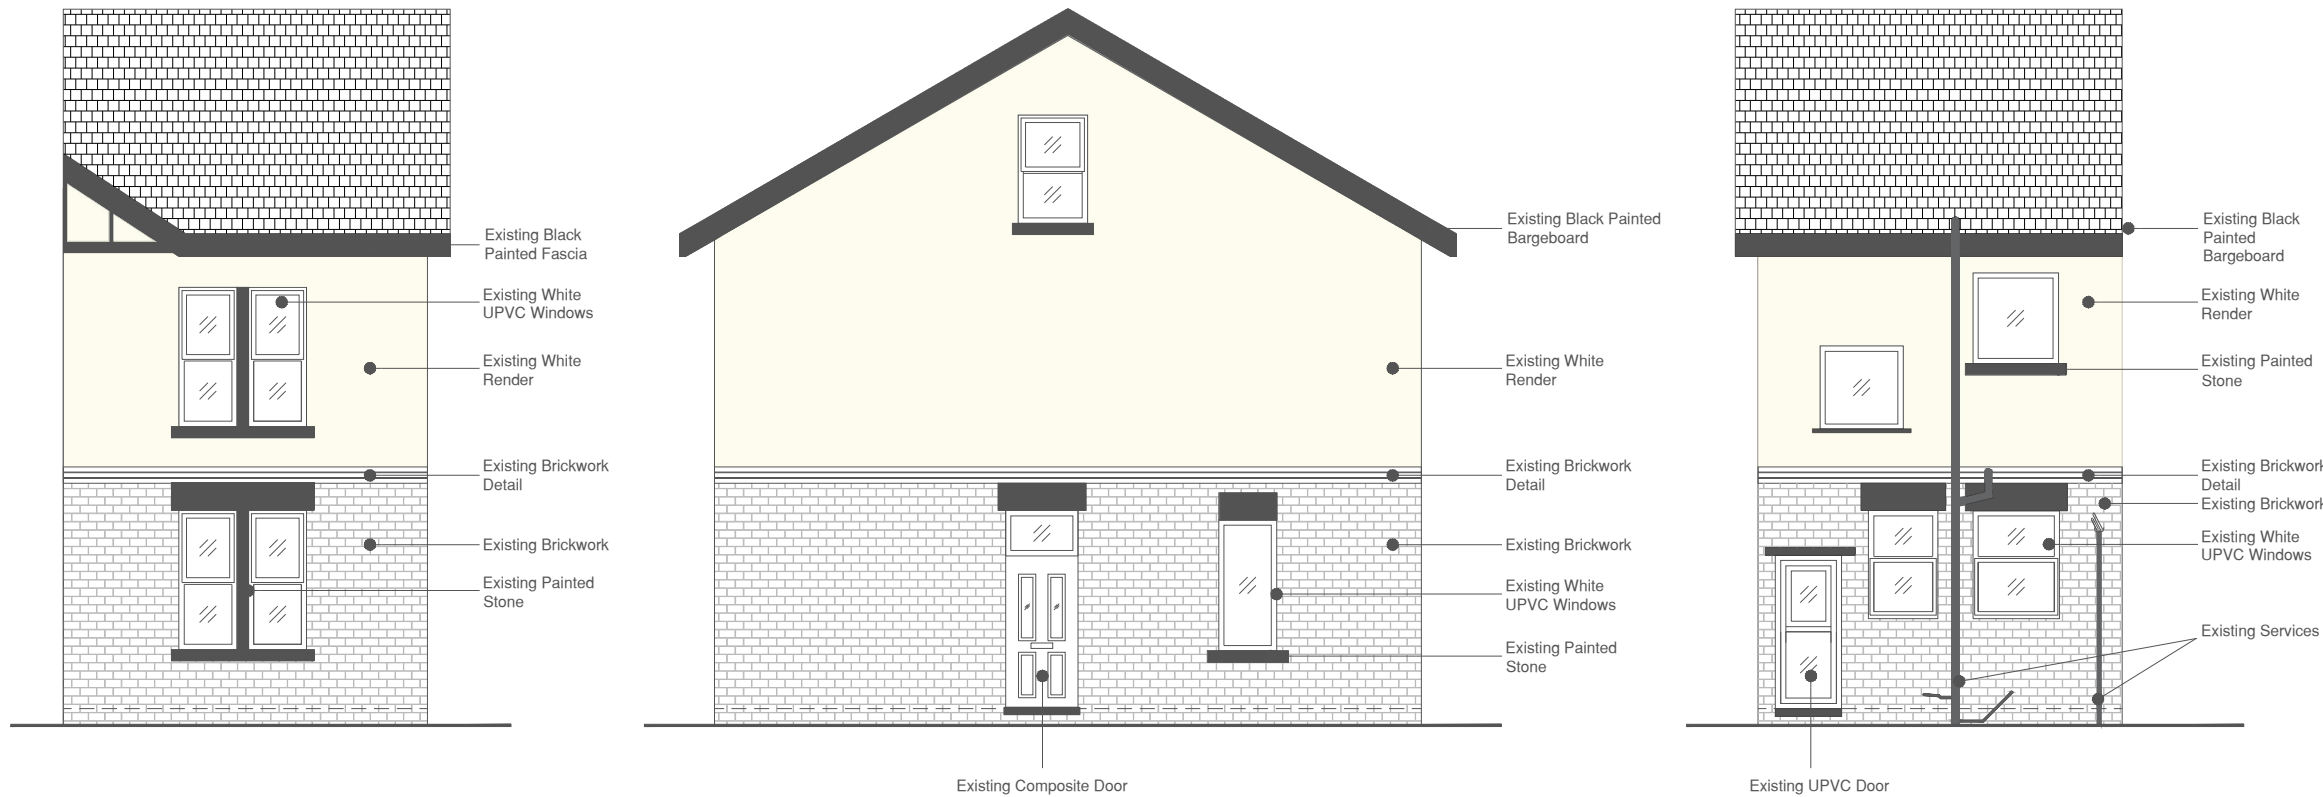

NORTH

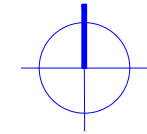

NOTES:

This drawing is produced for use in this project only and may not be used for any other purpose. Wainwright & Co (Chartered Surveyors) accept no liability for the use of this drawing other than the purpose for which it was intended in connection with this project as recorded on the title block fields 'Purpose for Issue' and 'File Status Code'.
This drawing may not be reproduced in any form without prior written agreement.
Do not scale from the drawing, use written dimensions only.

SCALE



REV	DESCRIPTION	DATE	REVISED	CHECKED
-	-	-	-	-

© COPYRIGHT WAINWRIGHTS



5 Park Place, Leeds, LS1 2RU
T - 0113 3453933
W - www.wainwrights.uk.com

Planning

CLIENT
Josh Woolhouse

PROJECT
**Design Proposals @
6 Carrington Street, Barnsley**

TITLE
Elevations
As Proposed & Existing

SCALE 1:100 @ A3	DATE 10/05/2021	DRAWN AF	CHECKED JW
---------------------	--------------------	-------------	---------------

FILE / DRAWING NAME	UNIQUE NR	REV CODE
WACBLDXXX	004	-