


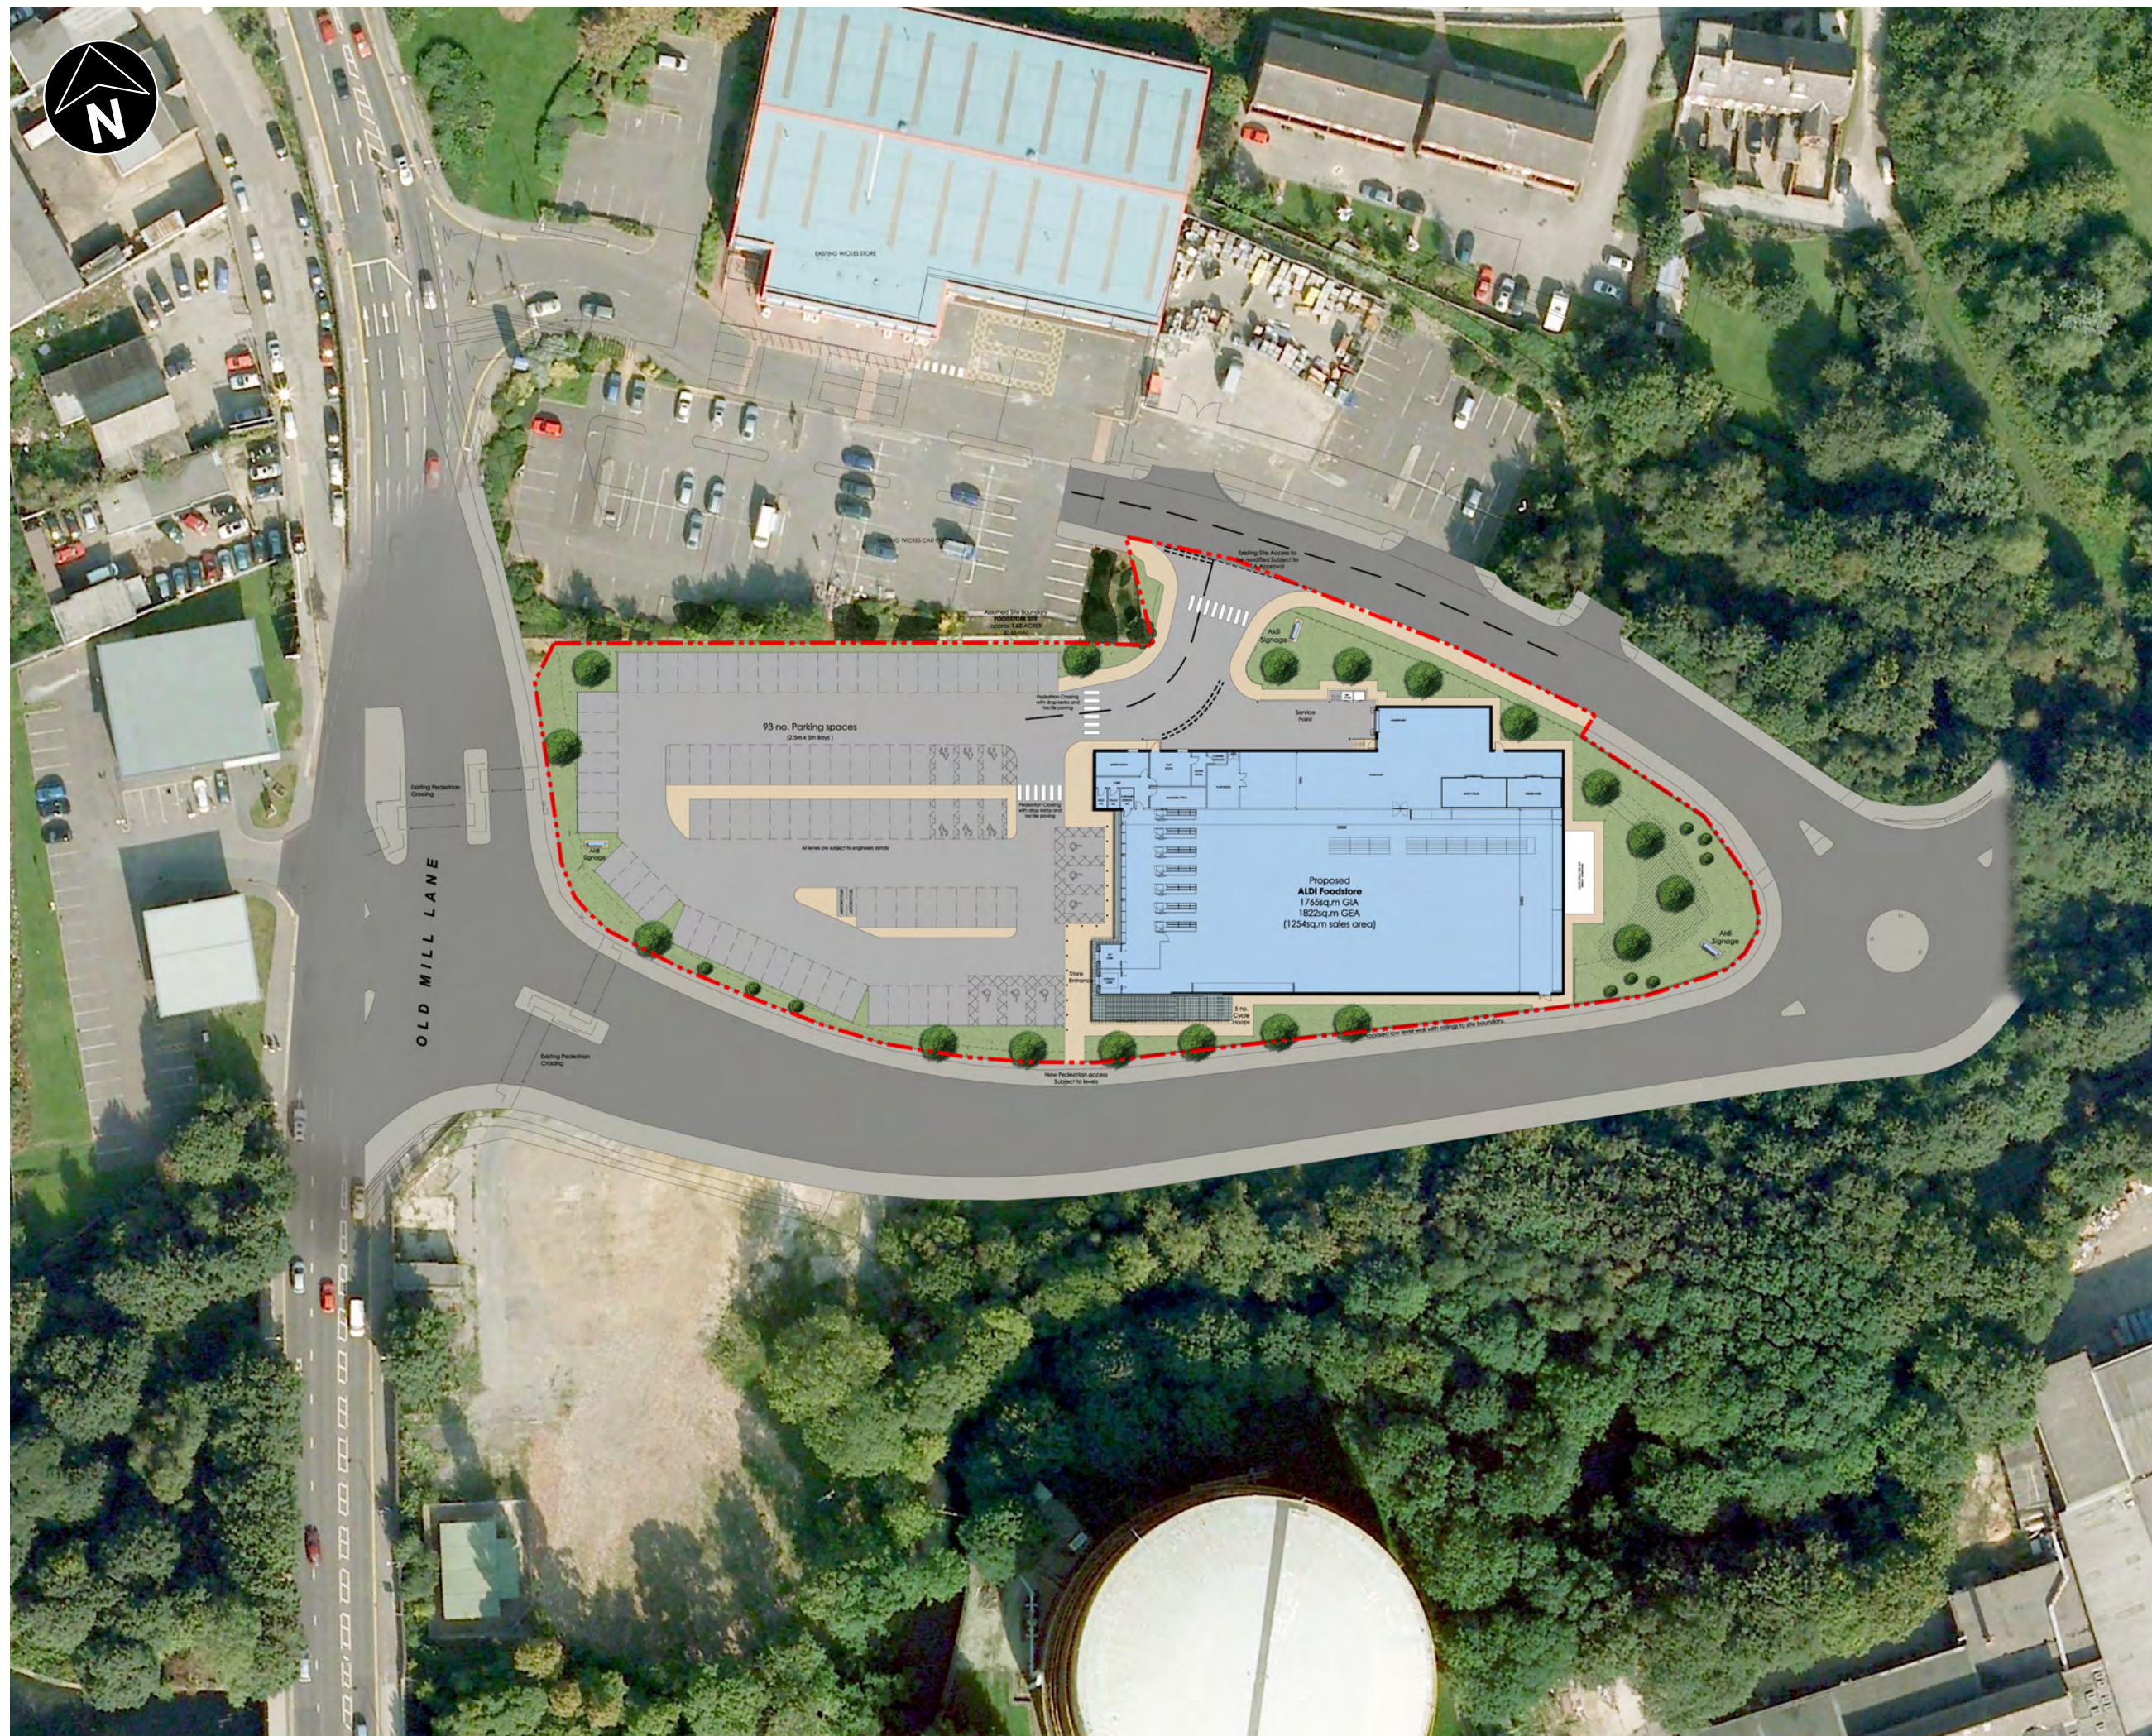

Client: Aldi Stores Limited
Date: 17/05/16
Job/Dwg: 1210SDAR-V100-Proposed Site Plan
NTS@A3

THE HARRIS PARTNERSHIP
ARCHITECTS

2 St Johns North,
Wakefield, WF1 3QA
T: 01924 291 800
F: 01924 290 072

www.harrispartnership.com

