


FRONT (SOUTH) ELEVATION

SIDE (EAST) ELEVATION

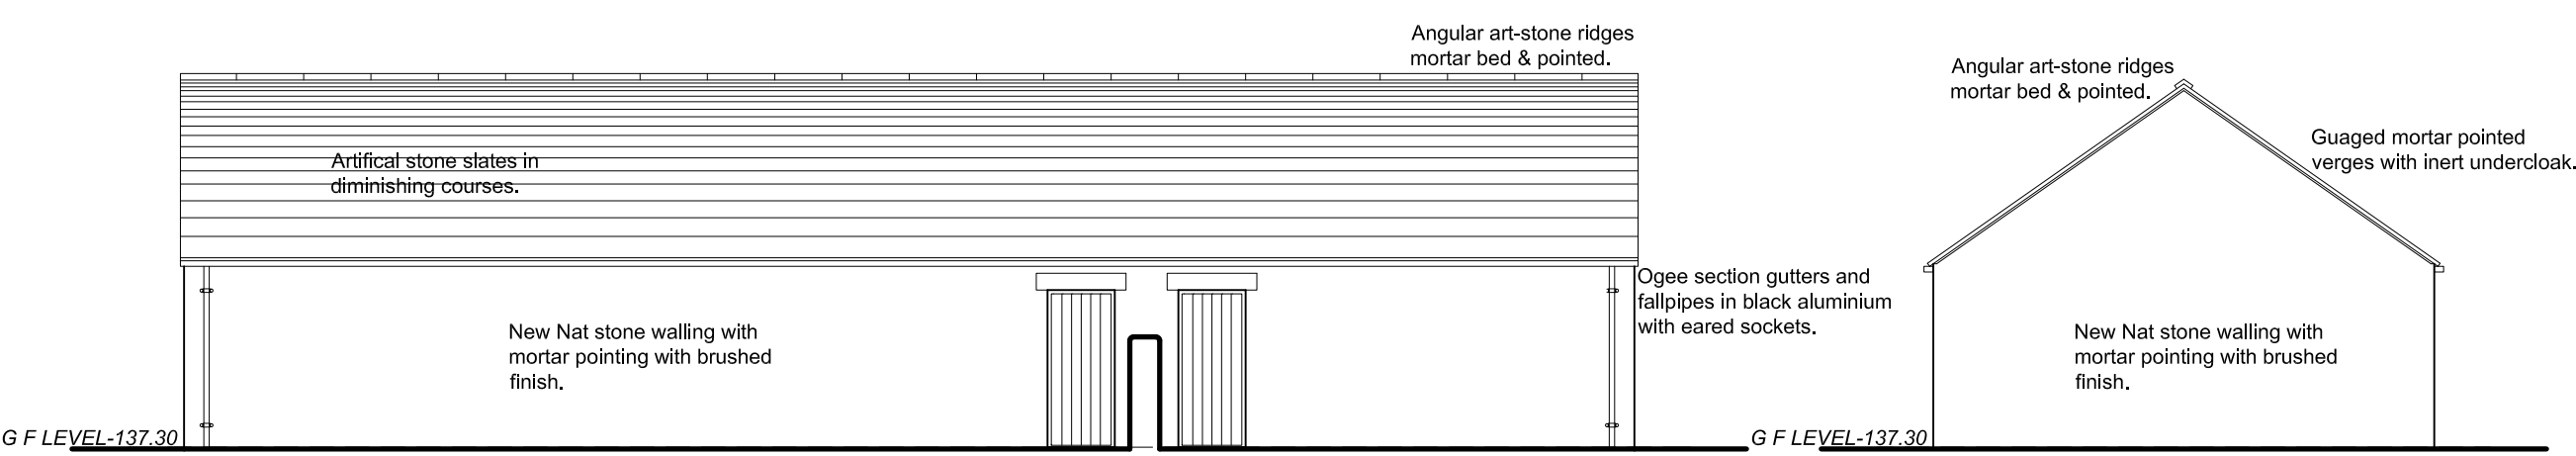

REAR (NORTH) ELEVATION

SIDE (WEST) ELEVATION

D	11/03/2019	Renumbered & Prep'd for Resubmission.
C	06/12/2018	Various Pting/Hways/Cnsrvtn qualifications.
B	15/01/2018	Further Clients Comments.
A	06/12/2017	Clients Comments.

Revision	Date	Description				
STONE BAR FARM, MOOR LANE, BIRDWELL, BARNSELEY, S70 5TY.						
DESIGN PROPOSALS 3 Elevations 2 - Garages.						
Crown Homes						
 Building Design Services						
JE Architectural Ltd 23 Windmill Road, Wombwell, Barnsley, S73 8PW. Tel: 01226 754507 Email: jealtd@btconnect.com						
This drawing and the copyright is the Architectural Company's property and maybe used or reproduced only by agreement. All Dimensions in Millimetres Unless specified otherwise and subject to verification on site.						
Scale: 1:100 @ A1		Date: DEC 2017				
Ref: 201707		Drwg No: 03				
<table><tr><td>0 cm</td><td>2 cm</td><td>4 cm</td><td>6 cm</td></tr></table>			0 cm	2 cm	4 cm	6 cm
0 cm	2 cm	4 cm	6 cm			